




DO NOT SCALE FROM THIS DRAWING. VERIFY ALL DIMENSIONS BEFORE SETTING OUT, COMMENCING WORK OR MAKING ANY SHOP DRAWINGS. REPORT ANY DISCREPANCIES TO SUPERVISING OFFICER IMMEDIATELY. COPYRIGHT ©

Rev	Description	Date

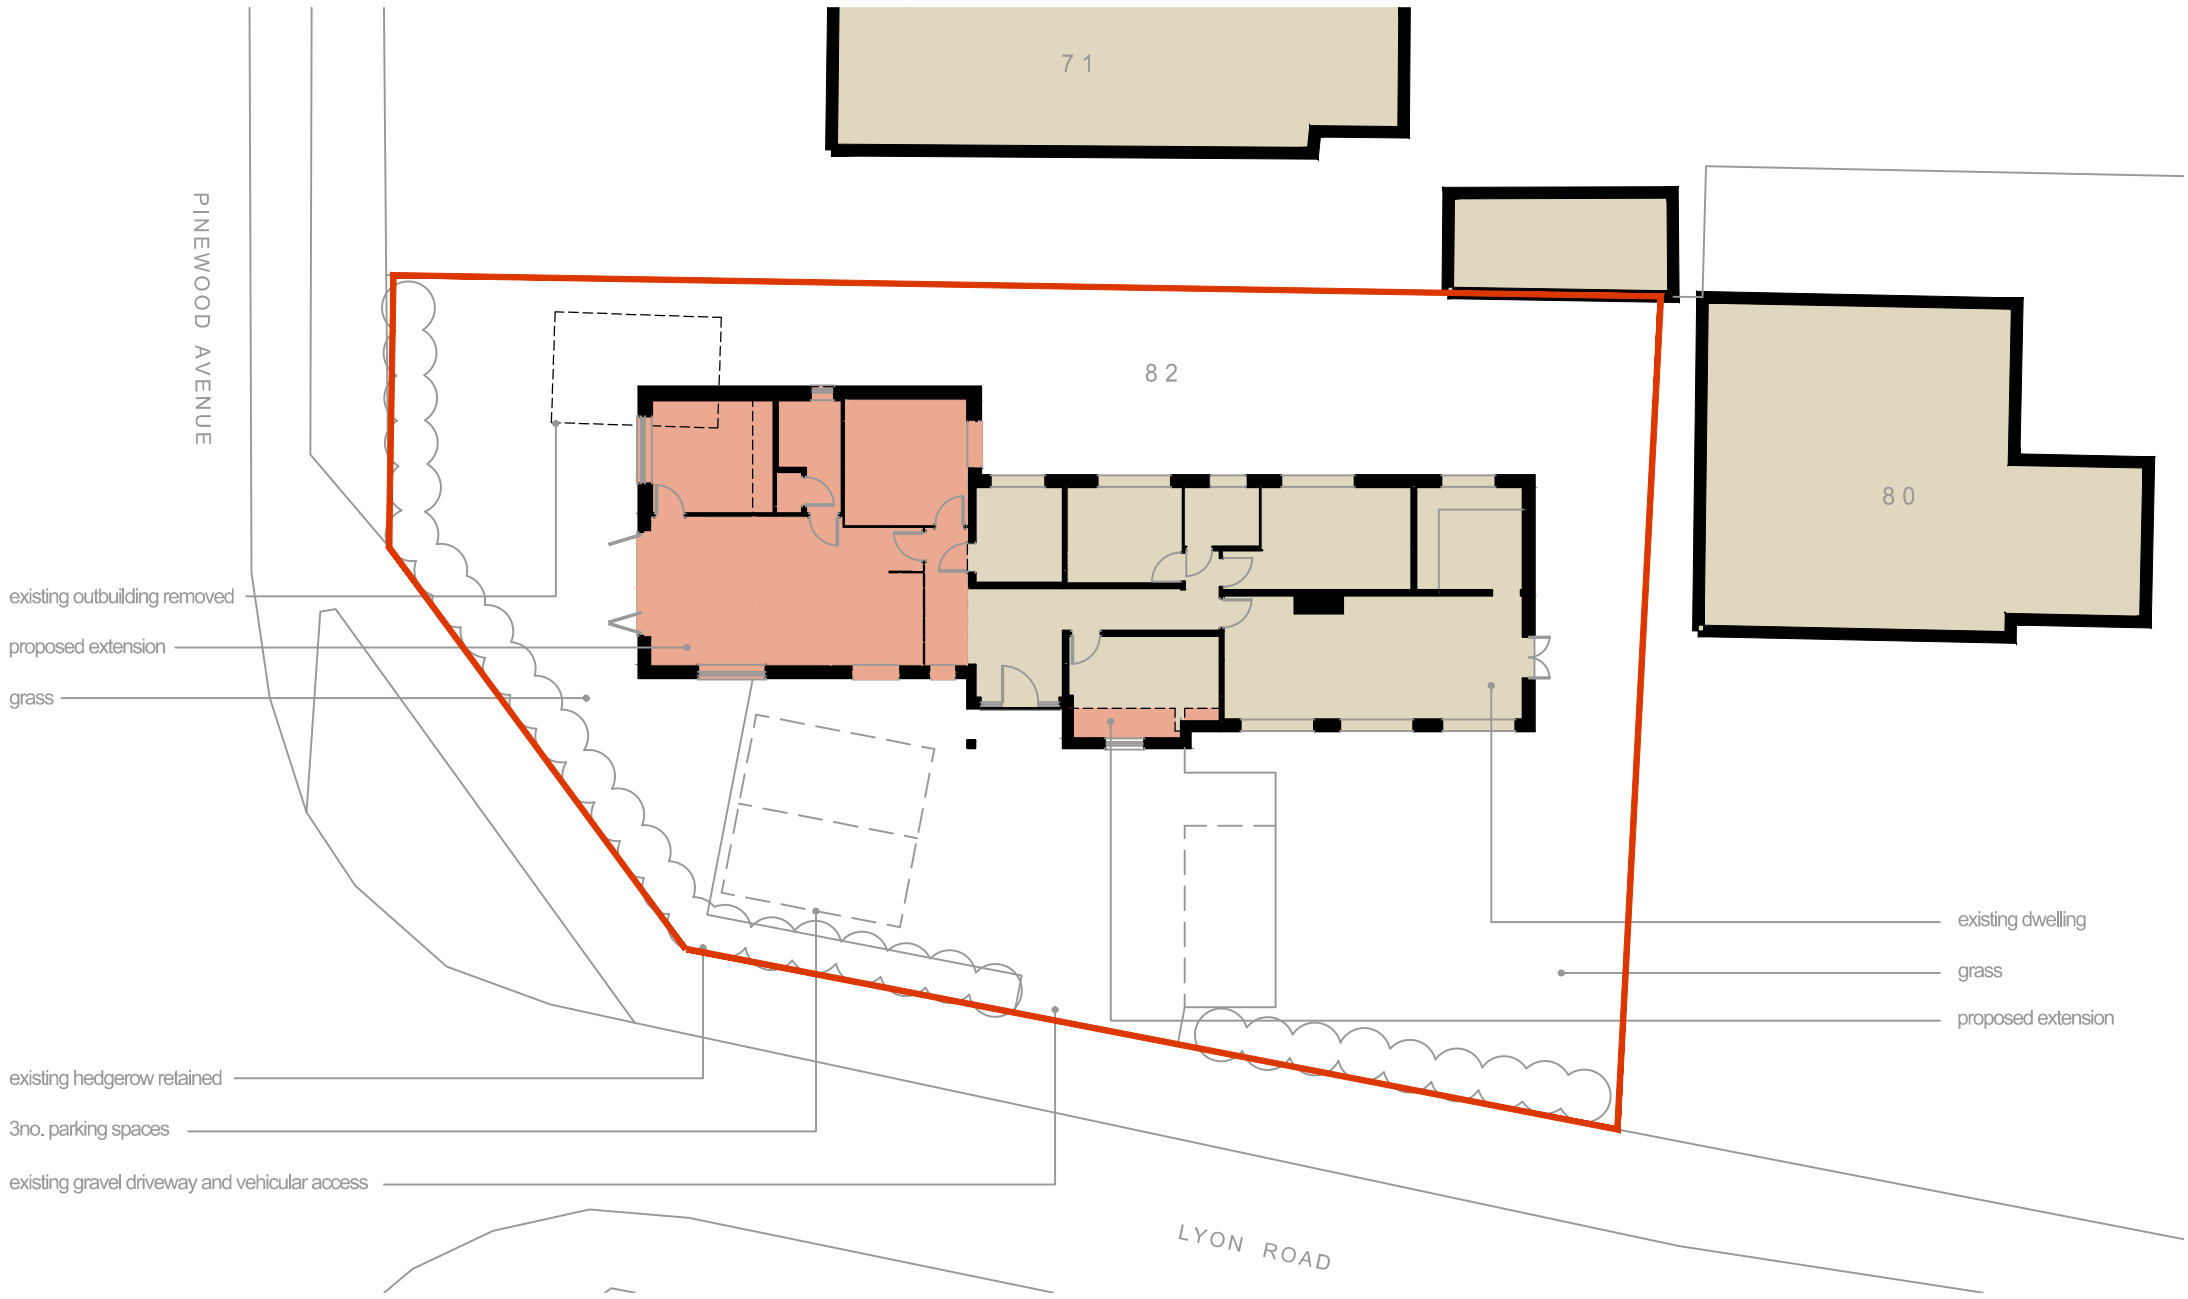


SITE PLAN

1:200

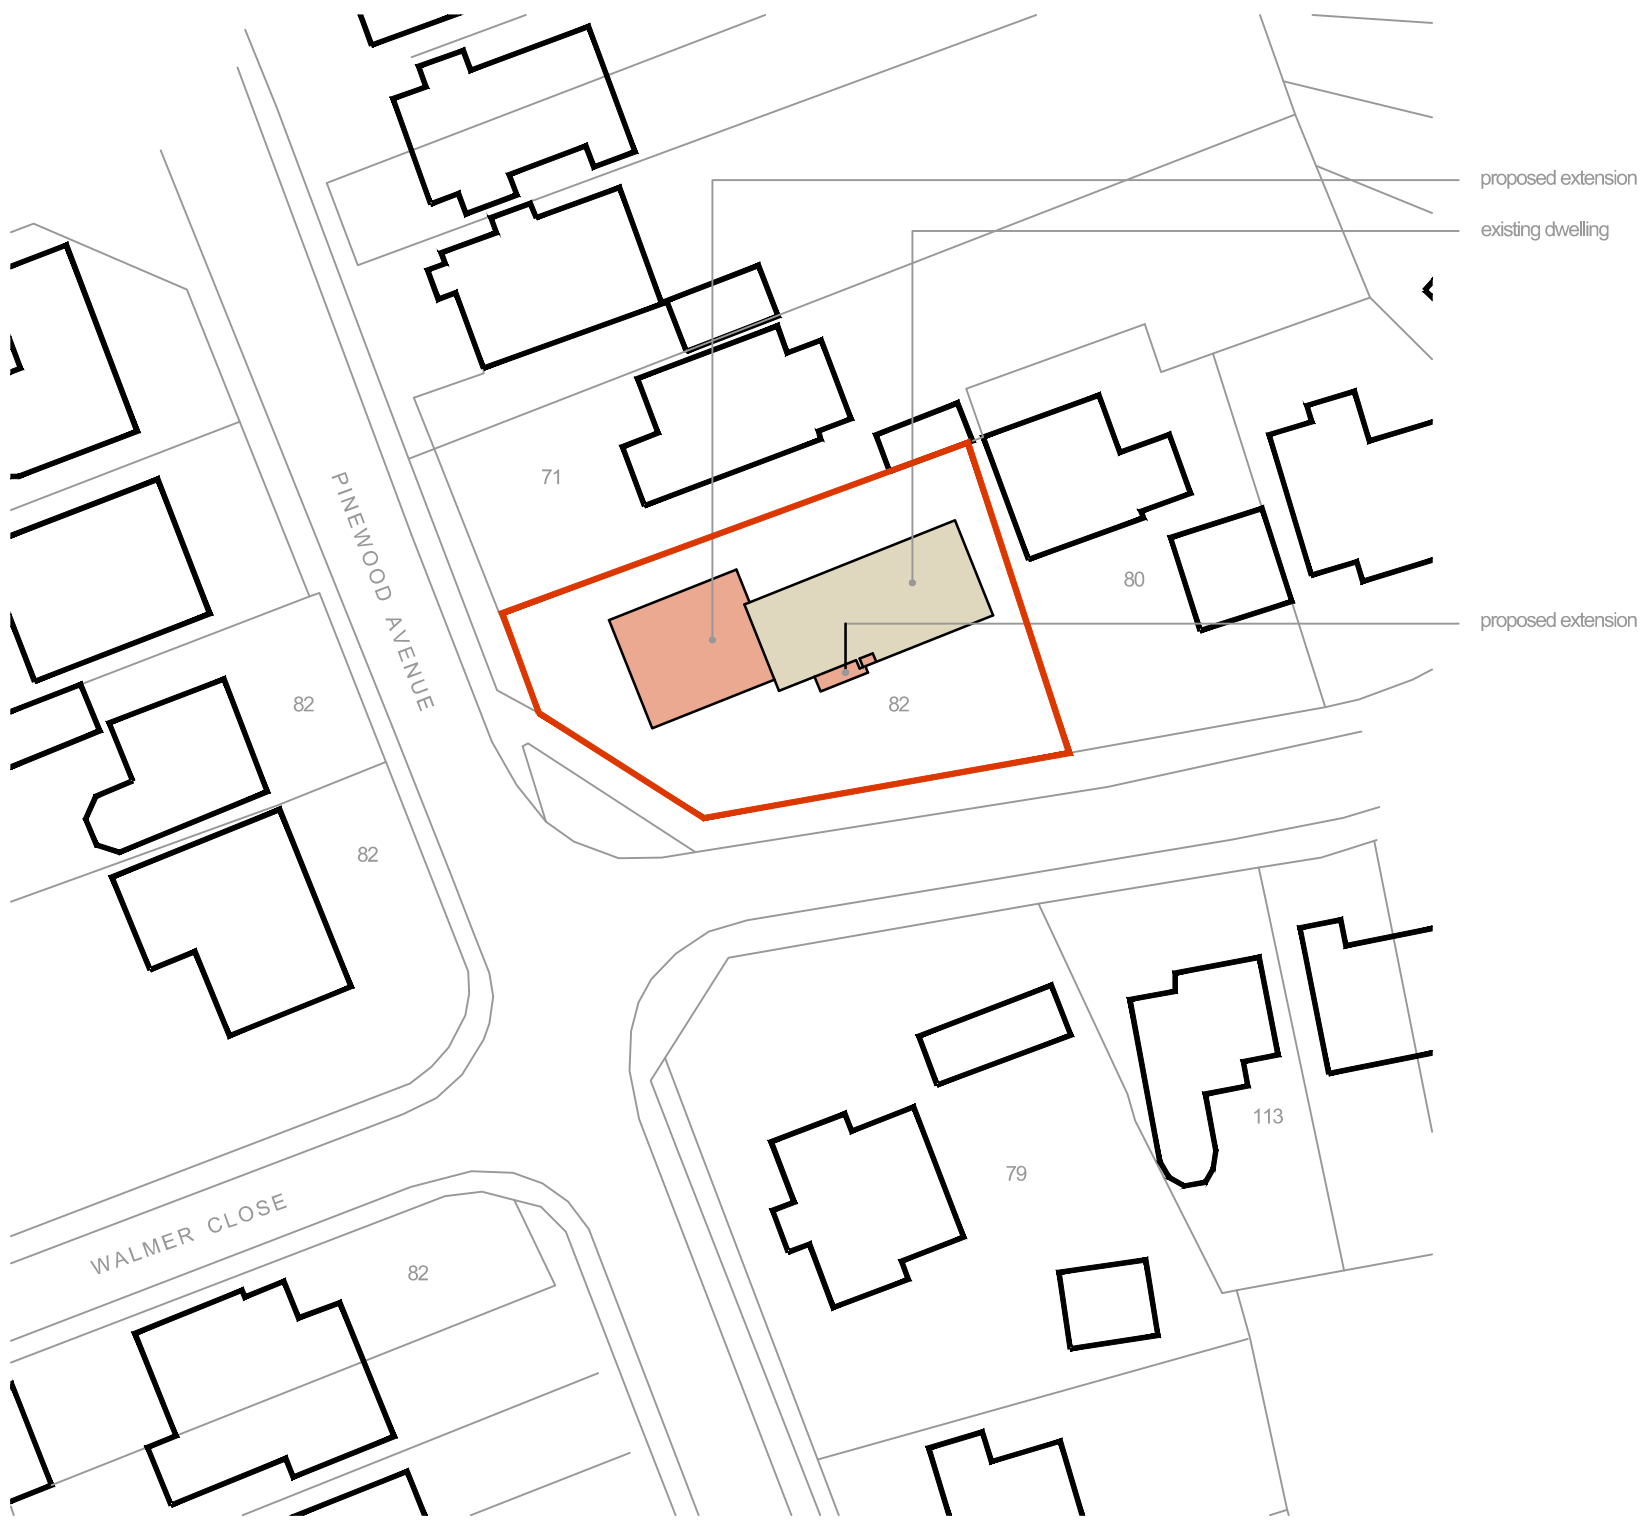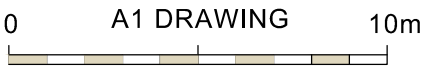

BLOCK PLAN

1:500

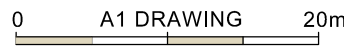

82 Lyon Road,
Crowthorne,
Wokingham
RG45 6RT

OS MasterMap 1:250/2500/10000 scale
Tuesday, January 27, 2026, ID: BLIT-01260367
www.planningapplicationmaps.co.uk

1:1250 scale print at A4, Centre: 484156 E, 164513 N

©Crown Copyright Ordnance Survey. Licence no.
100051661

N

LOCATION PLAN

1:1250

AVES
ARCHITECTURAL

architecture
and planning

CLIENT	Mr & Mrs T Reeve	29 East Street Milborne Port Somerset
JOB	Proposed Extension & Alterations at 82 Lyon Road, Crowthorne	DT9 5DR 07944 396713
DRG	SITE, BLOCK & LOCATION PLANS	aves162@btinternet.com

SCALE	as shown	DRAWN	ma	DATE	Jan 2026	25/23/04
-------	----------	-------	----	------	----------	----------