


DO NOT SCALE FROM THIS DRAWING. VERIFY ALL DIMENSIONS BEFORE SETTING OUT, COMMENCING WORK OR MAKING ANY SHOP DRAWINGS. REPORT ANY DISCREPANCIES TO SUPERVISING OFFICER IMMEDIATELY. COPYRIGHT ©


Rev	Description	Date

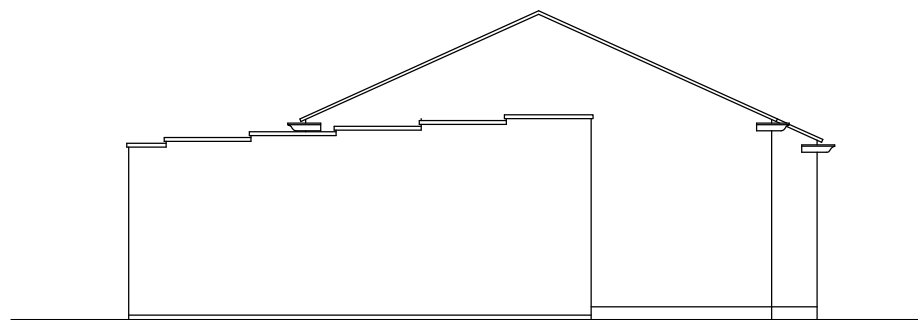


SOUTH ELEVATION




WEST ELEVATION

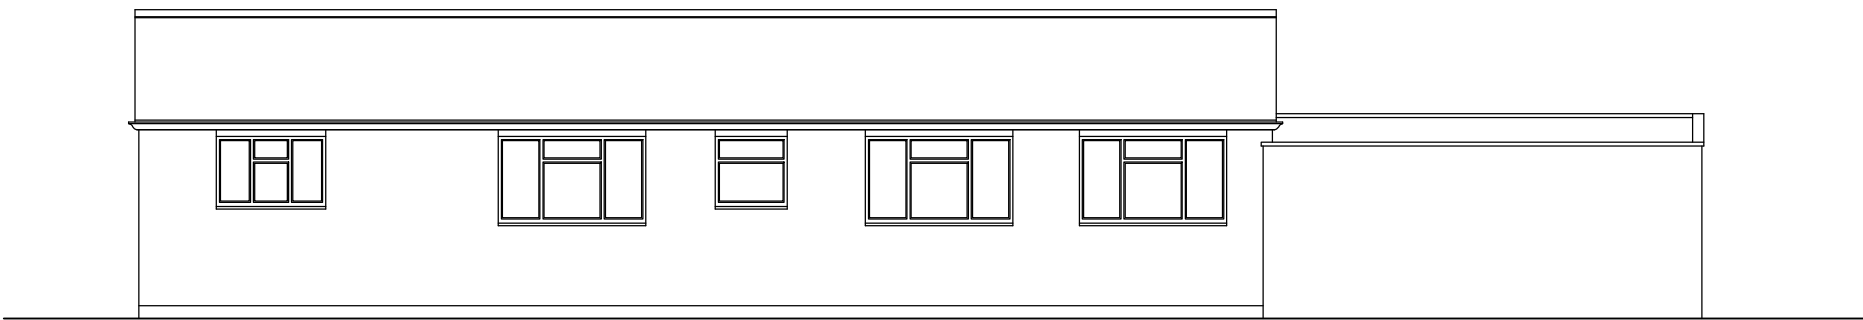


NORTH ELEVATION

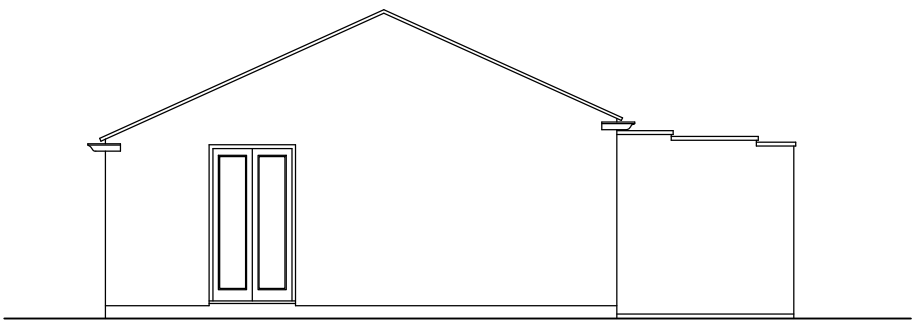

EAST ELEVATION

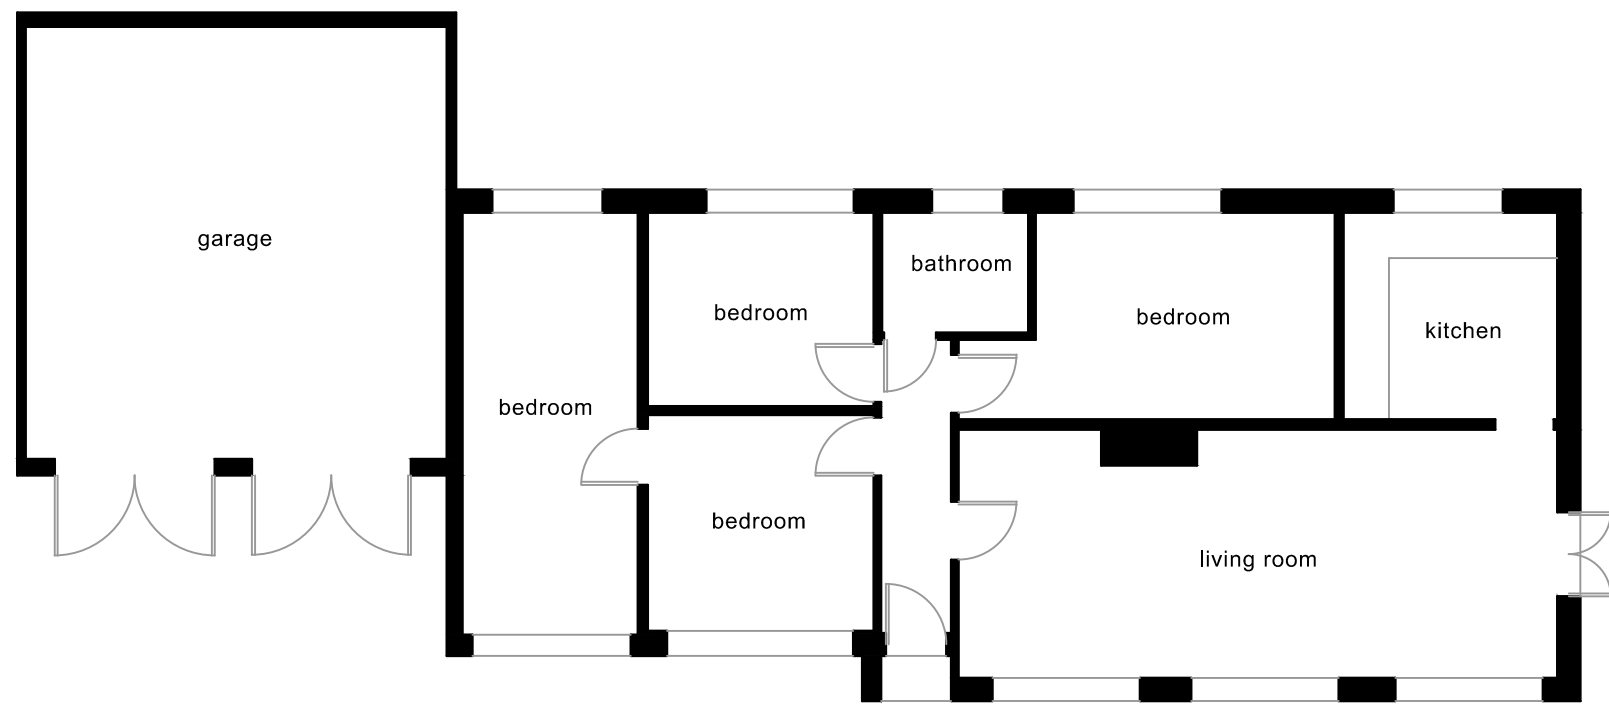

GROUND FLOOR PLAN

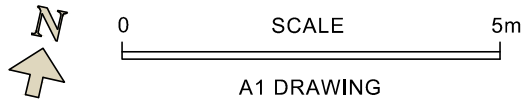

AVES ARCHITECTURAL

architecture
and planning

CLIENT	Mr & Mrs T Reeve	29 East Street Milborne Port Somerset
JOB	Proposed Extension & Alterations at 82 Lyon Road, Crowthorne	DTB SDR 07944 398713
DRG	EXISTING ARRANGEMENTS	aves162@btinternet.com