
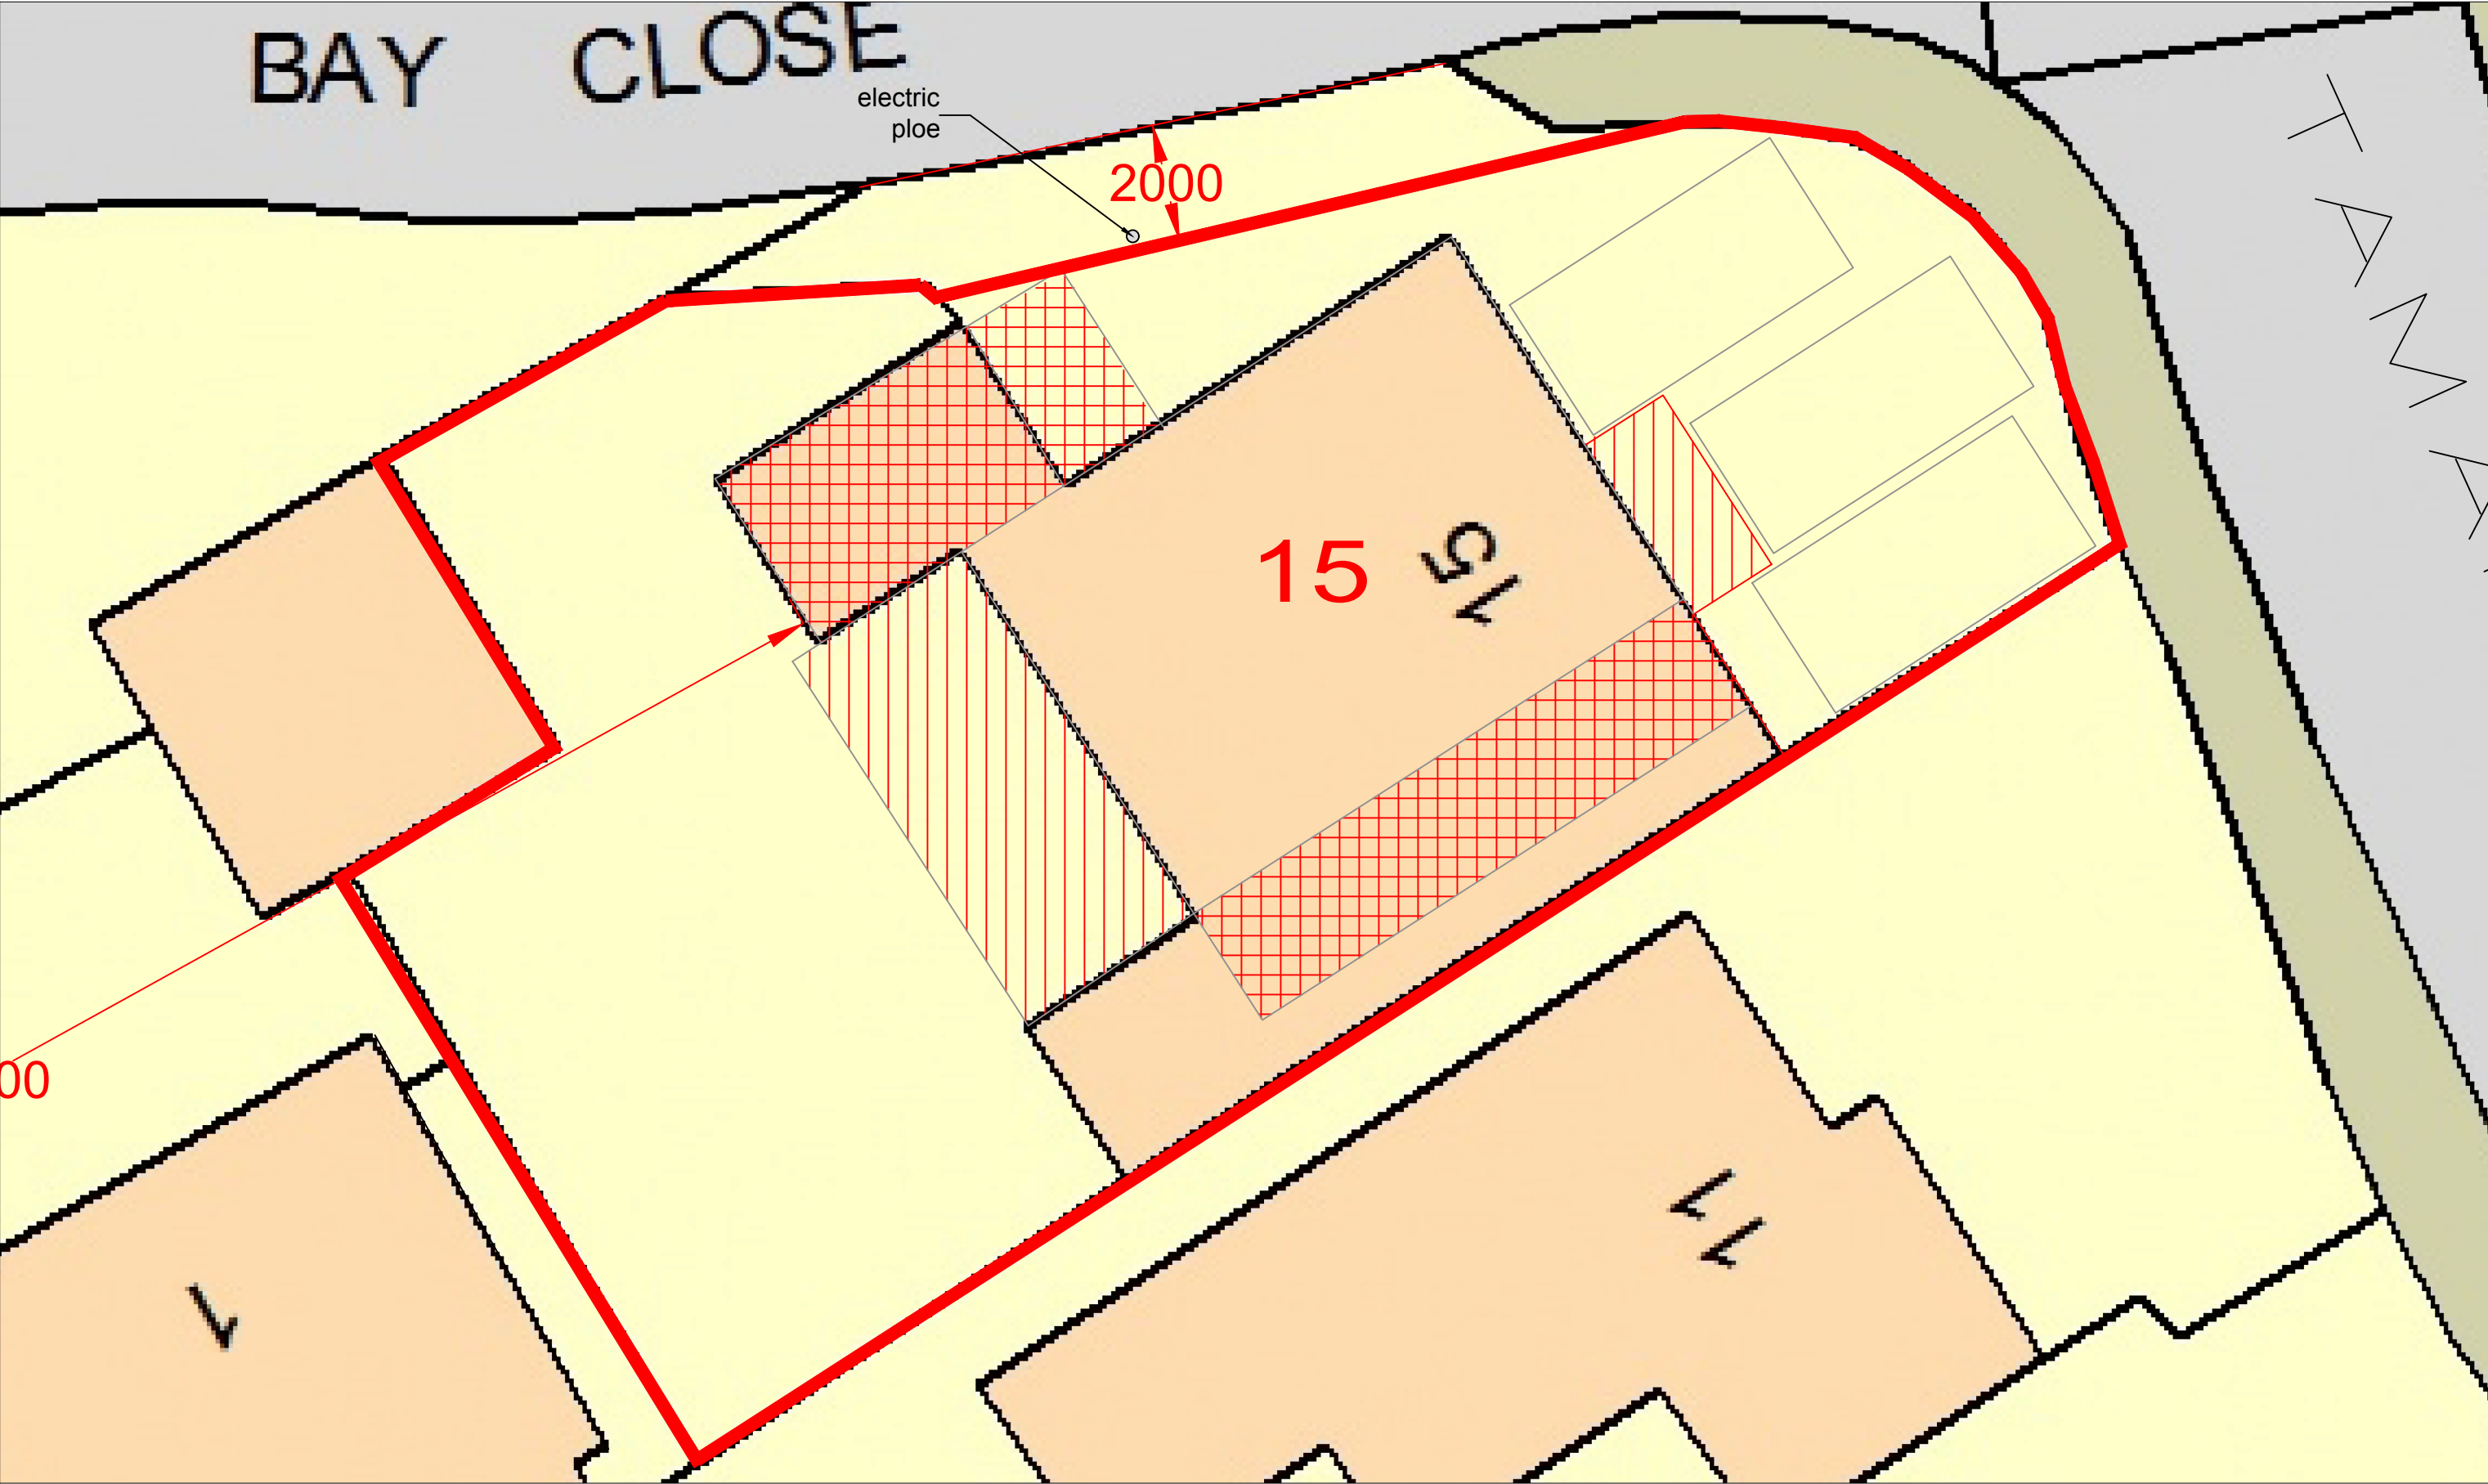


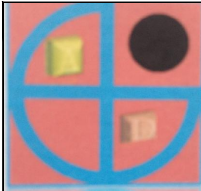

	PROJECT:	15 Tamarind Way Earley	DRAWN BY:	P.S.	DRAWING TITLE:		 ArchDezine Limited archdeziner7@gmail.com
	PROPOSED DOUBLE STOREY EXTENSION		DATE:	19/04/2025	BLOCK PLAN		
			SCALE:	1:100@A3	DRAWING NUMBER: TW-01R		
			FILENAME:	25020			