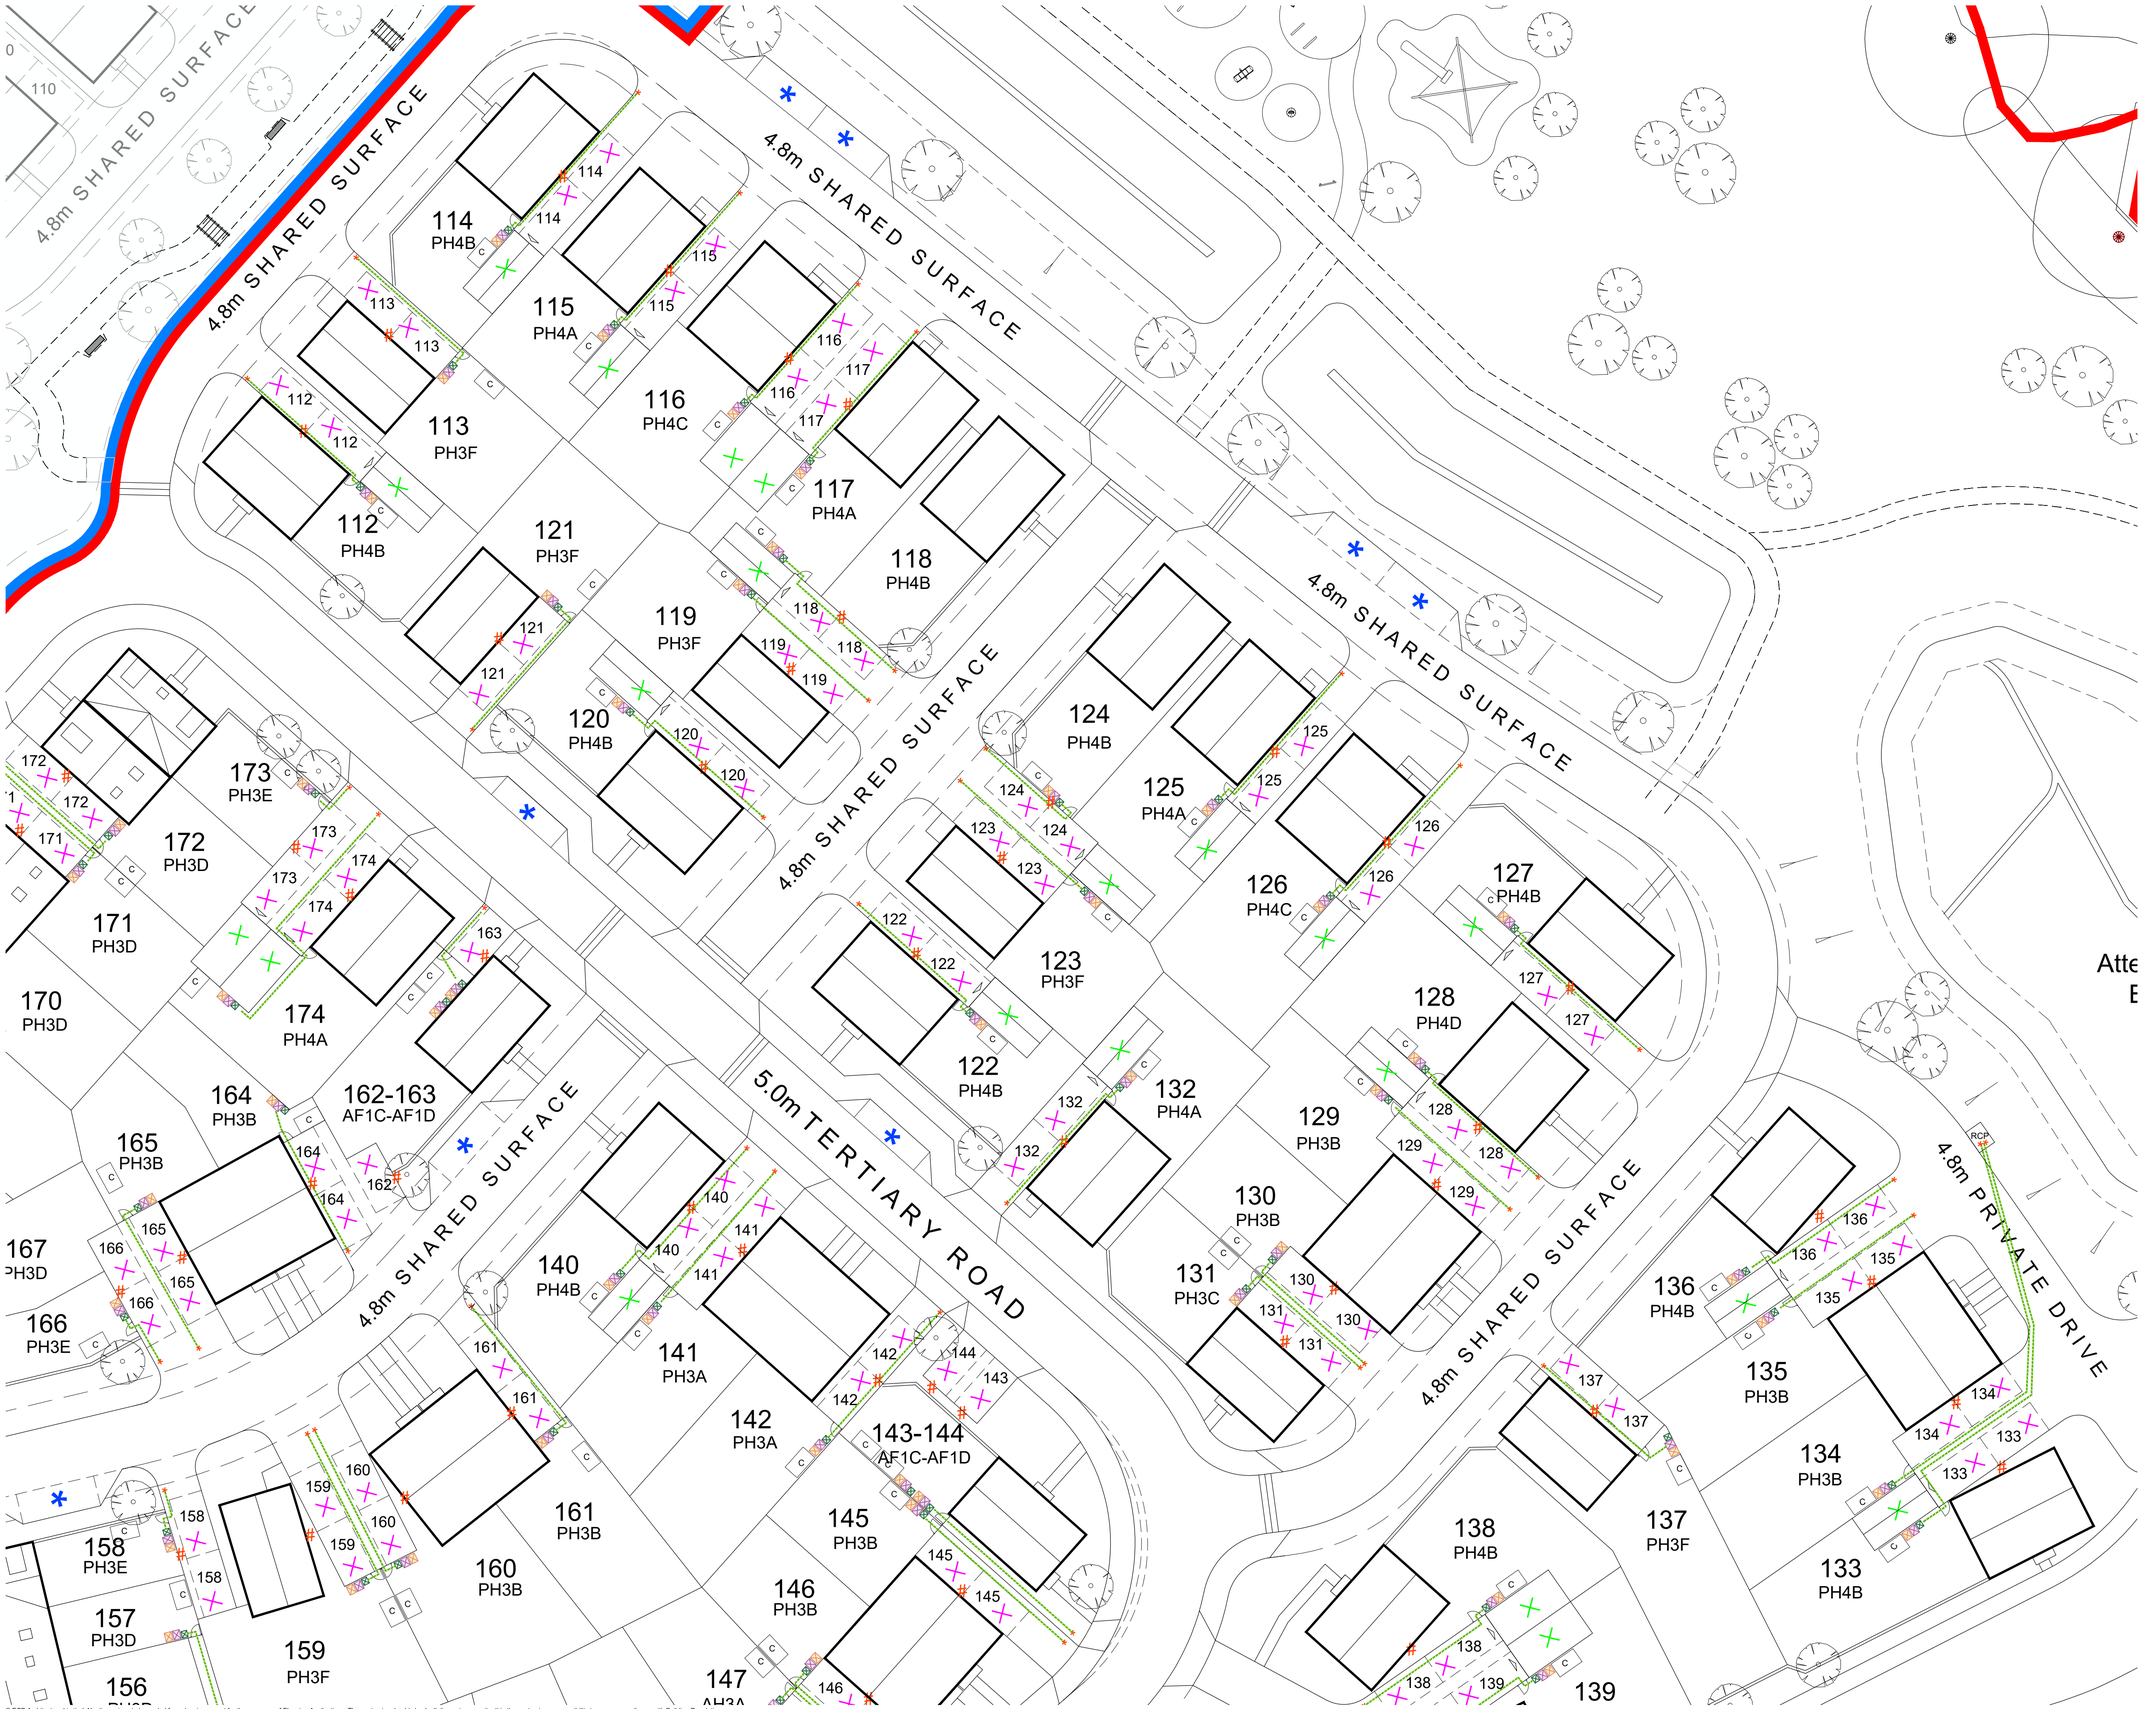

CDM 2015 Health & Safety Information

This information relates only to 'Significant Hazards' identified on this drawing and is to be read in conjunction with the Designer's Hazard Register.

N

Key

- C — Cycle Storage
- Recycling Storage
- Refuse Storage
- Optional Green Bin
- * — Refuse Collection Point (Houses)
- Residents Dragging Distance
- RCP — Communal Refuse Collection Point
- Garden Gate
- * — Refuse Storage for apartments
- # — EV Charging Point

Rev	Date	Revision Details	Dr	Ch
C	05.06.25	Presentation amendments	EB	KE
B	23.05.25	Drawing Amendments	EB	KE
A	09.05.25	Amended to latest layout adjustments	KE	AK

London: 76 Great Suffolk Street, London, SE1 0BL
T 0207 928 2773 E london@ecearchitecture.com
Sussex: 64 - 68 Brighton Road, Worthing, West Sussex, BN11 2EN
T 01903 248777 E sussex@ecearchitecture.com
Bristol: Westworks, Beacon Tower, Colston Street, Bristol, BS1 4XE
T 0117 214 1101 E bristol@ecewestworks.com
ECE Architecture
www.ecearchitecture.com

Client's Name
Taylor Wimpey West London

Job Title
Land off Watmore Lane, Winnersh

Drawing Title
Detailed Site Plan - Sheet 2

Scale
1:250 @ A1 / 1:500 @ A3
metres 5 10 15 20 25

Drawn	Checked	Date
EB	KE	20.03.25

Job No	Drawing No	Rev
7135A	PL-214	C

Status
APPROVAL

CAD Plot date: 5/06/2025 - 10:28:35 7135a-site.dwg

© ECE Architecture Limited. No dimensions to be scaled from drawing except for the purposes of Planning Applications. The contractor should check all dimensions on site. It is the contractors responsibility to ensure compliance with Building Regulations.