



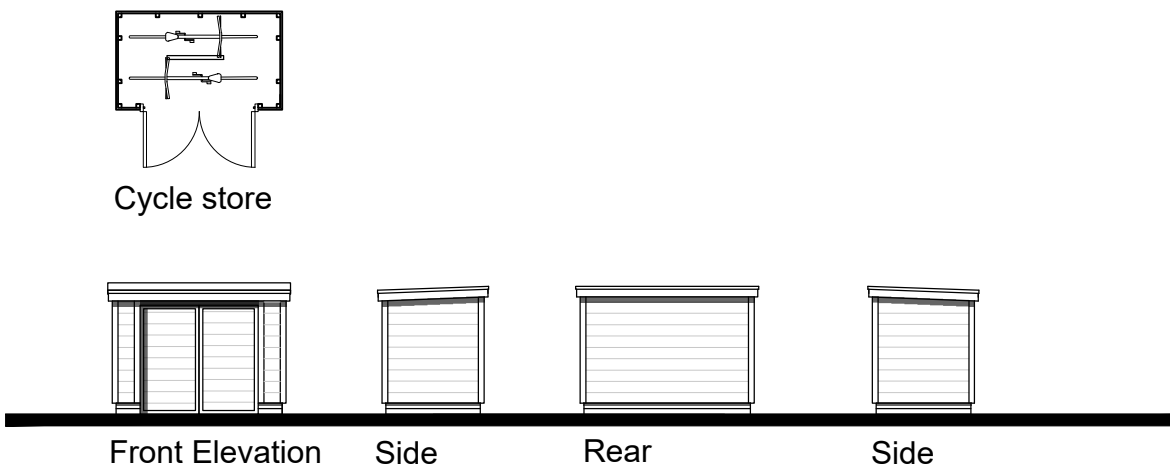

Rev	Date	Revision Details	Dr	Ch
-----	------	------------------	----	----

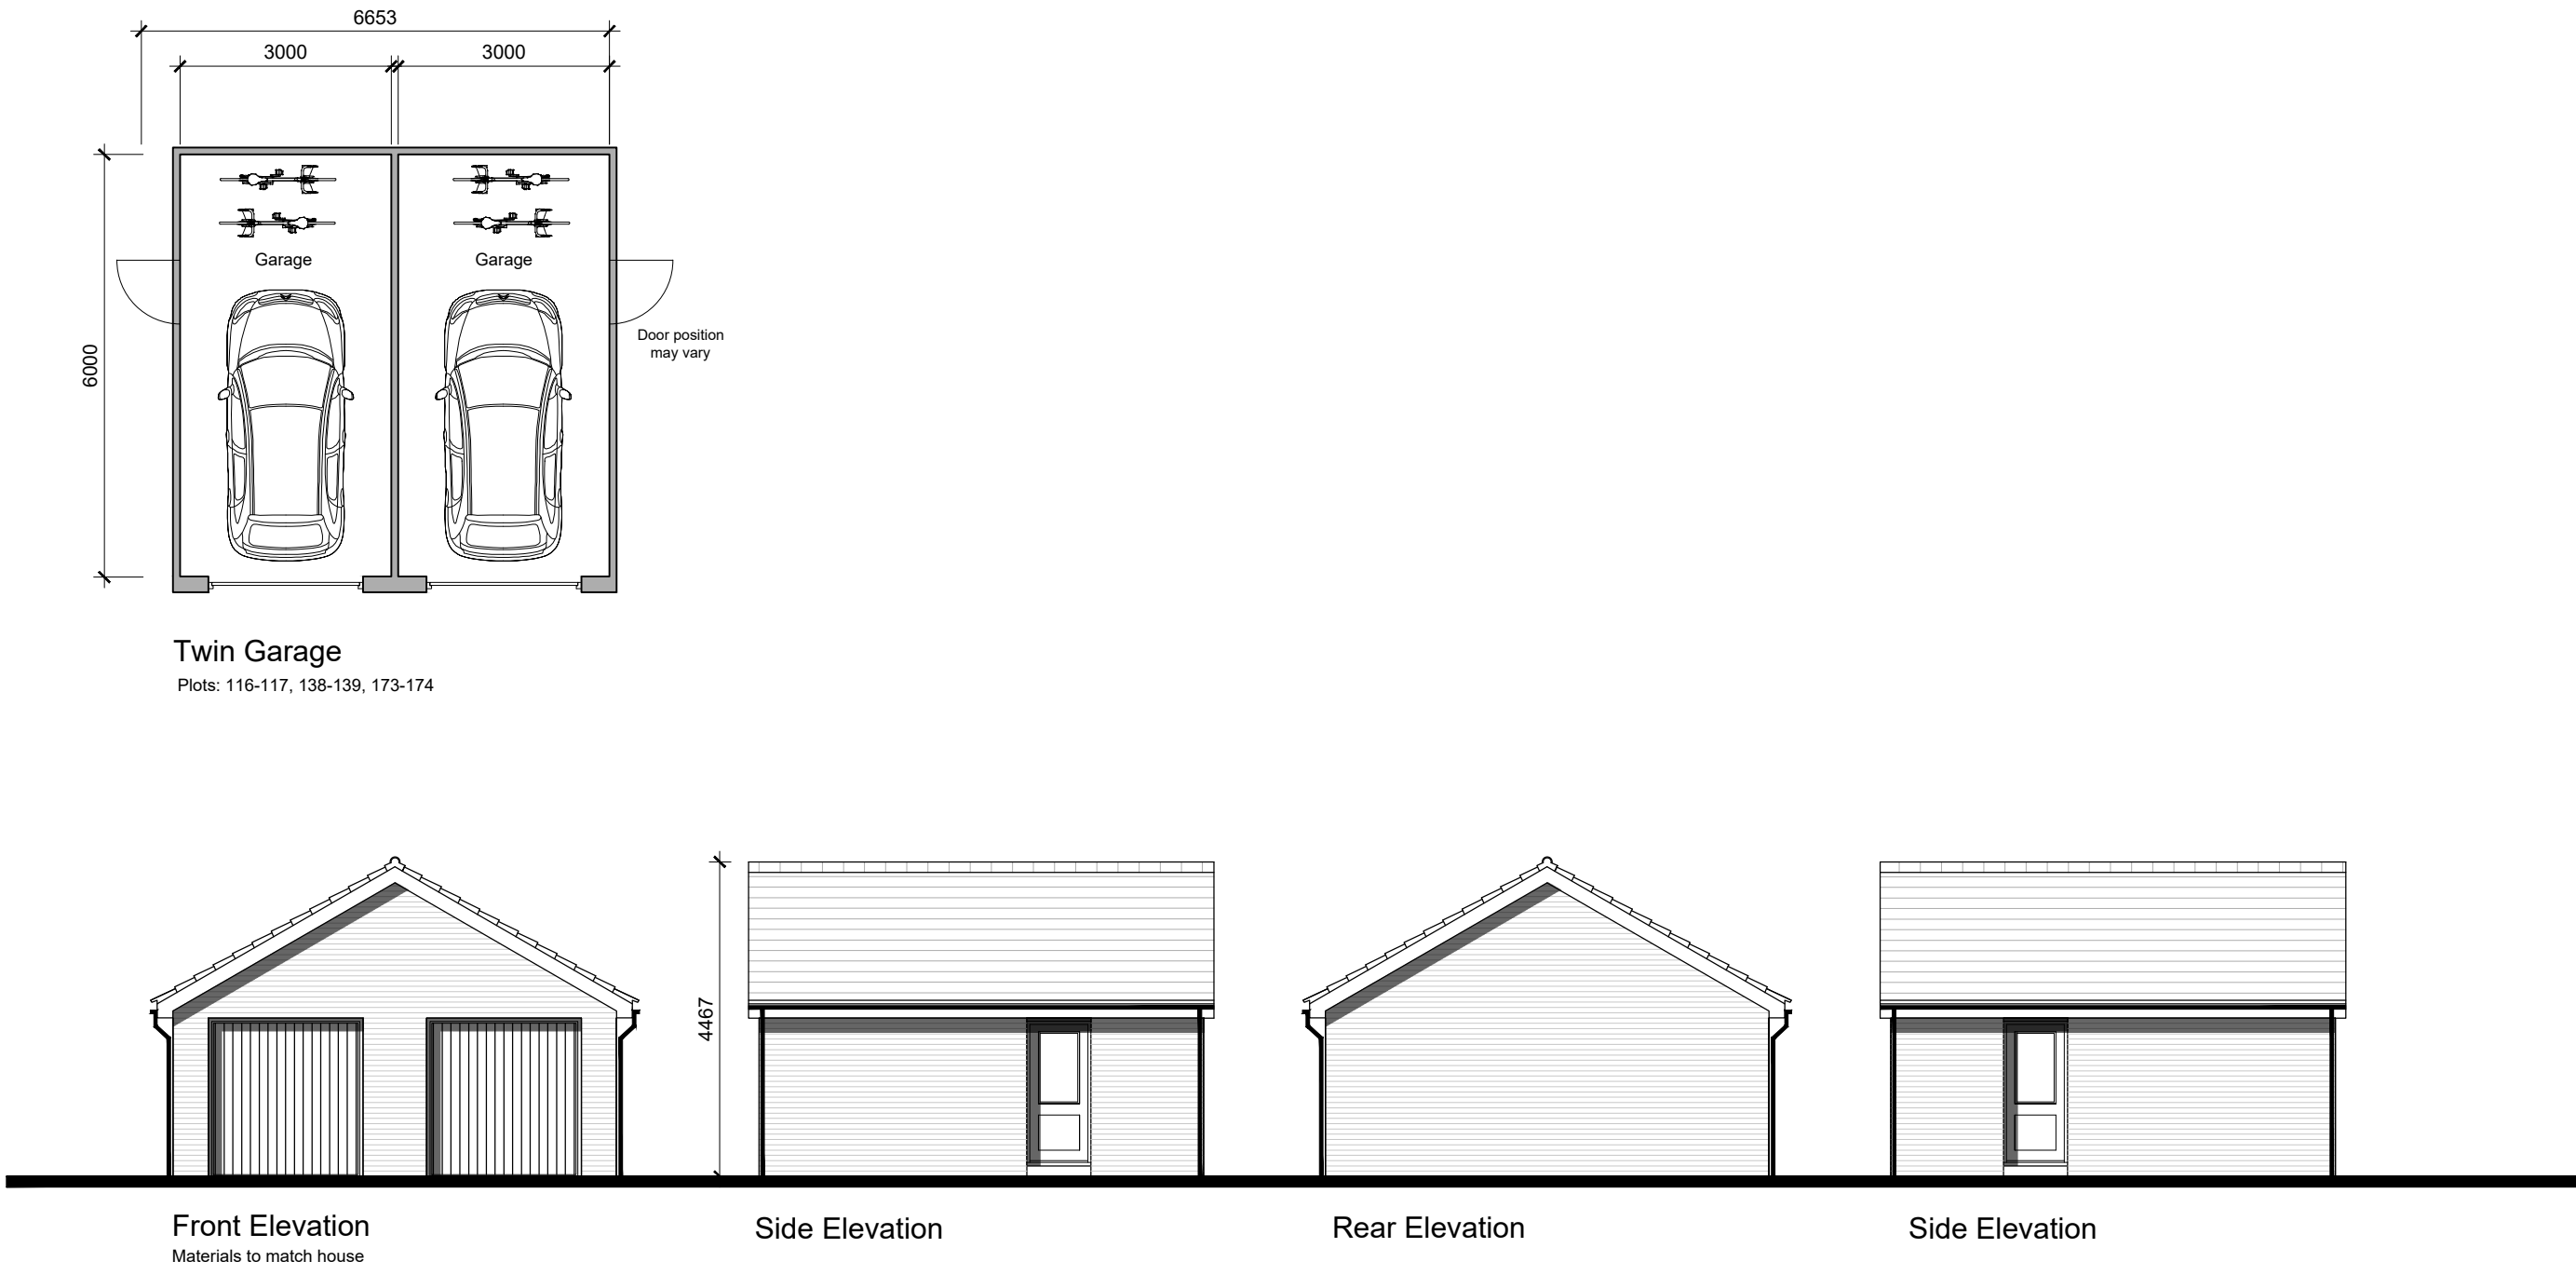

London: 76 Great Suffolk Street
London, SE1 0BL
T 0207 928 2773 E london@ecearchitecture.com

Sussex: 64 - 68 Brighton Road, Worthing
West Sussex, BN11 2EN
T 01903 248777 E sussex@ecearchitecture.com

Bristol: Westworks, Beacon Tower
Colston Street, Bristol, BS1 4XE
T 0117 214 1101 E bristol@ecewestworks.com

ECE Architecture
www.ecearchitecture.com

Client's Name

Taylor Wimpey West London

Job Title

Land off Watmore Lane, Winnersh

Drawing Title

Phase 2 Plans and Elevations
Garages, Sub Station, Cycle Stores

Scale

1:100 @ A1 / 1:200 @ A3

metres 2 4 6 8 10

Drawn	Checked	Date
EB	KE	20.03.25

Job No	Drawing No	Rev
7135A	PL-250	

Status

APPROVAL