

CDM 2015 Health & Safety Information

This information relates only to 'Significant Hazards' identified on this drawing and is to be read in conjunction with the Designer's Hazard Register.



Section AA



Section BB




Section CC



Section DD



Section EE

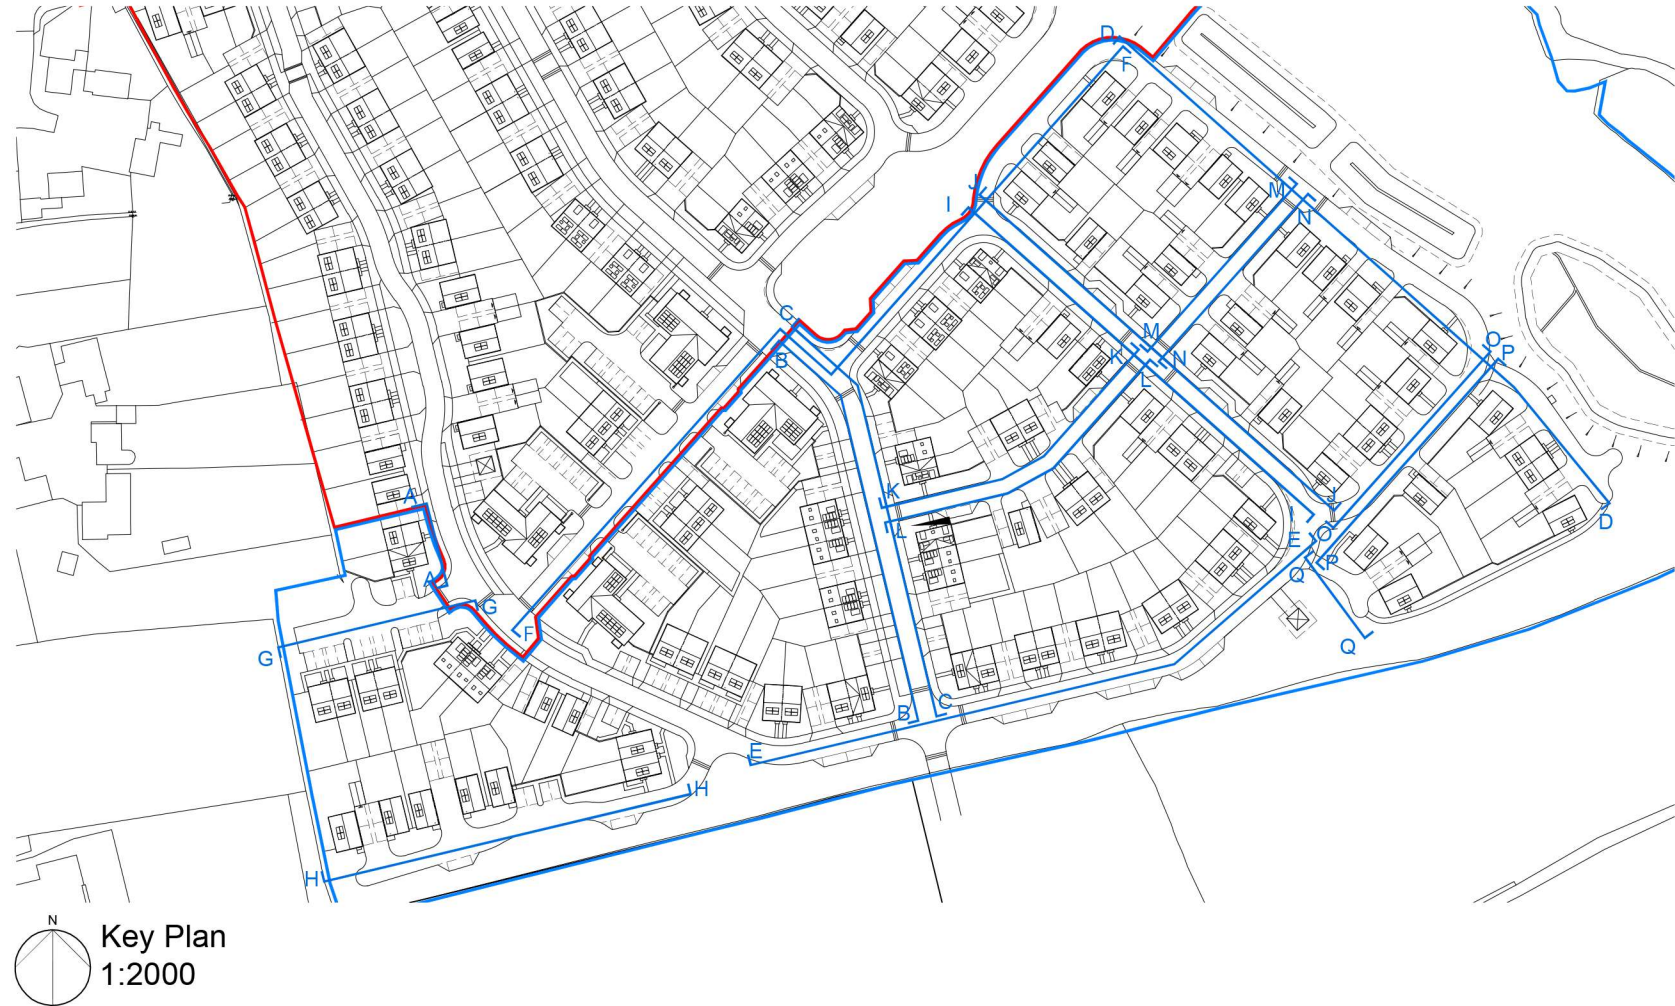

C	05.06.25	Presentation amendments	EB	KE
B	23.05.25	Landscape Amendments	EB	KE
A	07.05.25	Site Layout Updates	EB	KE
Rev	Date	Revision Details	Dr	Ch



London: 76 Great Suffolk Street
London, SE1 0BL
T 0207 928 2773 E london@ecearchitecture.com

Sussex: 64 - 68 Brighton Road, Worthing
West Sussex, BN11 2EN
T 01903 248777 E sussex@ecearchitecture.com

Bristol: Westworks, Beacon Tower
Colston Street, Bristol, BS1 4XE
T 0117 214 1101 E bristol@ecewestworks.com

ECE Architecture
www.ecearchitecture.com

Client's Name
Taylor Wimpey West London

Job Title
Land off Watmore Lane,
Winnersh

Drawing Title
Phase 2
Street Scenes - Sheet 1

Scale
1:250 @ A1 / 1:500 @ A3

Drawn
JY

Checked
KE

Date
24.03.25

Job No
7135A

Drawing No
PL-260

Rev
C

Status
APPROVAL

CAD Plot date: 5/06/2025 - 11:42:36 7135a-street scenes.dwg