


Location Plan

Site Address: 24, Canberra Lake Way, Charvil, RG10 9DH



Date Produced: 01-Nov-2024

Scale: 1:1250 @A3

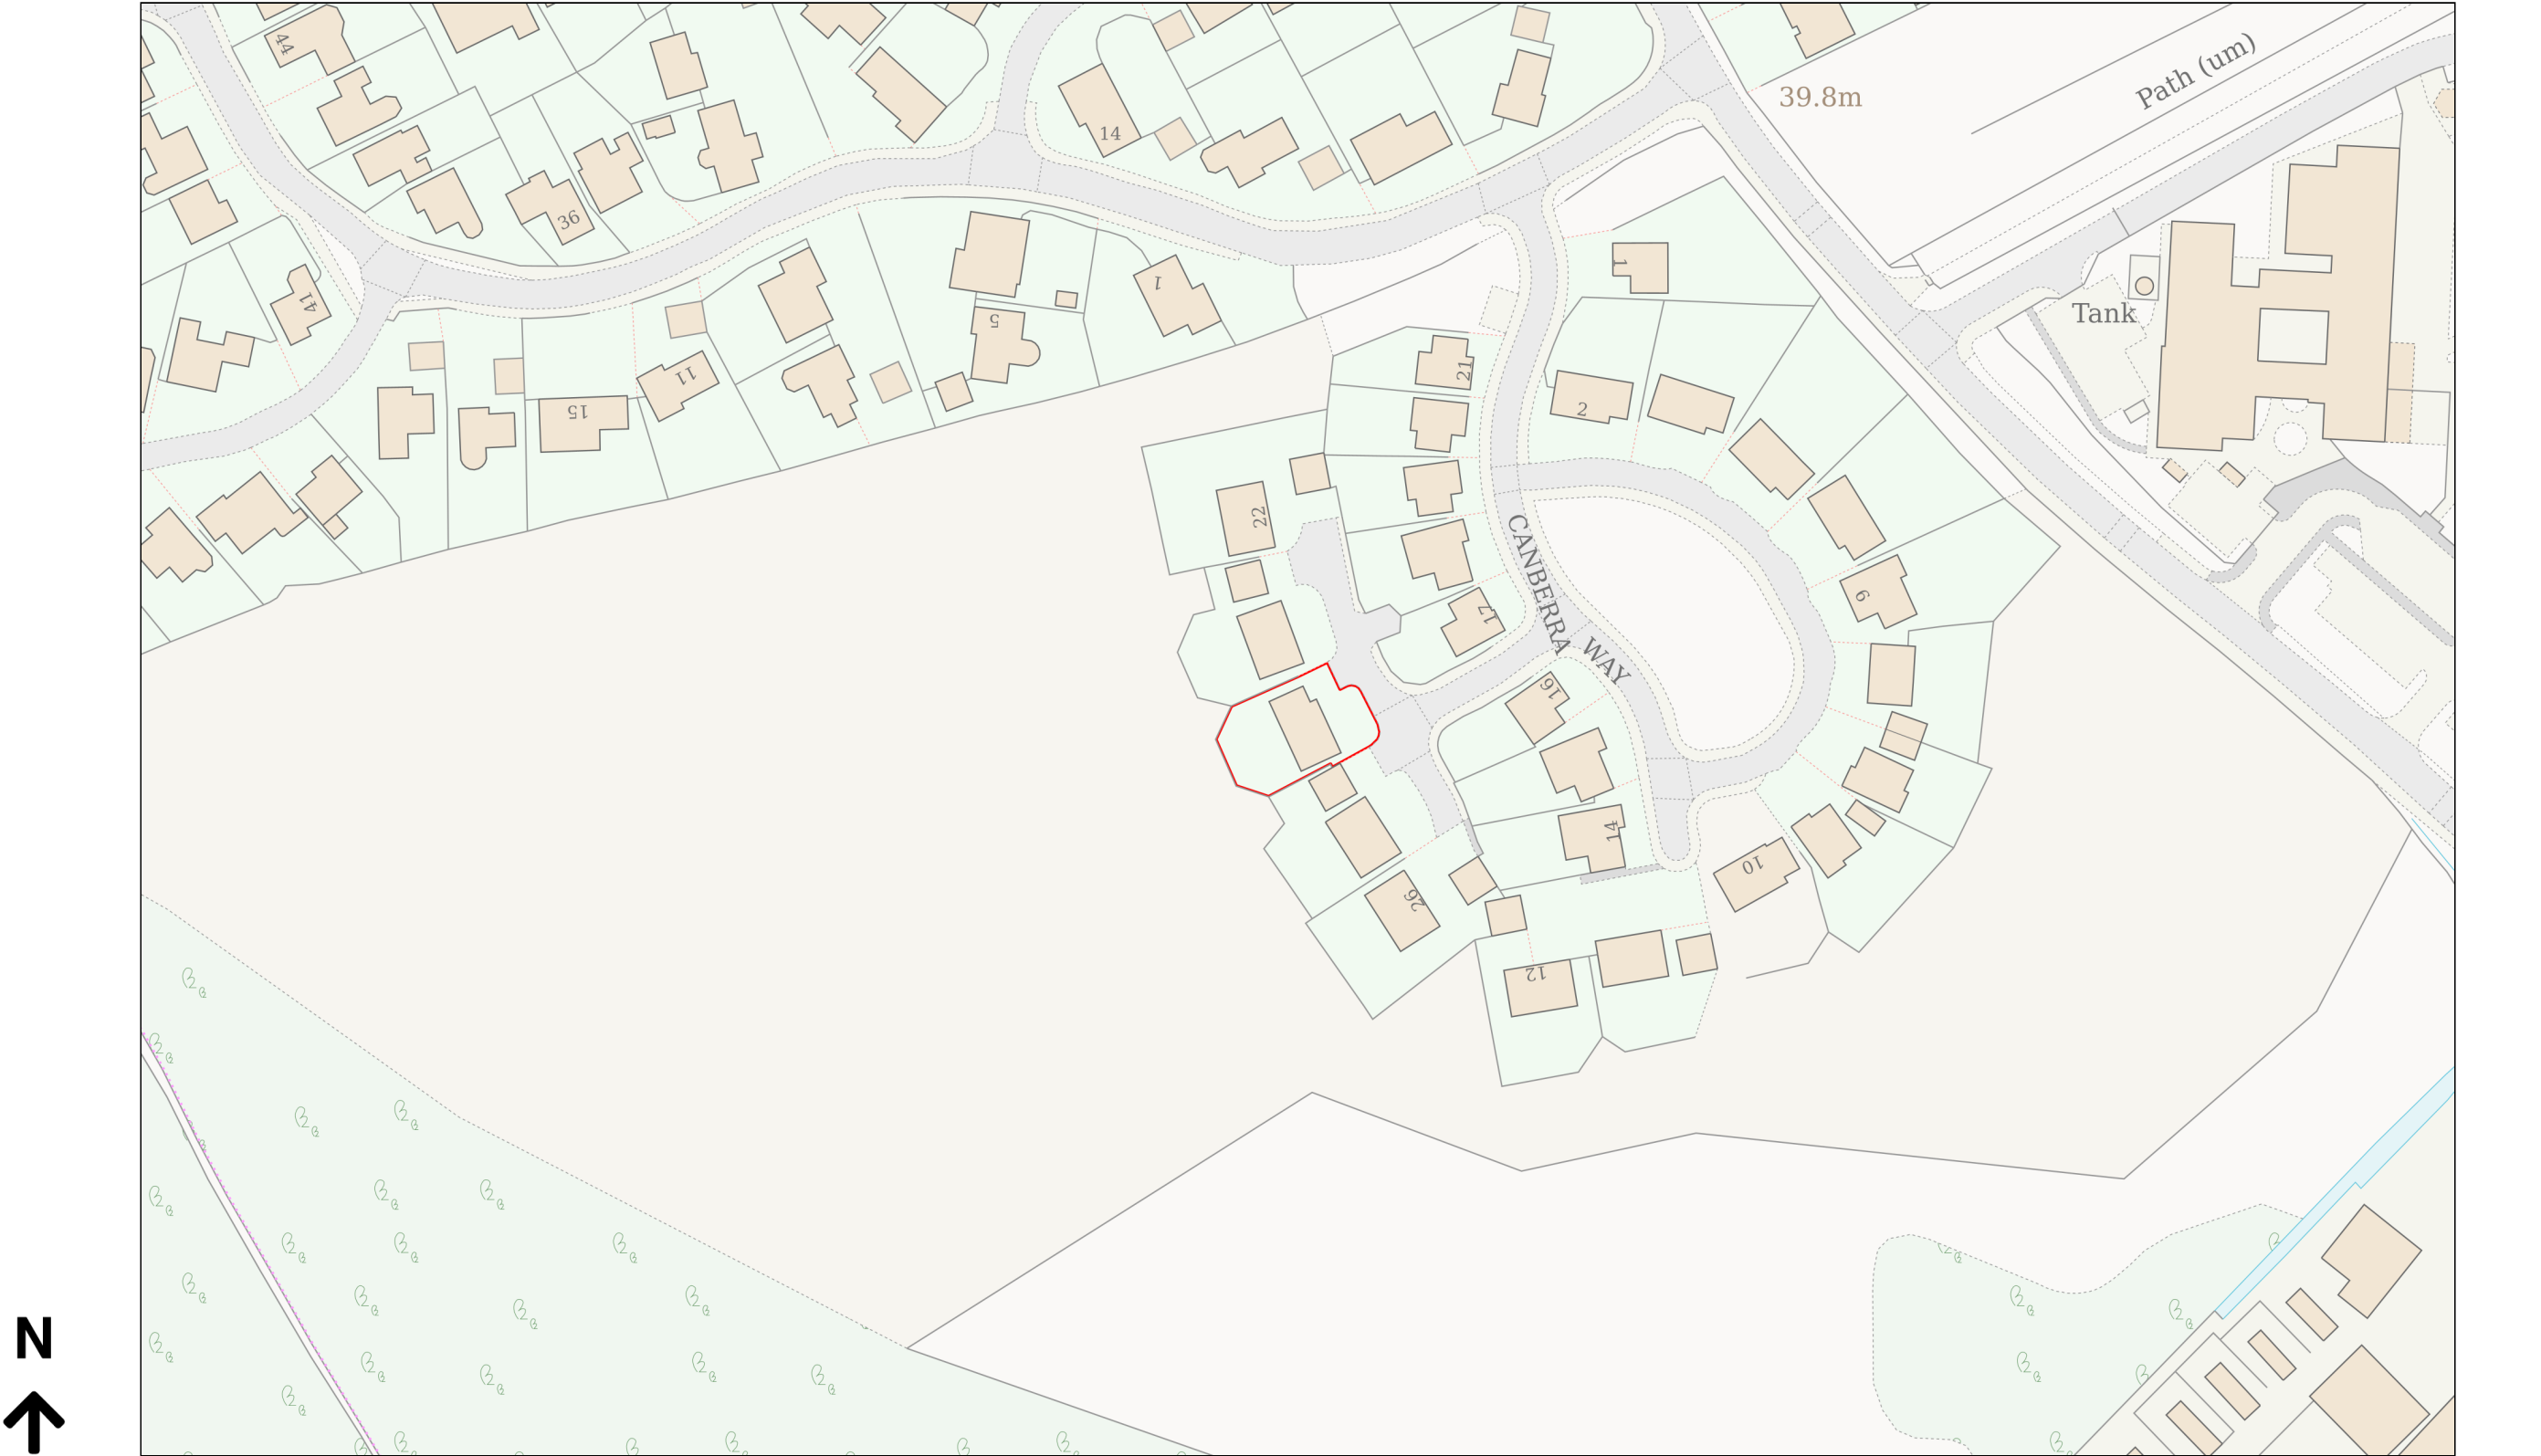

Planning Portal Reference: PP-13389044v1