

SOUTH ELEVATION.

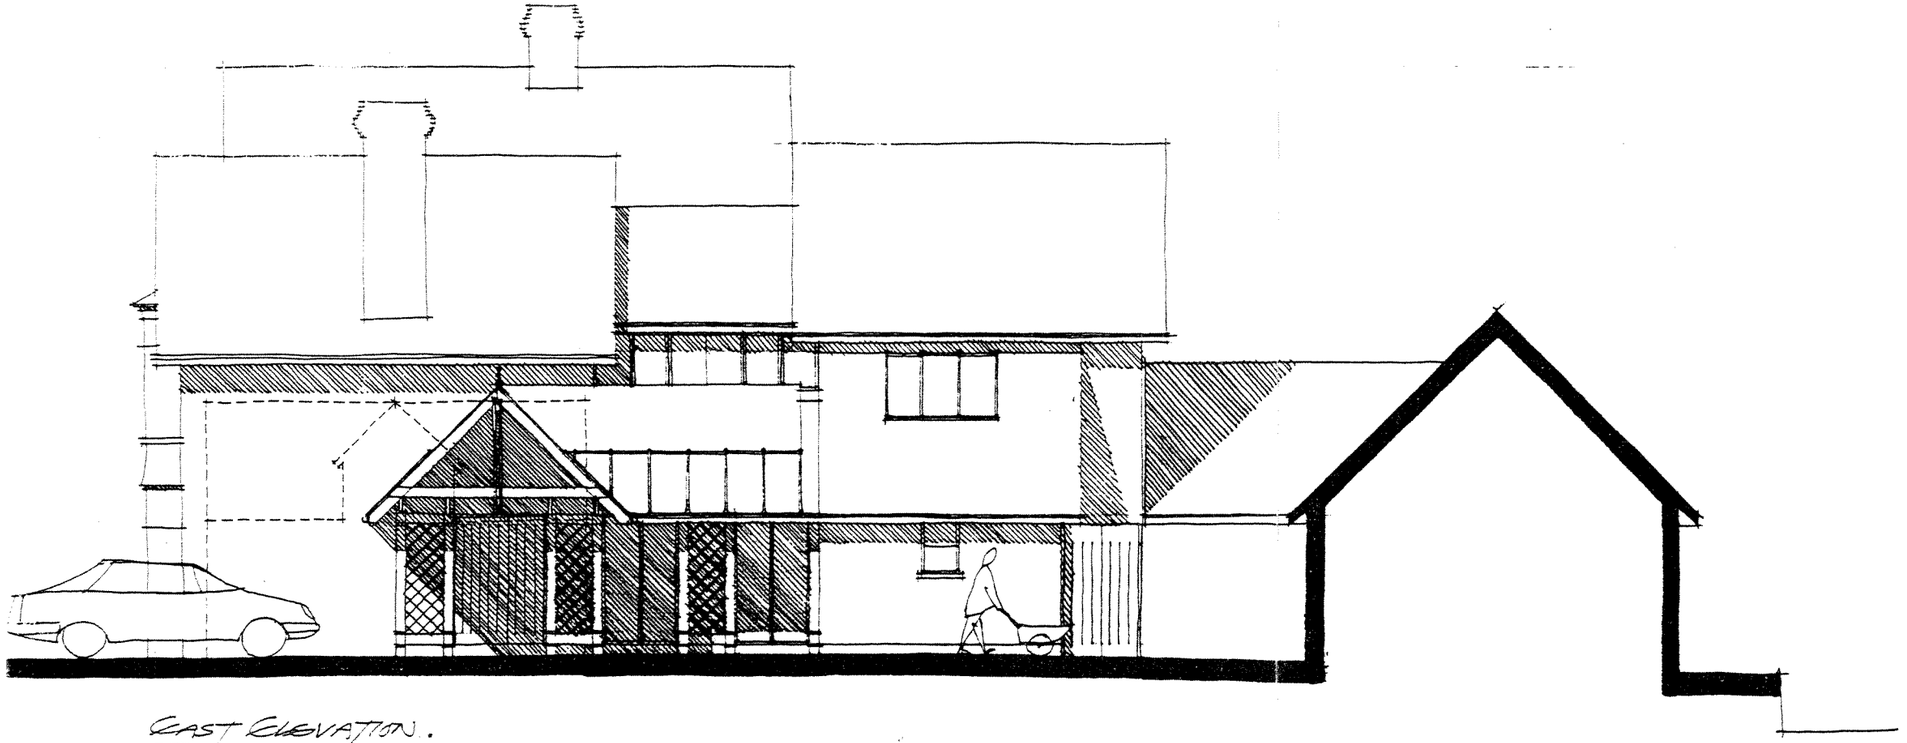

EAST ELEVATION.

PROPOSED CHANGES :—

(1.) — PROVIDE NEW DOOR IN BAY WINDOW TO MATCH OTHER BAY.

(2.) — REMOVE EX. DOOR & WINDOW, PROVIDE TWO NEW WINDOWS.

(3.) — REMOVE EX. WINDOW, PROVIDE NEW WIDER WINDOW.

(4.) — CONSTRUCT NEW BRICKWORK SKIN IN FRONT OF EX. WALL FACE, WITH INSULATED CAVITY BETWEEN, ALL IN MATCHING BRK. & BOND.

(5.) — REMOVE EX. CHIMNEY STACK.

PROPOSED EXTENSIONS & ALTERATIONS TO "YEWGATE", REMENHAM HILL, HENLEY-ON-THAMES.

MR. B. WILLIAMS.

ELEVATIONS.

SCALE — 1:100 DATE - DECEMBER 2000.
DWG. NO. — 22 B.

REVISIONS — 'A' MARCH 2001, GARAGES BLOCK REVISED.
'B' NOVEMBER '09, EX. WINDOWS CHANGED, S. ELEV.

MICHAEL GREGORY
Architect & Illustrator

4 The Manor House
Brill, Aylesbury
Bucks. HP18 9RS

Tel. 01844-237327



(5.) — Remove Ex. Chimney Stack.
(6.) — Provide New Window.
(7.) — Remove Ex. Window, Provide New Wider Window.
(8.) — Remove Ex. Window, Provide New Larger Window.
(9.) — Remove 2 nos. Ex. Windows, Provide One New Window.
(10.) — Remove Ex. Window, Provide New Sliding/Folding Doors.
(11.) — Remove Ex. Sash Window, Provide New Casement Window.
(12.) — Remove Ex. Window, Provide New Longer Window.

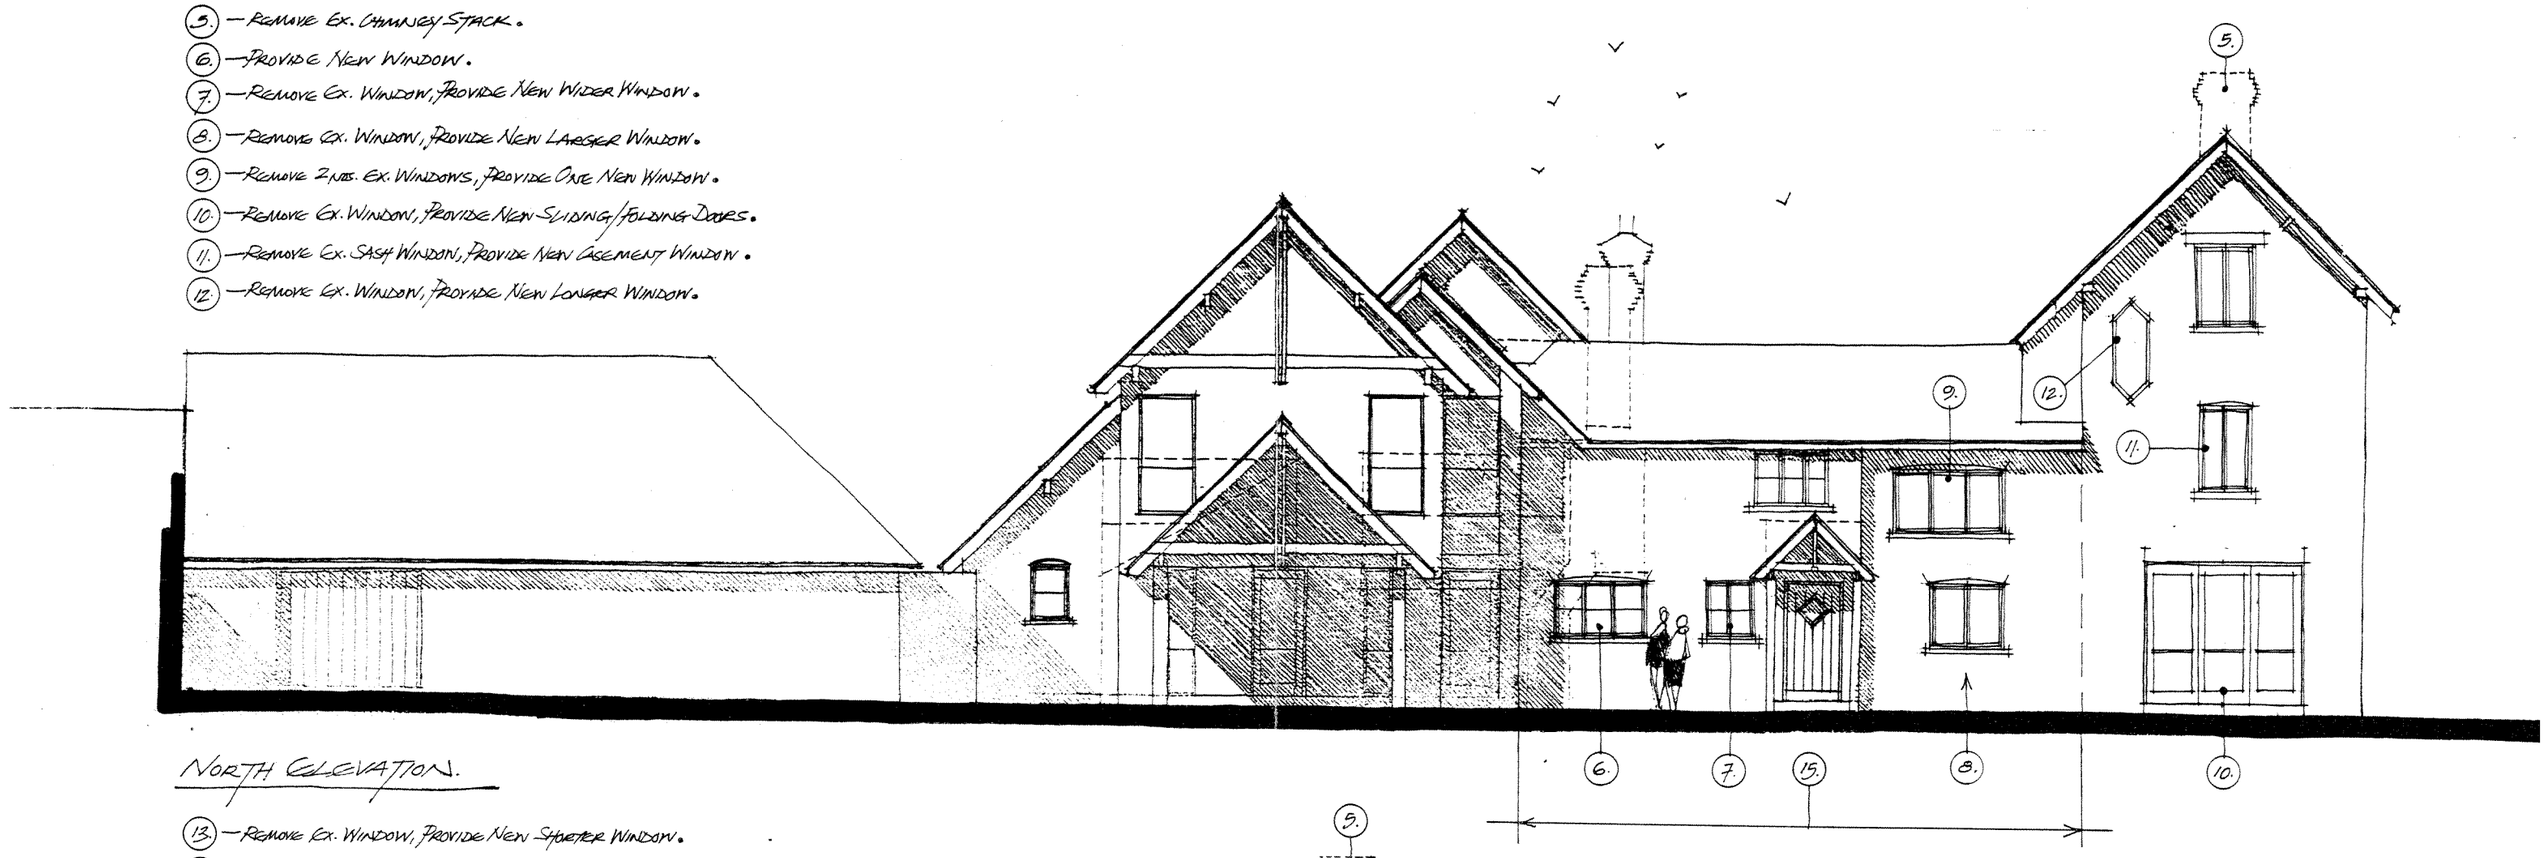

NORTH ELEVATION.

(13.) — Remove Ex. Window, Provide New Shorter Window.
(14.) — Remove Ex. Door, Provide New Full Height Window.
(15.) — Take Down Ex. External Wall, Rebuild in Insulated Cavity Construction, With Matching Brk. & Bond.

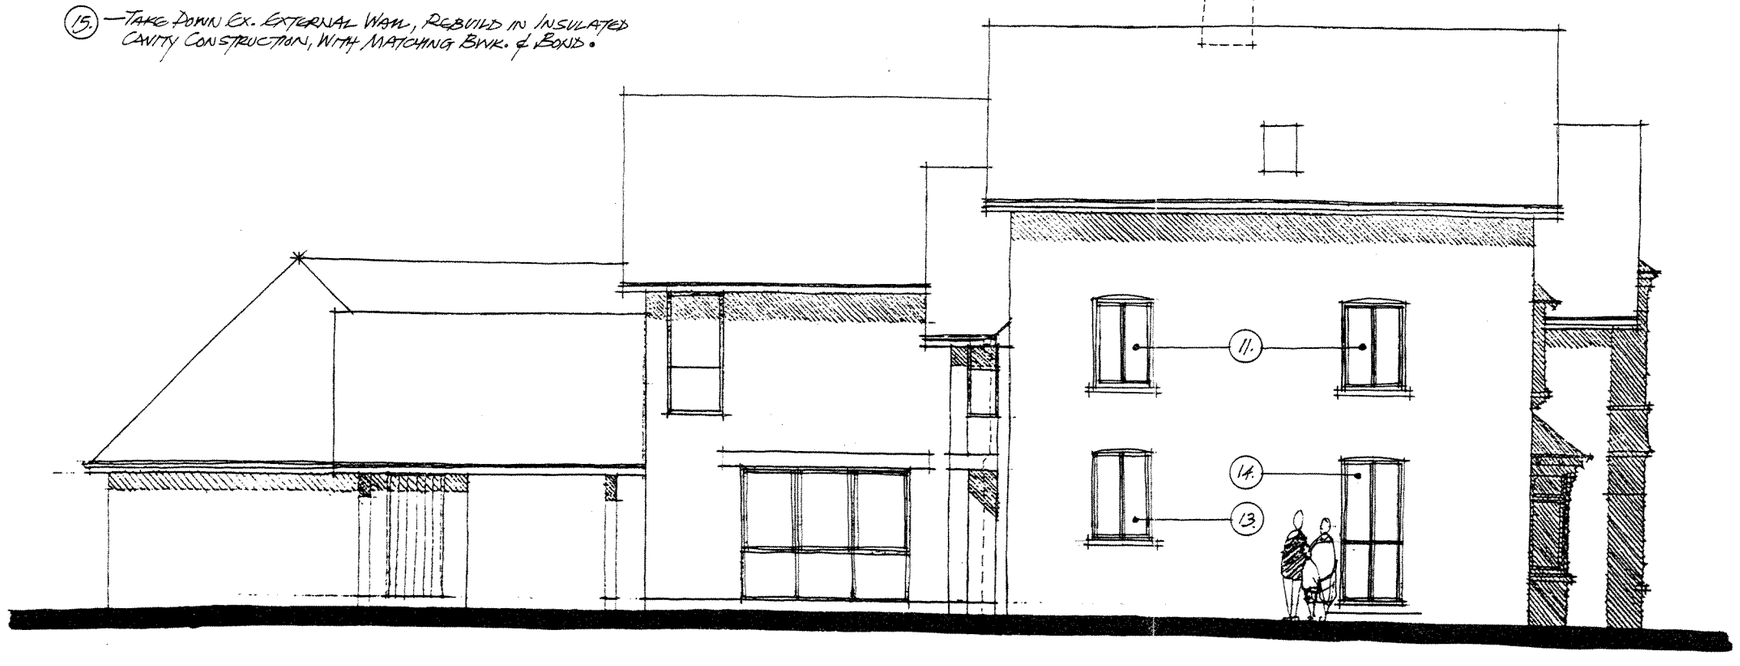

WEST ELEVATION.

PROPOSED EXTENSIONS & ALTERATIONS TO "LENGATE", REMENHAM HILL, HENLEY-ON-THAMES.

MR. B. WILLIAMS.

ELEVATIONS.

SCALE — 1:100 DATE- DECEMBER 2000.
DWG. NO. — 23C.

REVISIONS — A, JAN 2001, GARAGE SIDE DOOR INDICATED.
B, MARCH 2001, GARAGE BLOCK REVISED.
C NOV. 2009. EX. WINDOW CHANGES.

MICHAEL GREGORY
Architect & Illustrator

4 The Manor House
Brill, Aylesbury
Bucks. HP18 9RS

Tel. 01844-237327



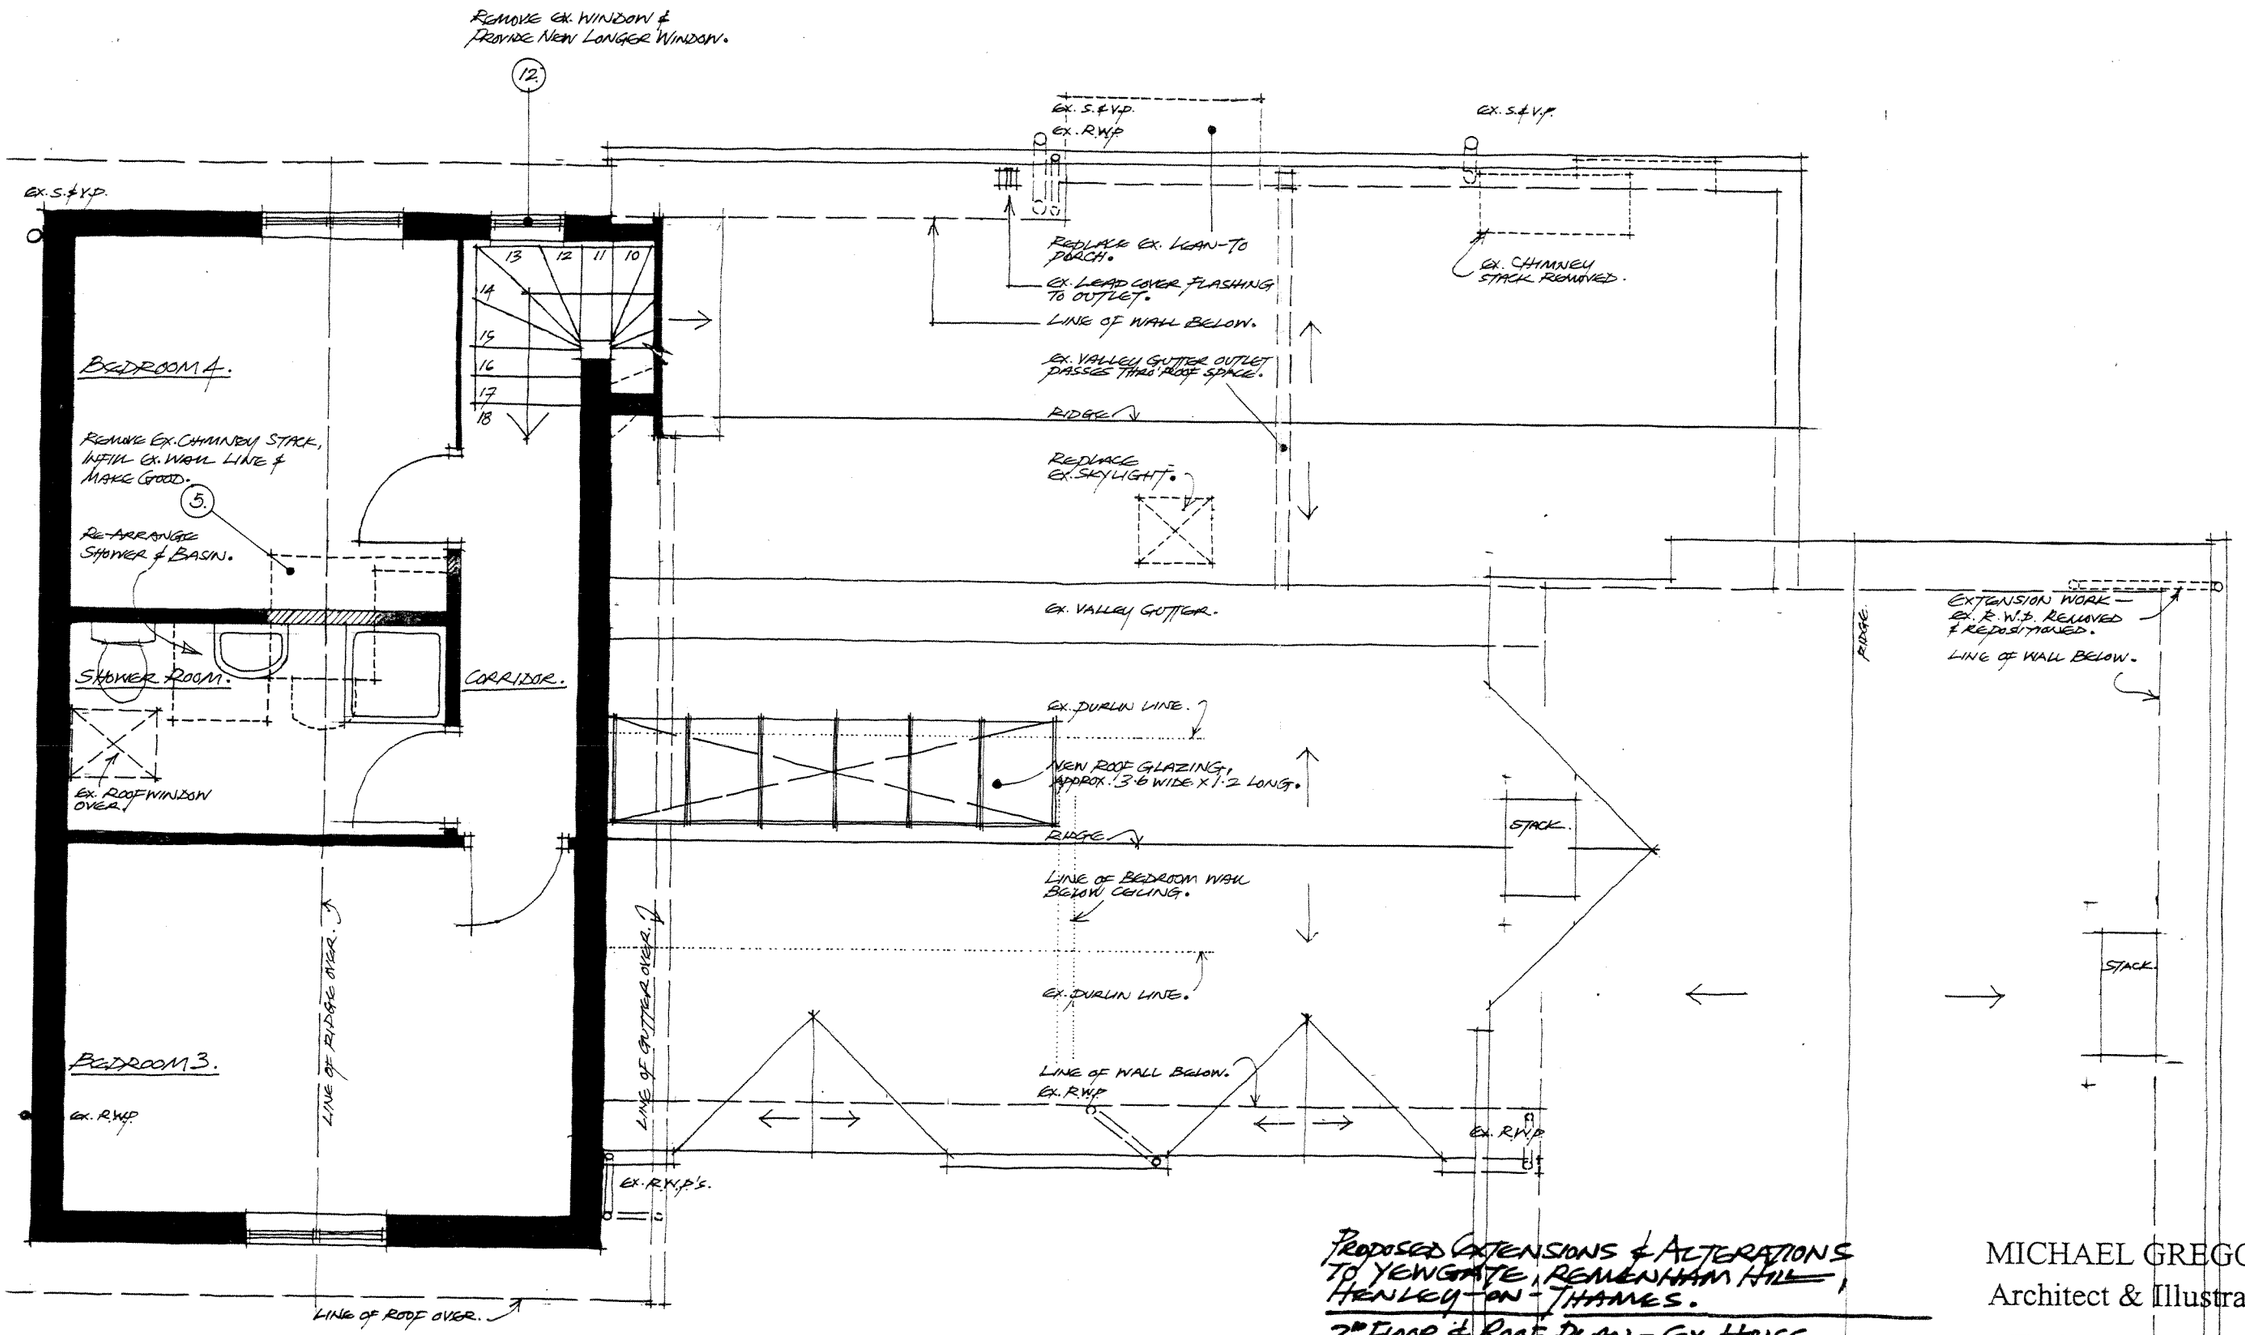

PROPOSED EXTENSIONS & ALTERATIONS TO YEWGATE, REMENHAM HILL, HENLEY-ON-THAMES.

2ND FLOOR & ROOF PLAN - EX. HOUSE.

SCALE — 1:50
DATE — AUGUST 2004.
DRAWING NUMBER 205A

© REVISIONS - 'A', DEC. '09 - ONLY CHIMNEY BED 3 TO 4, NOTES ADDED.

MICHAEL GREGORY
Architect & Illustrator

4 The Manor House
Brill, Aylesbury
Bucks. HP18 9RS

Tel. 01844 237327
Fax. 01844 237546

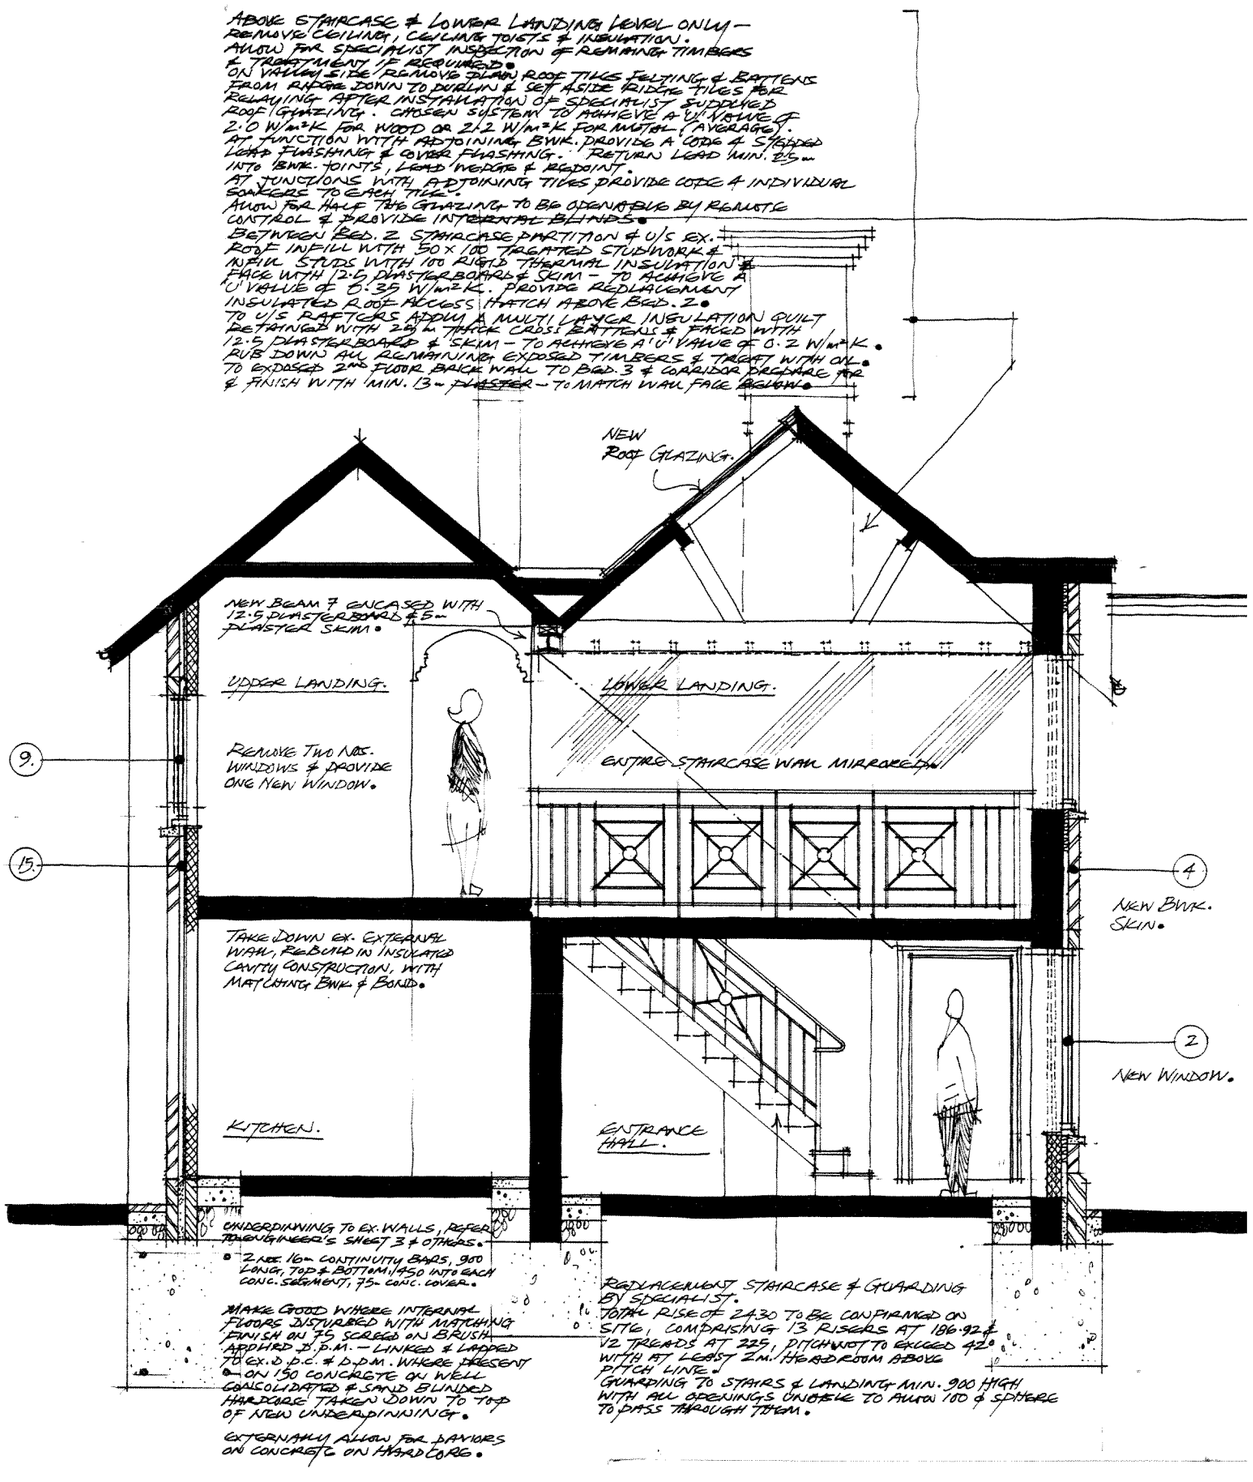

PROPOSED EXTENSIONS & ALTERATIONS TO NEWGATE, REMENHAM HILL HENLEY-ON-THAMES.

CROSS SECTION – EX. HOUSE.

SCALE – 1:50
DATE – AUGUST 2004.
DRAWING NUMBER 207 – B.

© REVISIONS – 'A', SEPT. '04, ADDITIONAL ENGINEER'S INFO.
– 'B', DEC. '07, NEW WALLS SHOWN, NOTES ADDED.

MICHAEL GREGORY
Architect & Illustrator

4 The Manor House
Brill, Aylesbury
Bucks. HP18 9RS

Tel. 01844-237327



PAVILION.

GARDEN ROOM.

1. 2. WORKSHOP AREA & SPACE FOR GARDEN MACHINERY.

3.

4.

CRAIGMORE HOUSE.

REALOYE EX. CHIMNEY COMPLETE.

REMOVE EX. PORCH & FORM NEW ONE.

10. 15. 8. 7. 15. 6.

CLOAKS. UTILITY.

CPD. CPD. ENTRANCE HALL.

13. BREAKFAST / KITCHEN.

VERANDAH.

COATS.

LOBBY. FRONT PORCH. FOUNTAIN.

14. DINING. HALL. HALL. SITTING RM.

LINE OF ROOF OVER.

2. 2. 4. 3.

1.

PROPOSED EXTENSIONS & ALTERATIONS TO "YEWGATE", REMENHAM HILL, HENLEY-ON-THAMES.

MR. B. WILLIAMS.

GROUND FLOOR PLAN.

SCALE — 1:100 DATE NOVEMBER 2000

DWG. NO. — 19 B.

REVISIONS. — A. MARCH 2001, GARAGE BLOCK REVISED.
B. NOV. 2001, EX. WINDOW CHANGES & INTERNALS.

MICHAEL GREGORY
Architect & Illustrator

4 The Manor House
Brill, Aylesbury
Bucks. HP18 9RS

Tel. 01844-237327

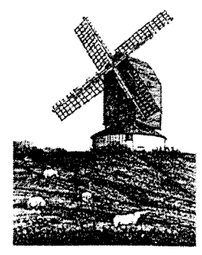

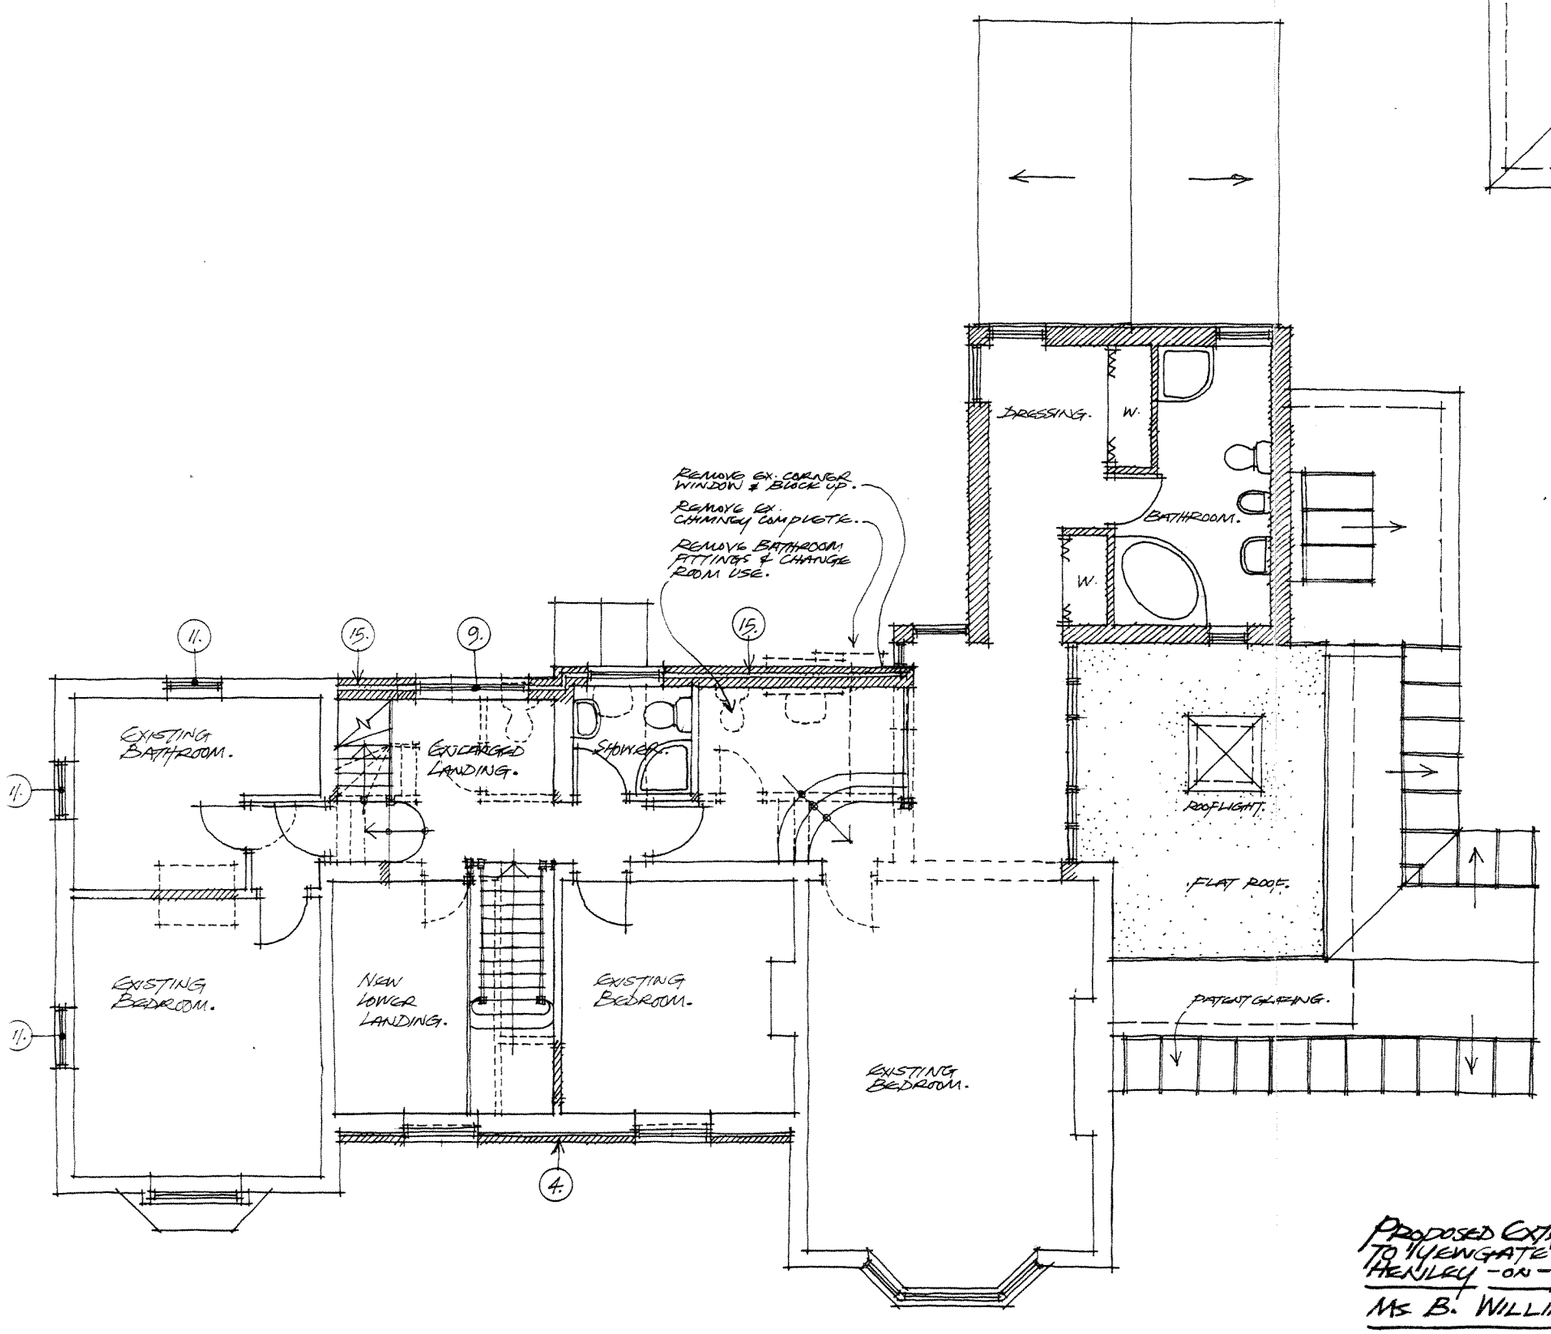

PROPOSED EXTENSIONS & ALTERATIONS TO 'YEWGATE', ROMENHAM HILL, HENLEY-ON-THAMES.

MS. B. WILLIAMS.

FIRST FLOOR PLAN.

SCALE — 1:100 DATE DECEMBER 2000

DWG. NO. — 20B.

REVISIONS — 'A', MARCH '01, GARAGE BLOCK REVISED.
'B' NOV. 2007, EX. WINDOW CHANGES, INTERNALS.

MICHAEL GREGORY
Architect & Illustrator

4 The Manor House
Brill, Aylesbury
Bucks. HP18 9RS

Tel. 01844 237327

