
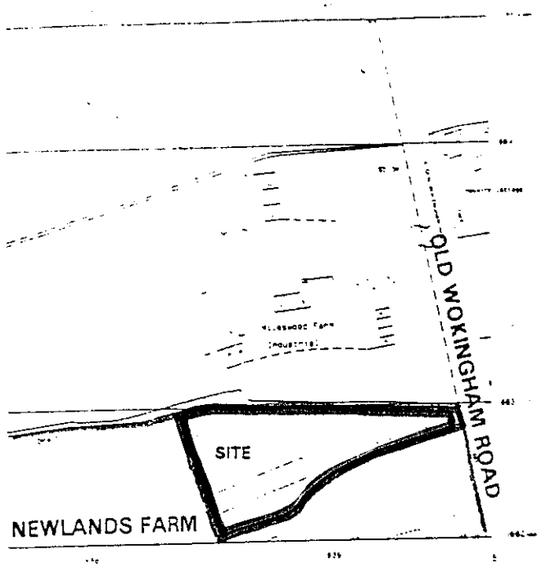



LOCATION PLAN 1:2500

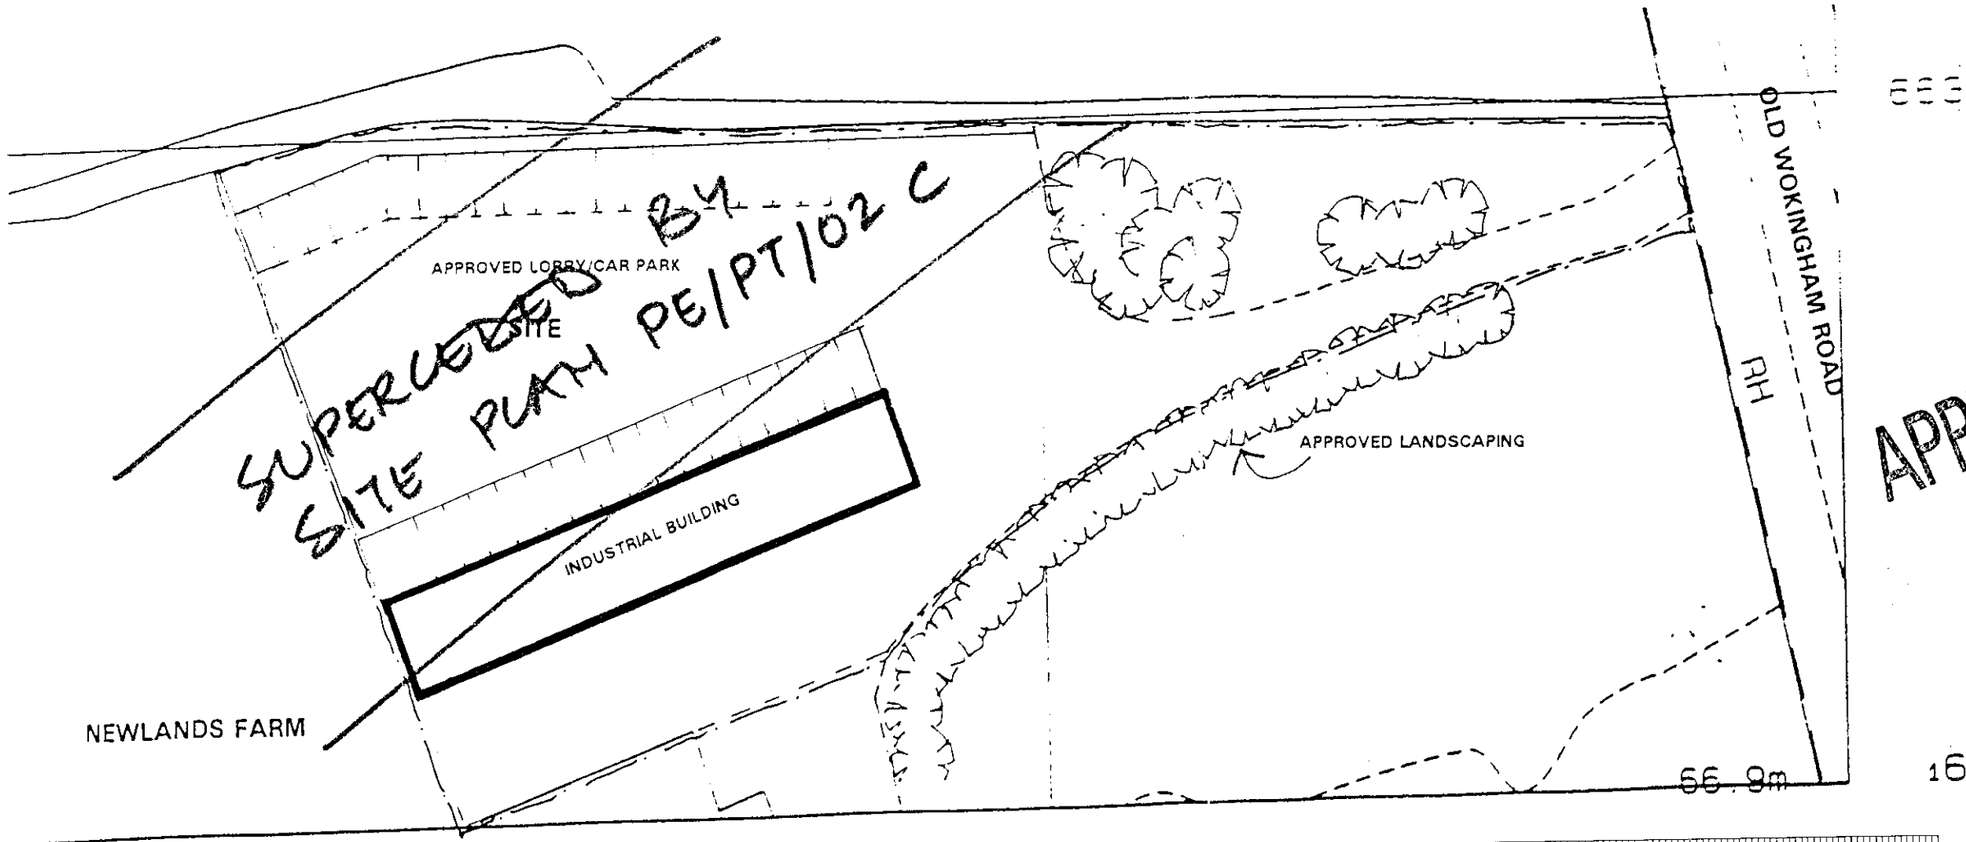


SITE PLAN 1:500

Notes
All dimensions must be checked on site and not scaled from this drawing.

CROWN COPYRIGHT RESERVED
ROBIN BRADBEER LIMITED
Licence No: AL52641A

05 JAN. 2001 * 3130

| No. | Date | Revisions |
|---|---|---|
| | | |
| A | | |

© Copyright

**Robin Bradbeer Limited**
Planning & Development Consultancy

Client
MR P THOMAS

Job Title
NEWLANDS FARM
OLD WOKINGHAM ROAD
WOKINGHAM

APPROVED

Drawing Title
SITE PLAN
LOCATION PLAN

Scale 1:2500 1:500

Date 02/00 Drawn by

Org. No 330/00/1A Rev