
NGR 470745, 167890
Extract from Landranger 175


PROPOSED LOCATION OF EQUIPMENT

PROPOSED LOCATION OF SITE

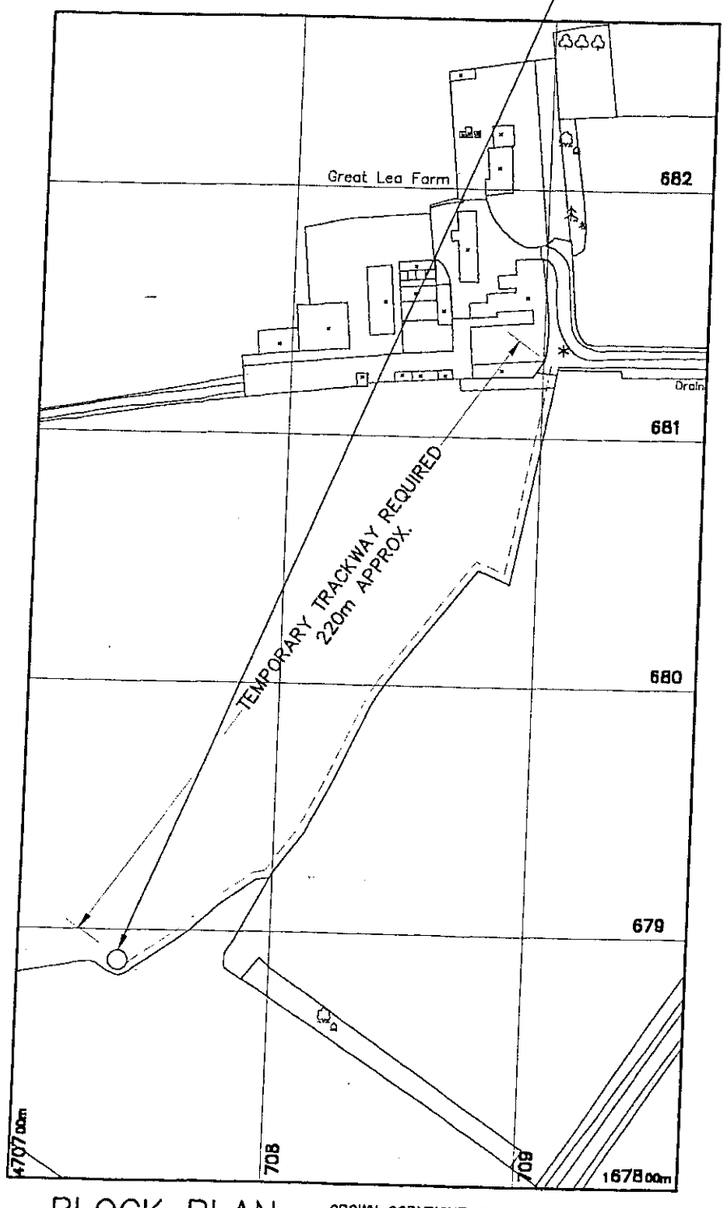


BLOCK PLAN
SCALE 1:2500

CROWN COPYRIGHT RESERVED.
REPRODUCED WITH THE PERMISSION OF THE
CONTROLLER OF H.M.'s STATIONERY OFFICE

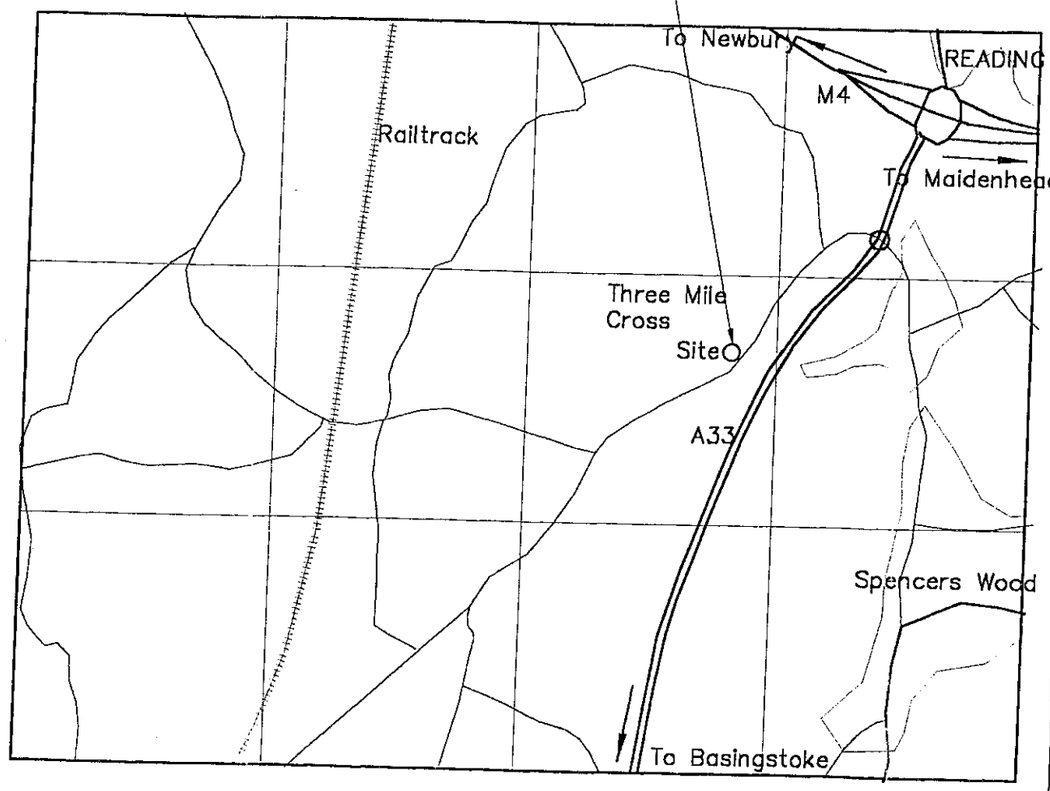

LOCATION PLAN
SCALE 1:25000

CROWN COPYRIGHT RESERVED.
REPRODUCED WITH THE PERMISSION OF THE
CONTROLLER OF H.M.'s STATIONERY OFFICE

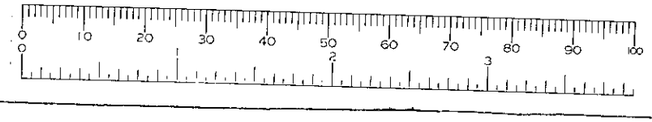

GENERAL NOTES
Use written dimensions only. Do not scale.
Use the current revision of all referenced information.
Refer to Standard Drawing Notes.

* PROPOSED PARKING AFTER COMPLETION OF CONSTRUCTION.

TL/2001/3280
2-2-01

Rev	Date	Description	Drw	Ckd

Galliford
Walvey,
Hinckley,
Leicestershire
LE10 3JF
Tel. 01455 222777
Fax. 01455 222758

Mott MacDonald
Prince House
43-51 Prince Street
Bristol BS1 4PS
Tel. (0117) 9069500
Fax. (0117) 9221924

MM DRAWING NO.
60576/56/01


BTcellnet
NETWORK CONSTRUCTION

Drawing Title:
PROPOSED SITE LOCATION

Site Title:
CELL 17091. THREE MILES CROSS
GREAT LEA FARM,
GREAT LEA, THREE MILES CROSS,
NR. READING, BERKSHIRE.

Scale: VARIOUS	Drawn: A.M.H.
Date: 01.12.00	Approved: J.R.R.

Drawing Number:
P/17091/GEN/001

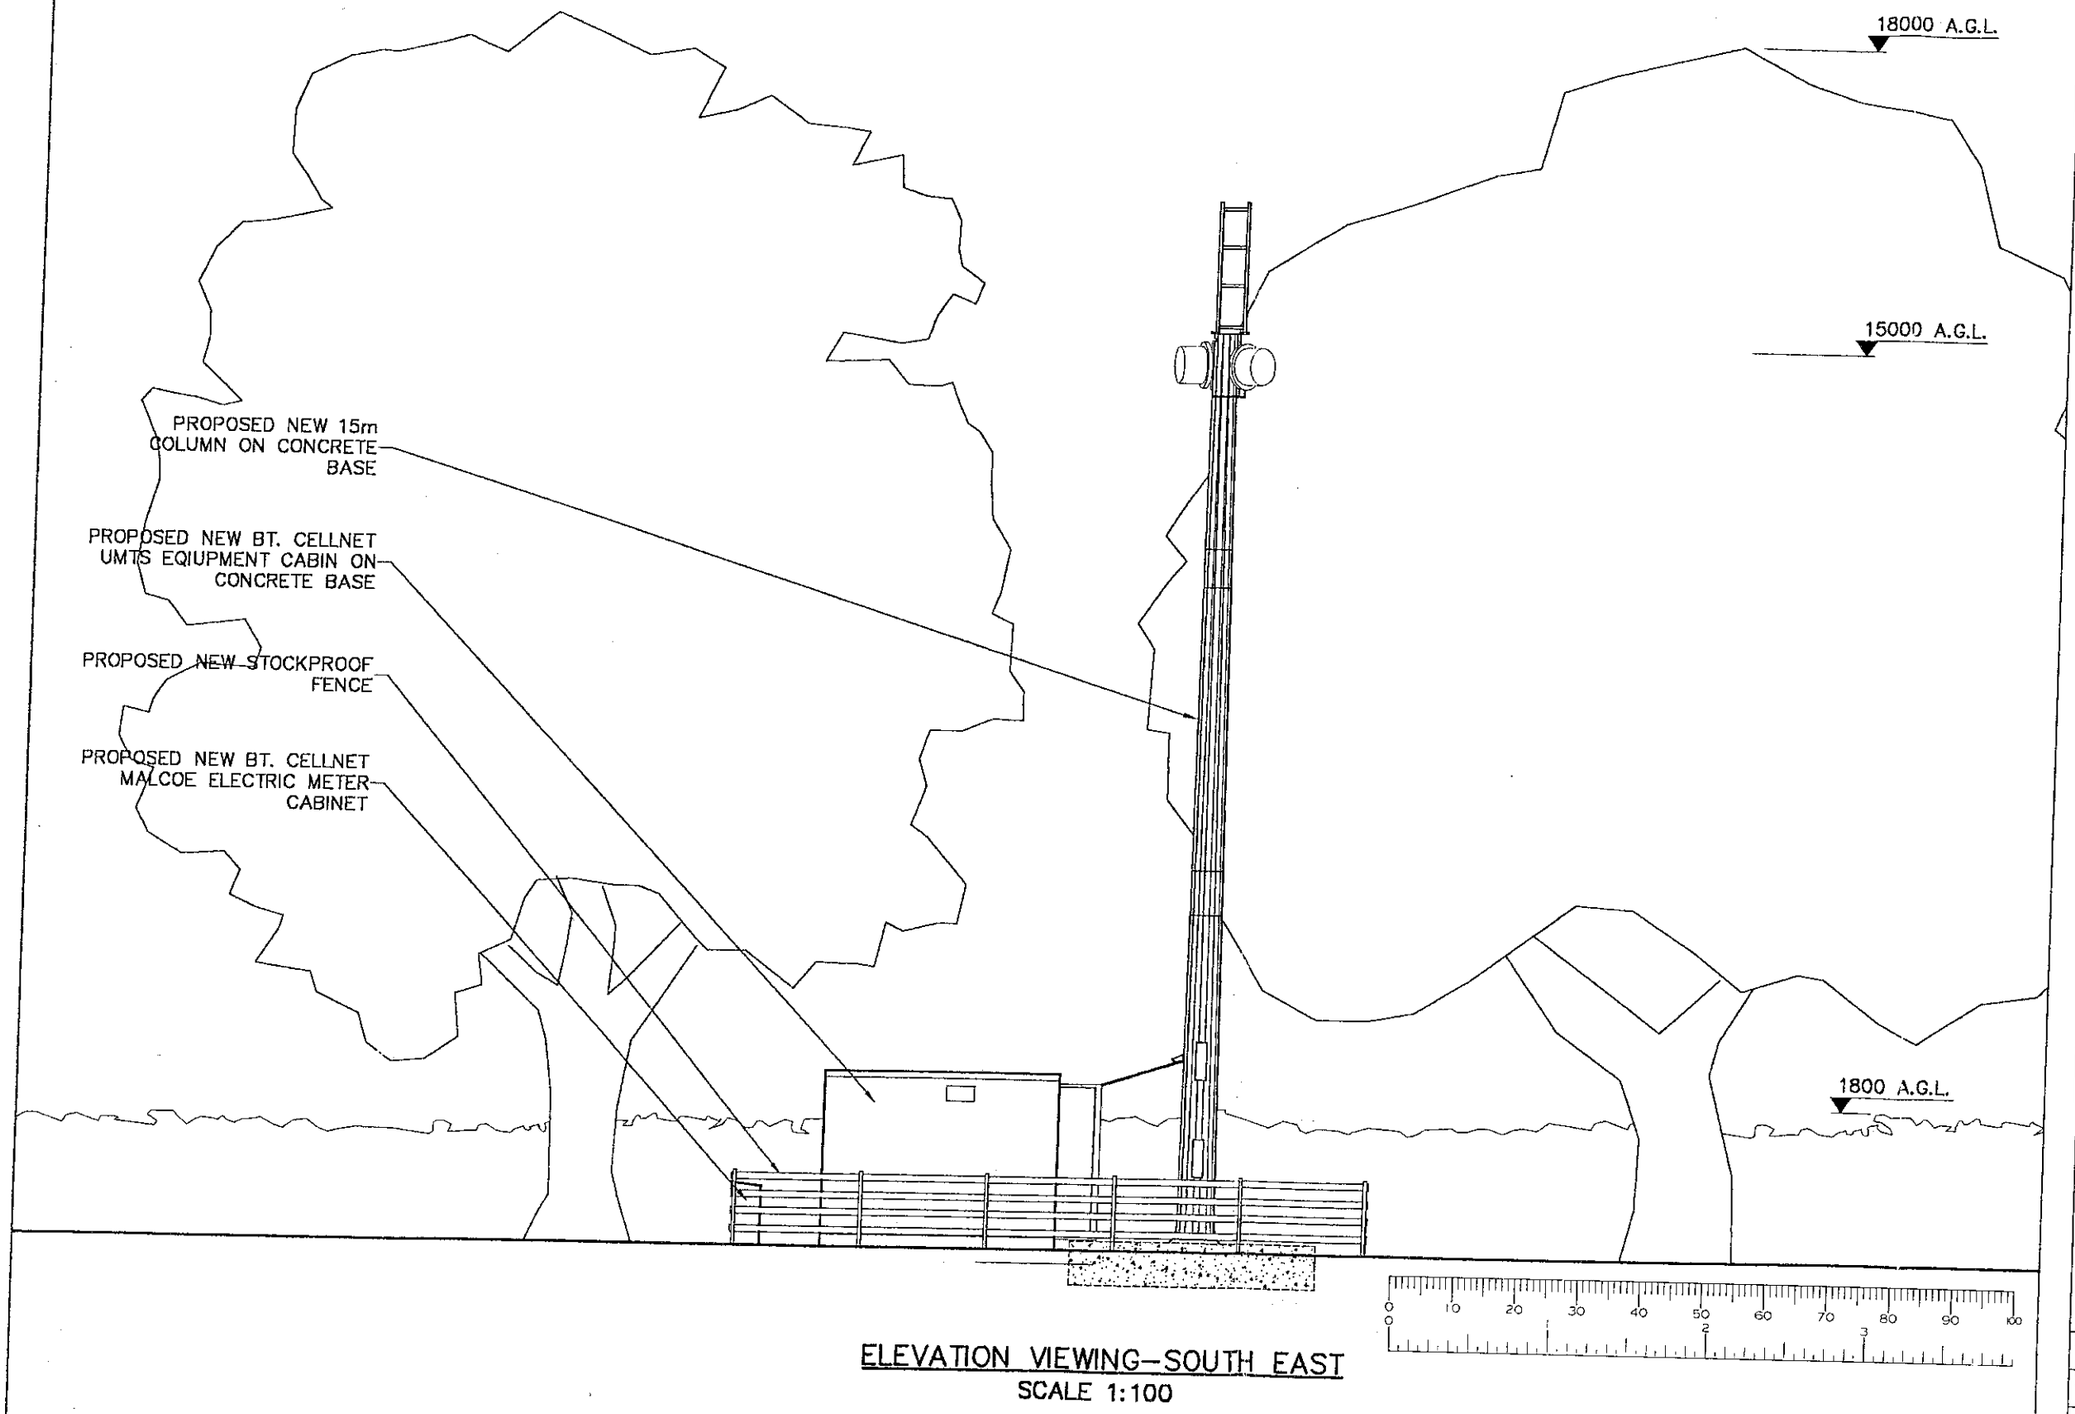

ELEVATION VIEWING–SOUTH EAST
SCALE 1:100

GENERAL NOTES
Use written dimensions only. Do not scale.
Use the current revision of all referenced information.
Refer to Standard Drawing Notes.

TL/2001/3280
2.2.01.

APPROVED

Rev	Date	Description	Ckd	App
A	09.01.01	Site revised	AWH	

Galliford
Wolvey,
Hinckley,
Leicestershire
LE10 3JF
Tel. 01455 222777
Fax. 01455 222758

Mott MacDonald
Prince House
43–51 Prince Street
Bristol BS1 4PS
Tel. (0117) 9069500
Fax. (0117) 9221924

MM DRAWING NO.
60576/56/03A

BTcellnet
NETWORK CONSTRUCTION

Drawing Title:
SITE ELEVATION


Site Title:
CELL 17091. THREE MILES CROSS
GREAT LEA FARM,
GREAT LEA, THREE MILES CROSS,
NR. READING, BERKSHIRE.

Scale:	Date:
1:100 @ A3	04.12.00

Dr'n:	Ch'k:	Ap'd:
A.M.H.	T.J.S.	J.R.R.

Drawing Number:
P/17091/GEN/003 A

This document should not be relied on or used in circumstances other than those for which it was originally prepared and for which Mott MacDonald was commissioned. Mott MacDonald accepts no responsibility for this document to any party other than the person by whom it was commissioned

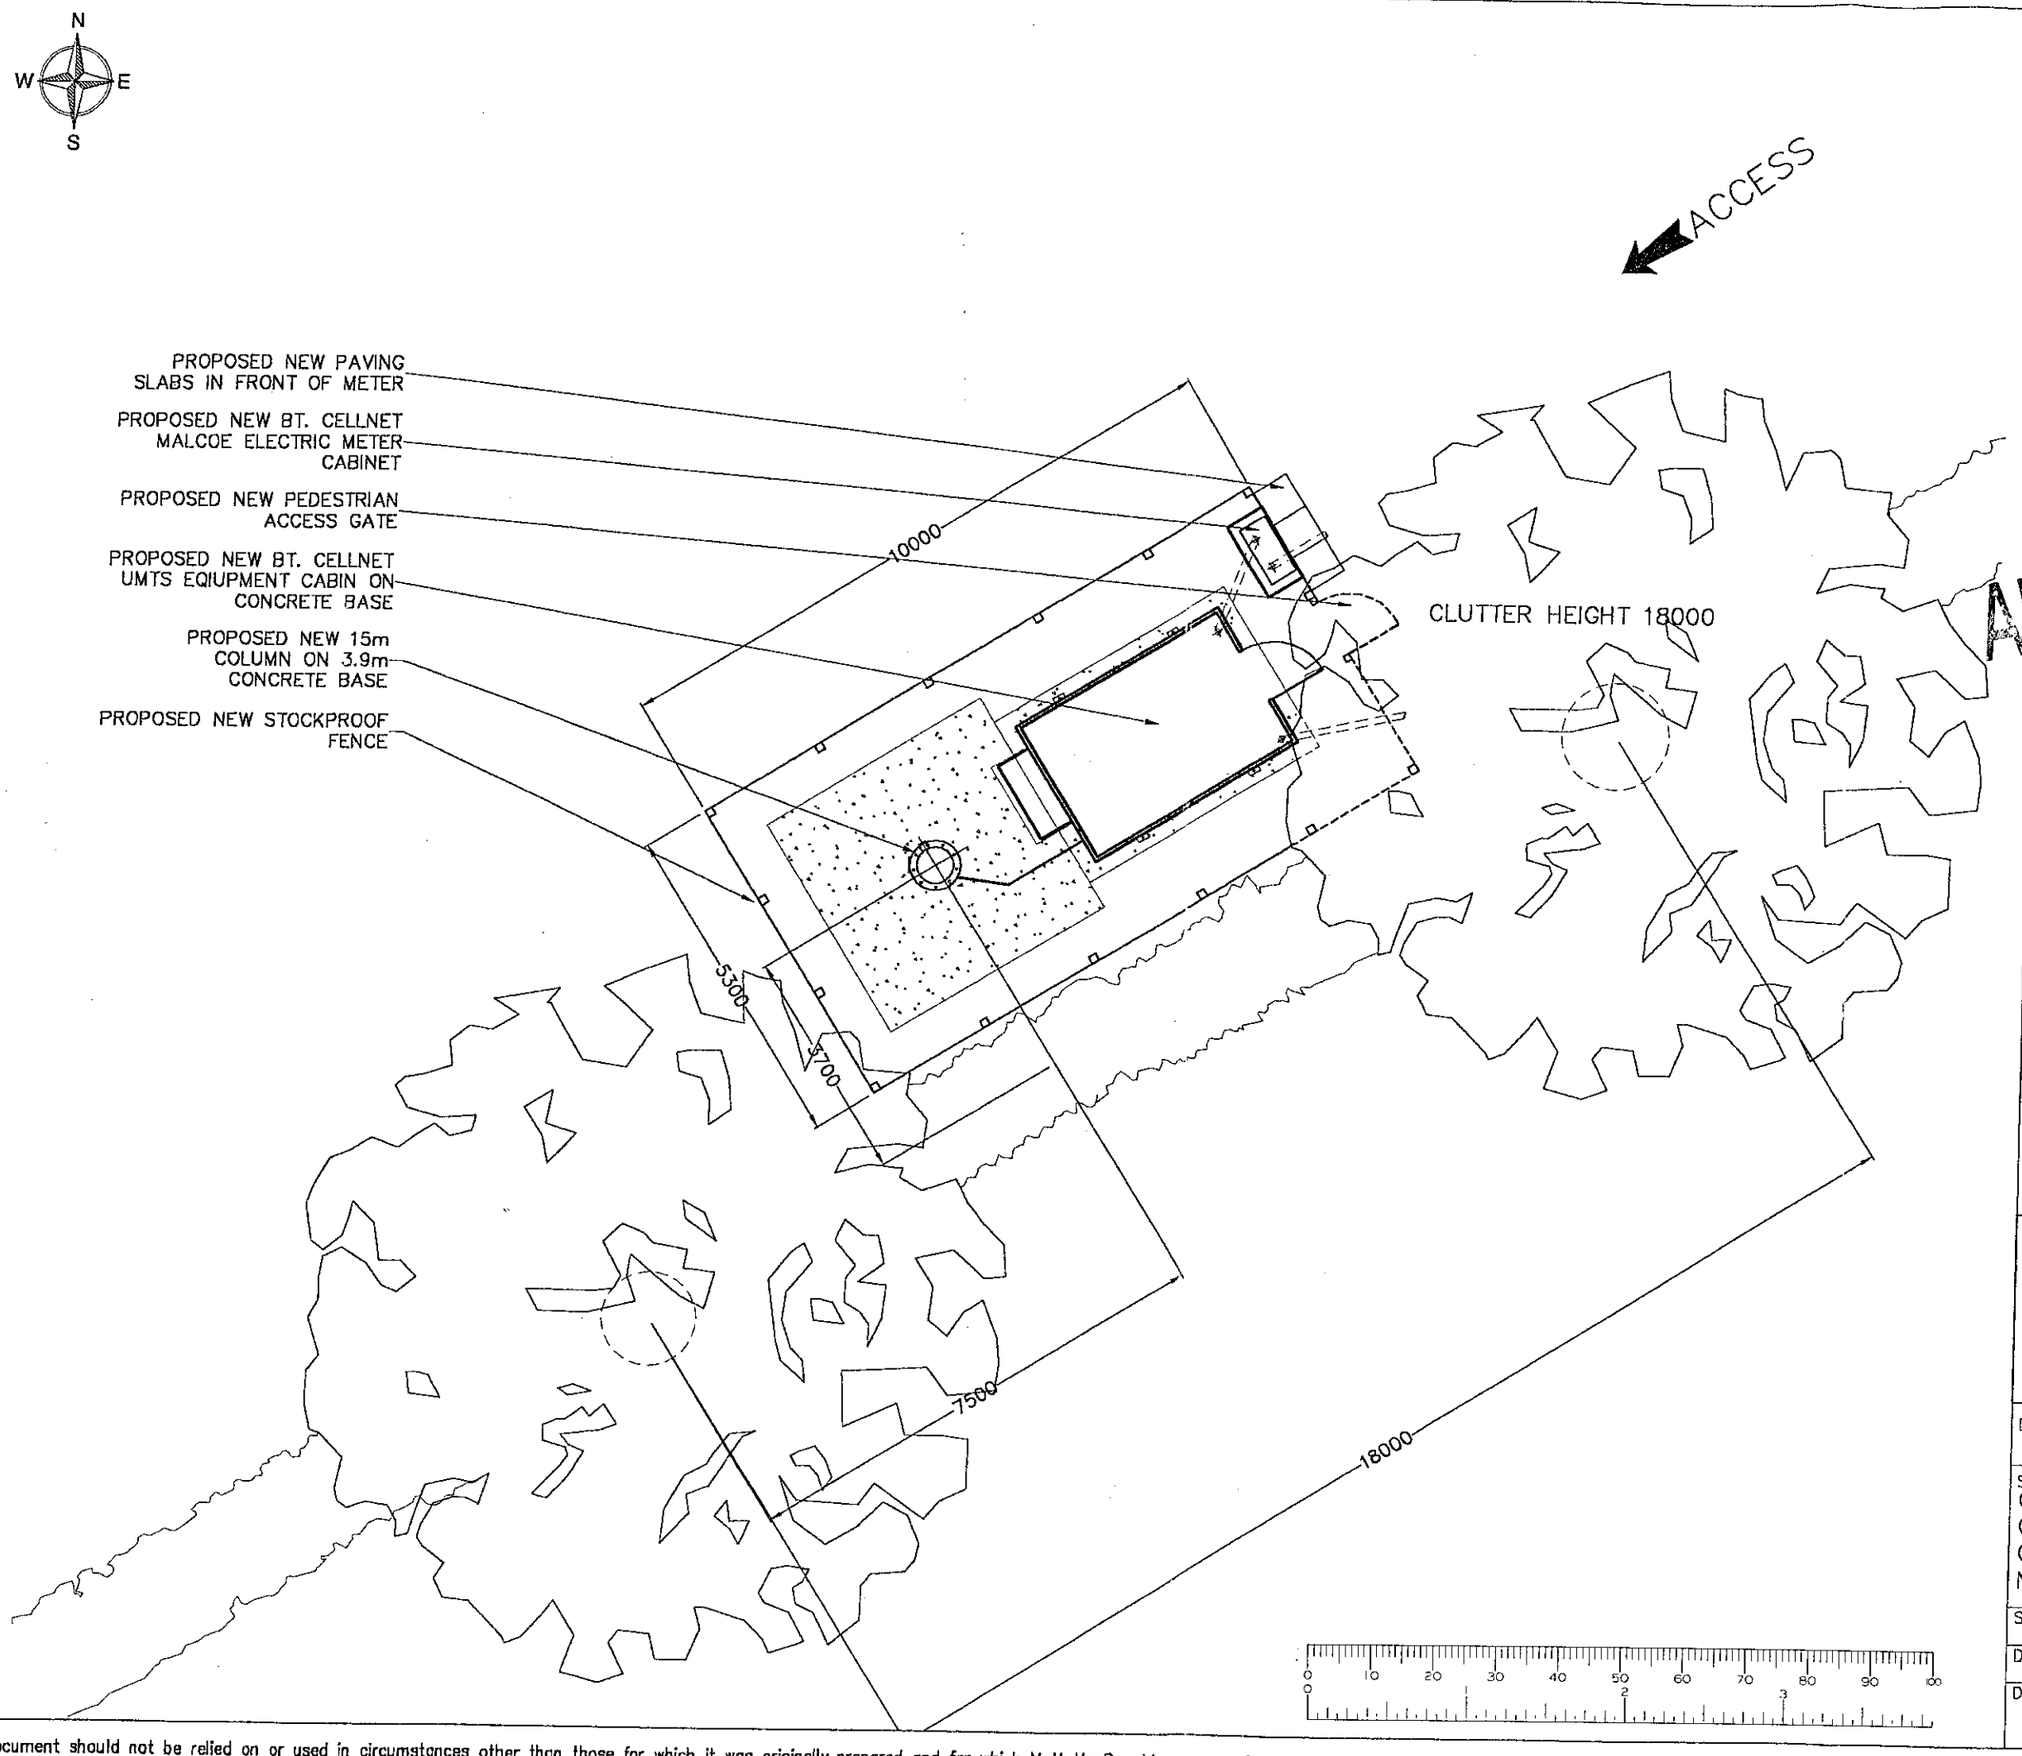

GENERAL NOTES
Use written dimensions only. Do not scale.
Use the current revision of all referenced information.
Refer to Standard Drawing Notes.

NOTE: 220 METERS OF TEMPORARY 'TRACKWAY' OR SIMILAR TO BE USED DURING CONSTRUCTION.

TC/2001/3280
2-2-01

APPROVED

Rev	Date	Description	Ckd	App
A	09.01.01	Site revised	AMH	

Galliford
Wolvey,
Hinckley,
Leicestershire
LE10 3JF
Tel. 01455 222777
Fax. 01455 222758

Mott MacDonald
Prince House
43–51 Prince Street
Bristol BS1 4PS
Tel. (0117) 9069500
Fax. (0117) 9221924

MM DRAWING NO.
60576/56/02A

BTcellnet
NETWORK CONSTRUCTION

Drawing Title:
SITE PLAN

Site Title:
CELL 17091. THREE MILES CROSS
GREAT LEA FARM,
GREAT LEA, THREE MILES CROSS,
NR. READING, BERKSHIRE.

Scale:	Date:
1:100 @ A3	04.12.00

Dr'n:	Ch'k:	Ap'd:
A.M.H.	T.J.S.	J.R.R.

Drawing Number:
P/17091/GEN/002 A

This document should not be relied on or used in circumstances other than those for which it was originally prepared and for which Mott MacDonald was commissioned. Mott MacDonald accepts no responsibility for this document to any party other than the person by whom it was commissioned.