



FRONT ELEVATION

SIDE ELVATION

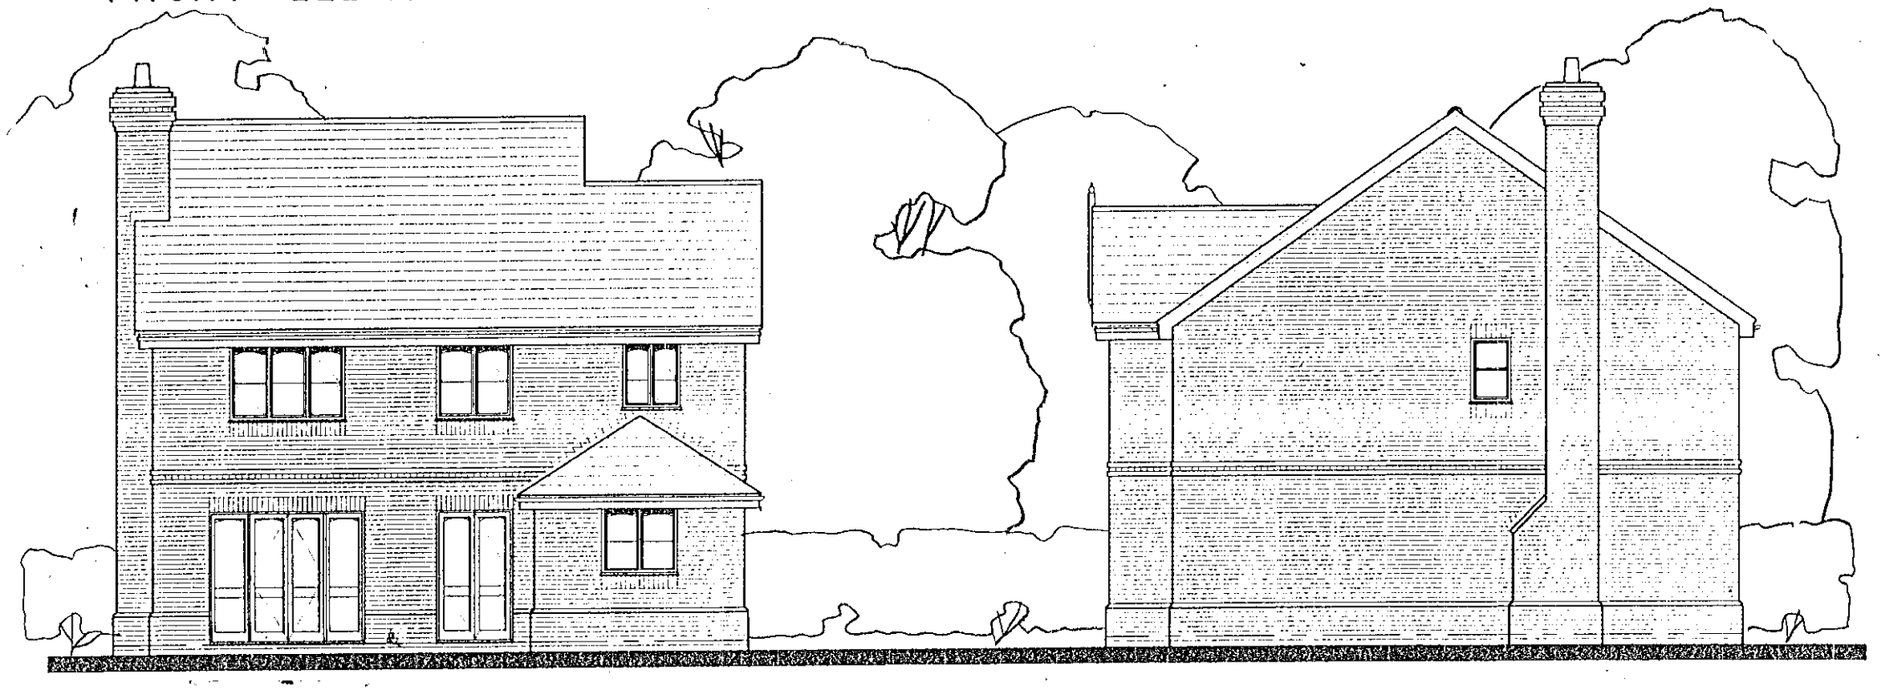


REAR ELEVATION


SIDE ELEVATION

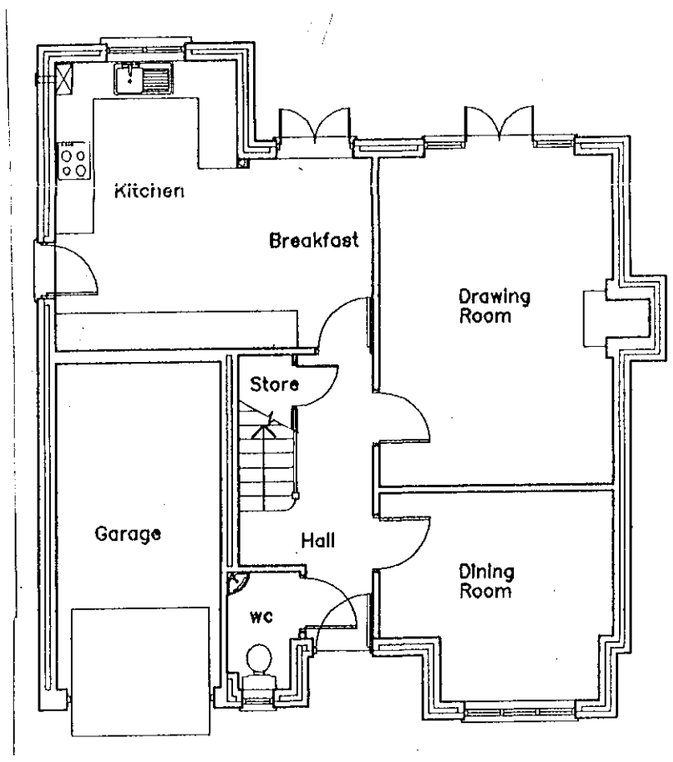


GROUND FLOOR PLAN

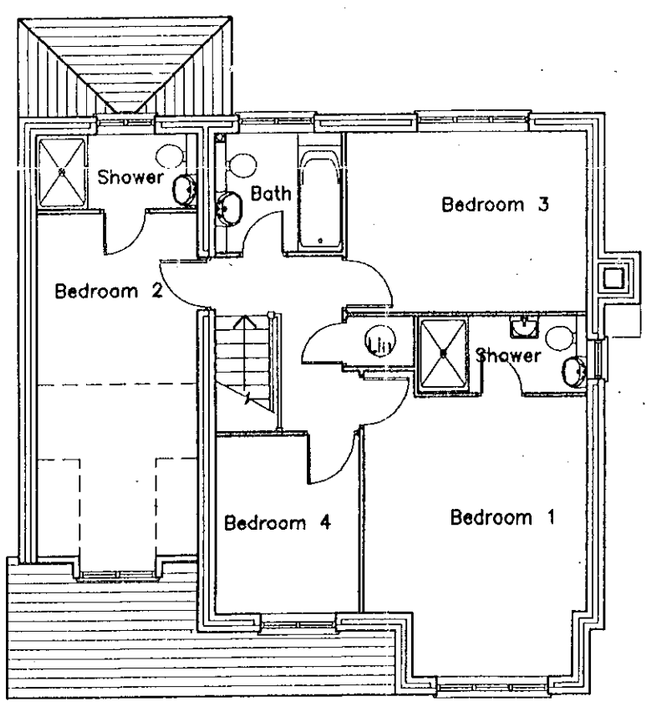

FIRST FLOOR PLAN

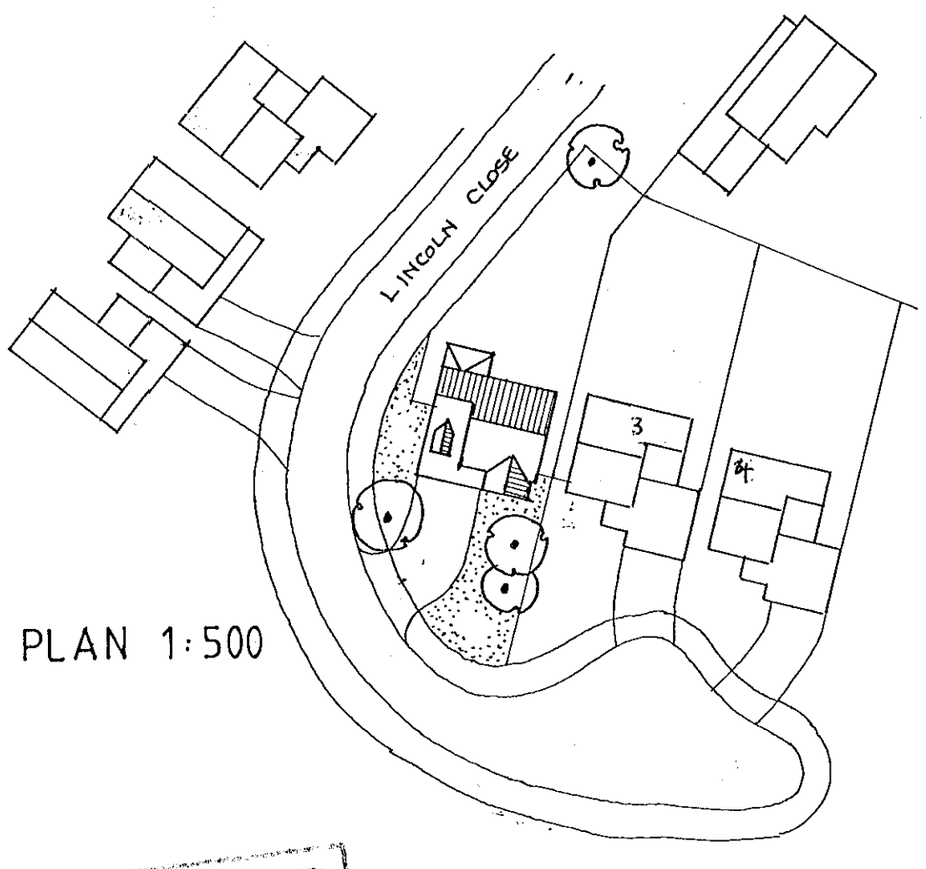

SITE PLAN 1:500

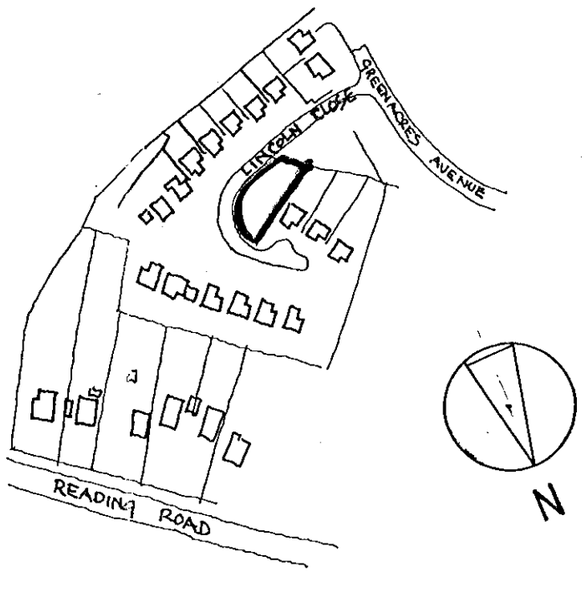

LOCATION PLAN 1:2500

Notes

All dimensions and levels on site are to be checked prior to commencement of work.

This drawing is the copyright of The Edwards Irish Partnership.

REFUSED

01.FEB.2001* 3281

DELEGATED

REV A ADDRESS CORRECTED JAN 2001

Project

PROPOSED NEW HOUSE
LAND ADJACENT
3 LINCOLN CLOSE
WINNERSH

Client

HICKS DEVELOPMENTS

Drawing

PROPOSED NEW HOUSE

Scale 1:100

Date 01/01

The Edwards Irish Partnership
Architects & Surveyors
36 Langborough Road, Wokingham, Berks. RG40 2BT
Tel: 0118-989-4403 Fax: 0118-989-4383 E-mail: the.eip@virgin.net

Job 1426 Dwg. 01A