

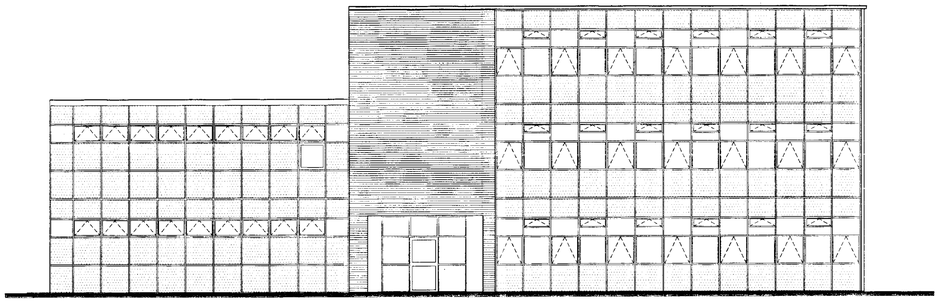


Existing Elevation A–A

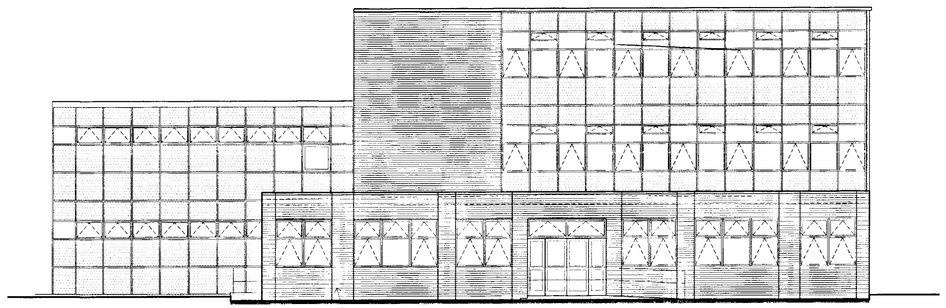


Proposed Elevation A–A


Brickwork coursing and colour to match existing.
Recessed brick panels above and below windows

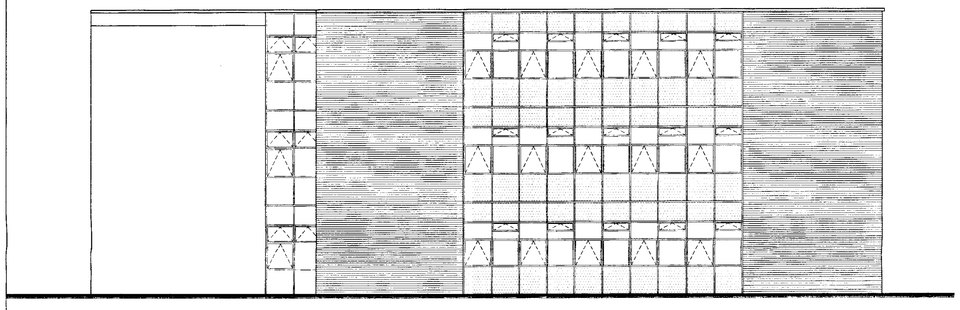


Existing Elevation B–B

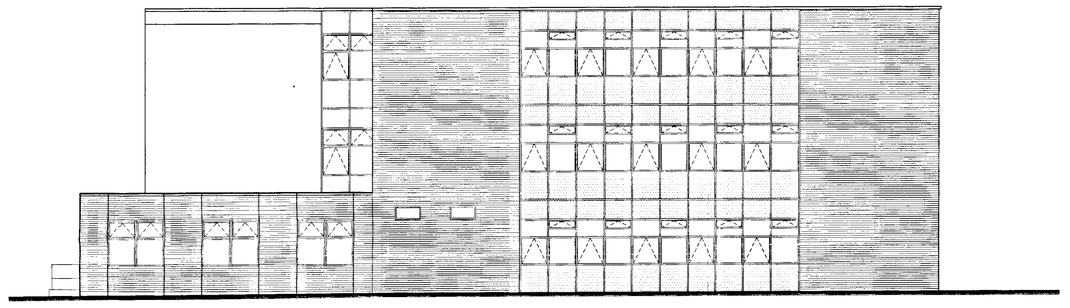

Proposed Elevation B–B

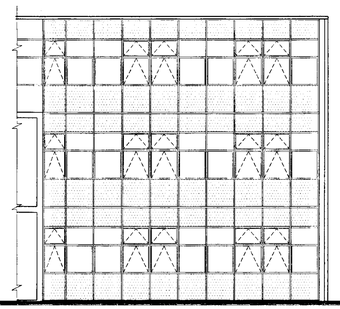

Existing Elevation C–C

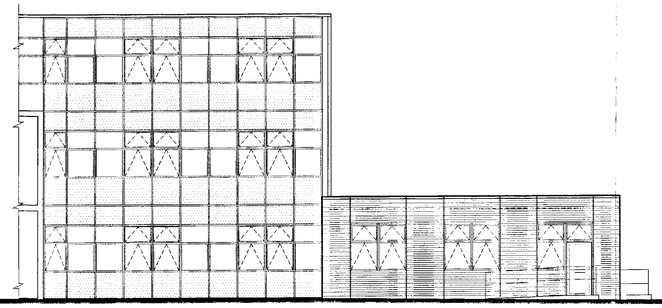

Proposed Elevation C–C

16.MAR2001 359

APPROVED

M.Sartorio ARICS MBEng
HEAD OF PROPERTY SERVICES
P.O. Box 151,
Civic Offices,
Shute End,
Wokingham,
Berks. RG40 1WH

The Anthony Smith Partnership
Construction Consultants
Castlefield House
113 Castle Hill
Reading
Berkshire
RG1 7SY
Telephone 0118 939 1195
Fax 0118 950 4170

Client: Wokingham District Council
Property Services
Shute End, Wokingham
Berkshire, RG40 1WH

Project: Bulmershe Secondary Comprehensive
Chequers Way
Woodley, Reading
RG5 3EL

Drawing: Science Classroom Extension
Proposed and Existing Elevations

Drawn by: Bpft

Date: 27.2.2001

Scale: 1:100

Dwg. No.: 2943/02 B

Cad Ref: C:\MyDocuments\AutoCad

Revision Number	Revisions	Revision Date
A	First Issue	27.2.2001
B	Planning Issue	9.3.2001
C		
D		
E		
F		

27/2/01