
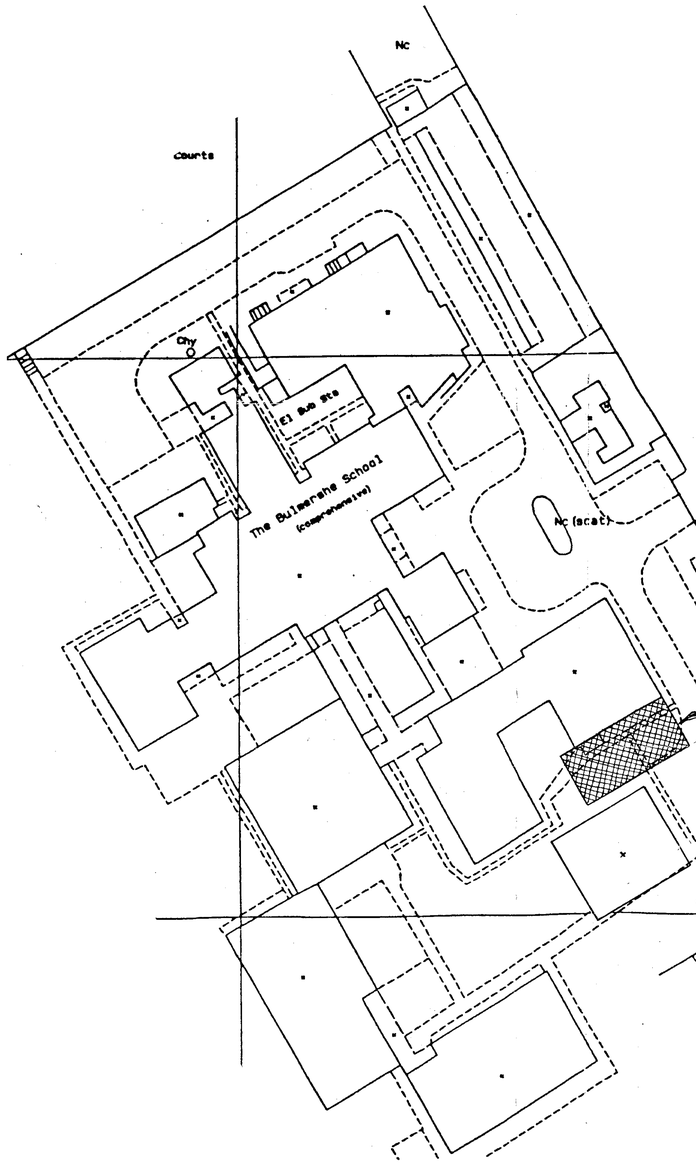


SITE PLAN (Part) 1:500

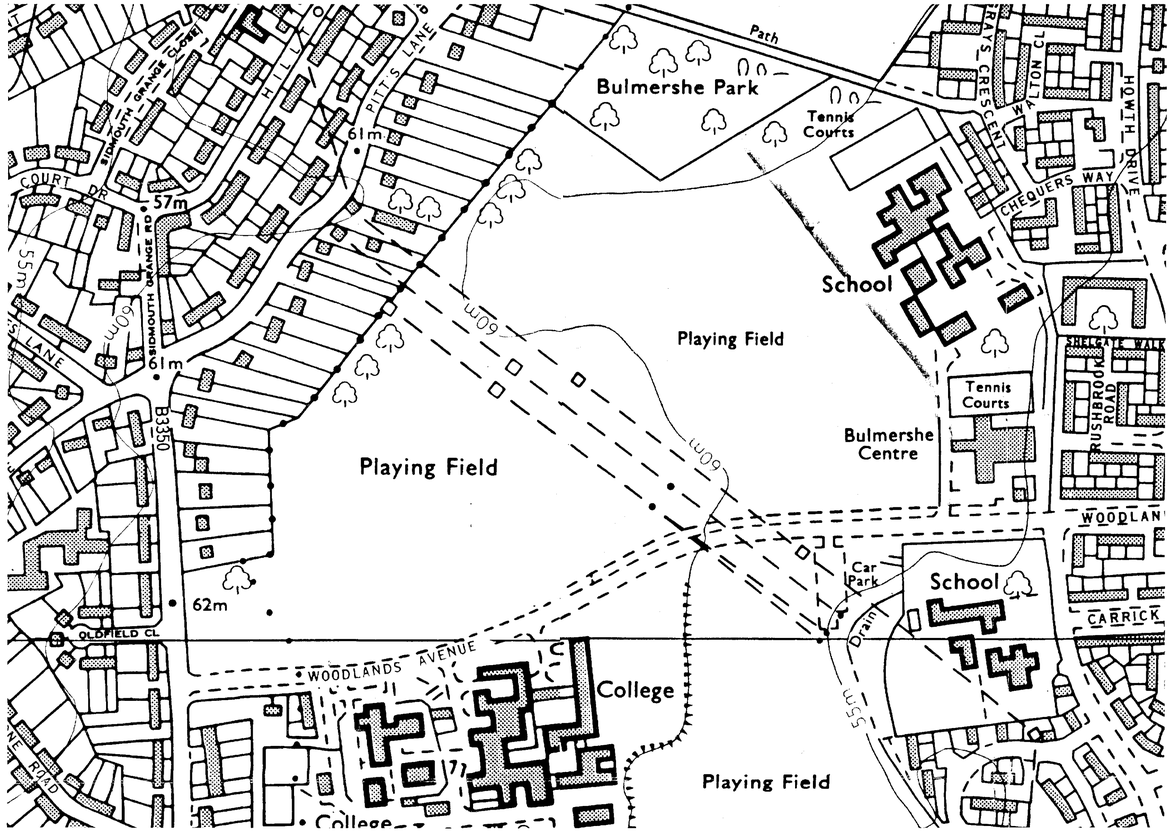

LOCATION PLAN 1:2500

M.Sartorio ARICS MBEng
HEAD OF PROPERTY SERVICES
P.O. Box 151,
Civic Offices,
Shute End,
Wokingham,
Berks, RG40 1WH

The Anthony Smith Partnership
Construction Consultants
Castlefield House
113 Castle Hill
Reading
Berkshire
RG1 7SY
Telephone 0118 939 1195
Fax 0118 950 4170

Client: Wokingham District Council
Support Services Department
Property Services, Shute End
Wokingham, Berks, RG40 1WH

Project: Bulmershe Secondary School
Chequers Way
Woodley, Reading
Berkshire, RG5 3EL

16.MAR2001 3597

Drawing: Location & Site Plans

Drawn by: Psa

Date: 09.03.01

Scale: As Shown

Dwg. No. 2943/12 A

Cad Ref. C:\My Documents\AutoCad

Revision Number	Revisions	Revision Date
A	Planning Issue	09.03.01
B		
C		
D		
E		
F		

AD 27/4/01