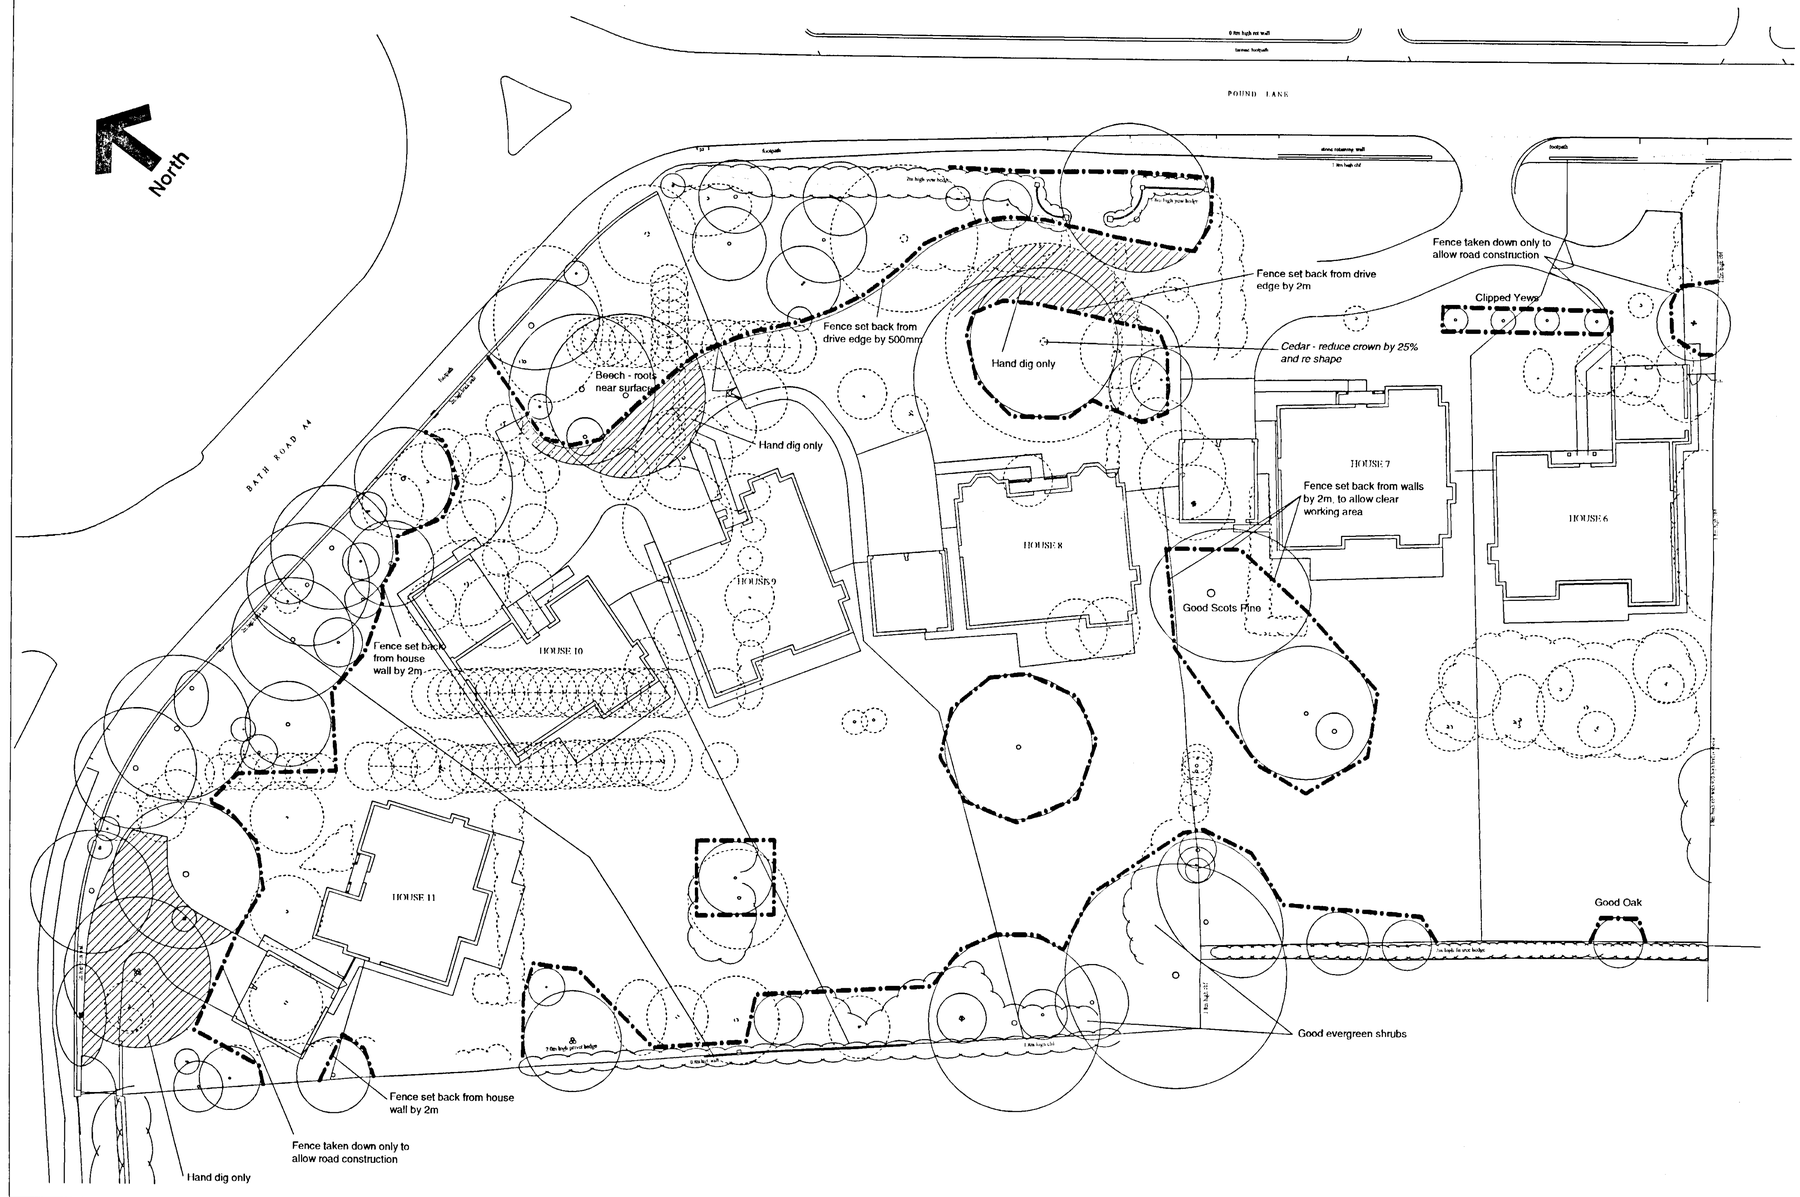


KEY

Line of 1.2m high chestnut pale fence secured to scaffold pole framework (Ref. BS5837:1991, Para. 8.2.2 and Fig. 4)

Existing trees/ vegetation to be retained

Existing trees/ vegetation to be removed

Area of hand digging only

All work to BS5837 Trees in relation to construction
Protective fencing erected before work commences on site.
Fencing checked on a weekly basis and repaired as required.
No builders rubble / rubbish dumped within areas protected by fencing.
Fencing to remain in position until completion of construction although some sections temporarily taken down as noted on plan to allow for construction.

NOTES

1. Protected areas to be clearly identified with signs on fencing stating 'No operations to be carried out within the protected areas'.
2. Reference should be made to BS5837: 1991 Trees in relation to construction at all times
3. No oil, bitumen, cement, or other material likely to be injurious to a tree to be stacked or discharged within 10m of the trunk of any tree. Allowance to be made for sloping ground. Generally no materials to be stored within 5m of the bole of any tree.
4. No concrete mixing operations to be carried out within 10m of the trunk of any tree. Fires are not to be lit beneath or in close proximity to the canopy of any tree.
5. No part of any tree shall be used an an anchorage for equipment, notice boards, telecables or services.
6. Trees to be removed, adjacent to, or within, a continuos canopy of a tree or trees to be retained, shall be removed with particular care, and in sections if necessary to avoid damage.

RECEIVED
24 AUG

Project:
POUND LANE SONNING SITE 2
Isomer, Fecimus & Segrave

Drawing:
TREE PROTECTION PLAN

Date:
6th August 2001

Drawn by: TG
Checked by:

Scale: N T S

721 - 102

terra firma CONSULTANCY
2b The Spain Petersfield Hants GU32 3EA 01730 262040