

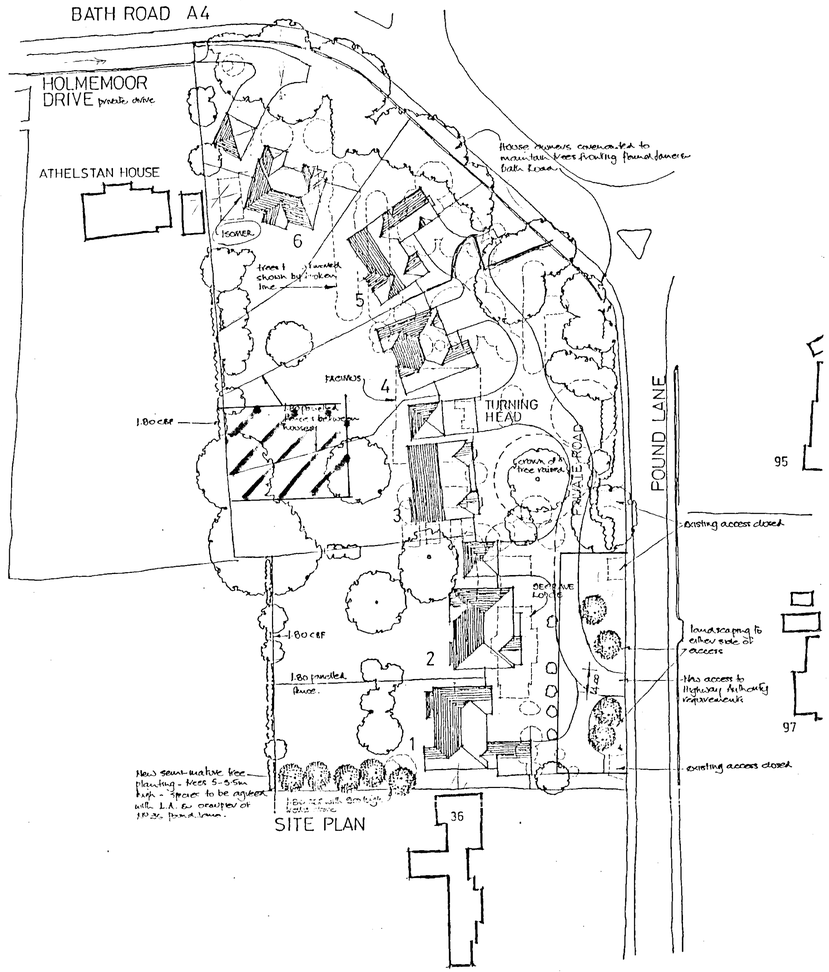



VEHICLE TURNING AREA. and PARKING

Contours

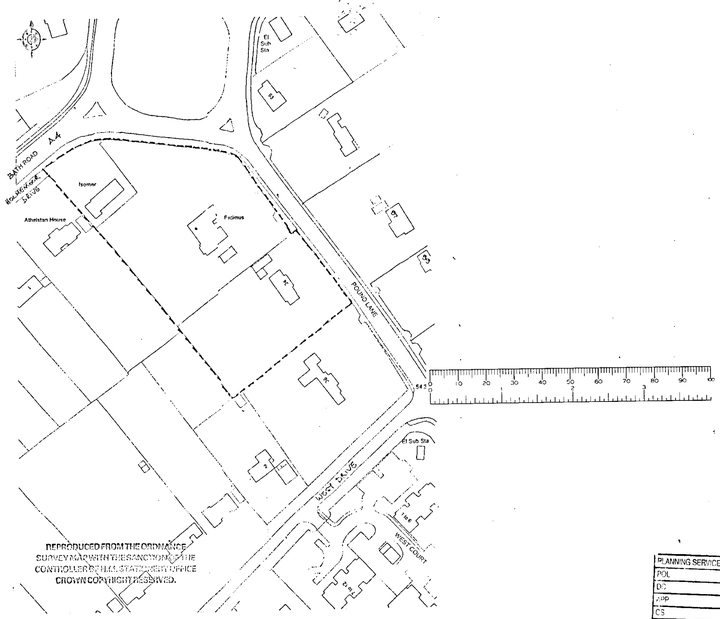

LOCATION PLAN

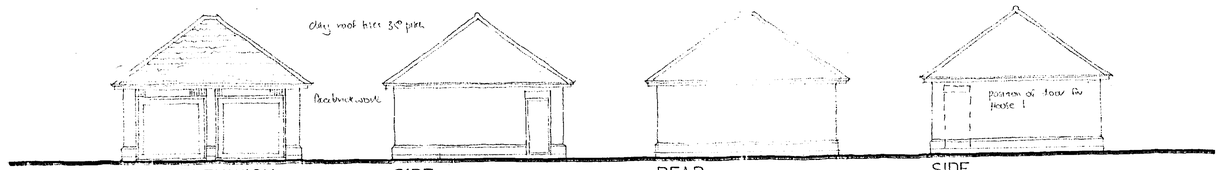

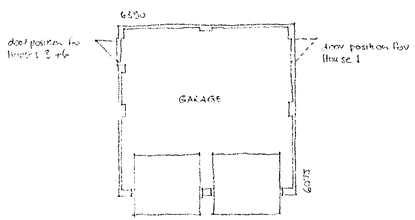

PLAN

Figured dimensions only to be taken from this drawing.
All dimensions to be checked on site before any work is put in hand.
The copyright remains within the control of Philip Design Associates.

No.	Date	Deviations
A	17.04.01	Amend. to disposition. House 1+2 Garage of house 1 and House 5 repositioned - front pedestrian steps + wall.

PLANNING SERVICES	NPT
POL	TLS
DC	LNP
CHP	
CS	
18 SEP 2001	
COMMENTS TO:	ACC
	FILE

project
SEGRAVE LODGE + FACIMUS
POUND LANE
SONNING

title
LOCATION PLAN
SITE PLAN
GARAGES

date FEB 01
scale 1:100 · 500 · 1250

drawing number 01 15 01
rev. A

PHILIP
DESIGN ASSOCIATES
architects & surveyors
Braboeuf House 64 Portsmouth Road
Guildford Surrey GU2 5DU
Tel 01483 533011 Fax 01483 576647
EMAIL: PHILDES2@AOL.COM

REPROPOINT 2198