
figured dimensions only to be taken from this drawing
All dimensions to be checked on site before any work is put in hand
The copyright remains within the control of Philip Design Associates

No	Date	Revisions
A	2.04.01	Feature stone cuill to side + rear

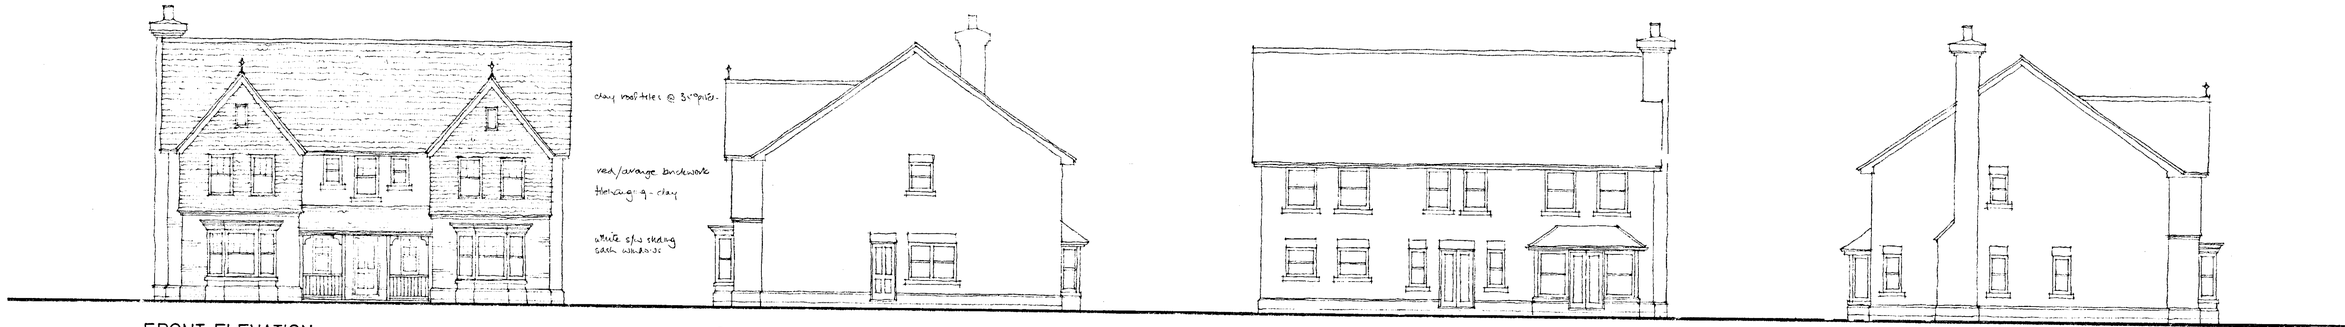


FRONT ELEVATION


SIDE

REAR

SIDE

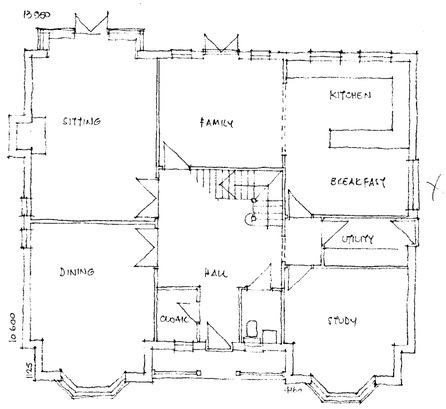

GROUND FLOOR

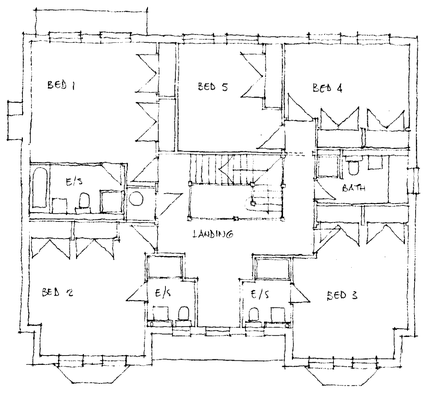

FIRST FLOOR

REVISED PLAN
3596 1
3598 1

project
SEGRAVE LODGE + FACIMUS
POUND LANE
SONNING

title
HOUSE 3

date FEB 01 | scale 1 : 100

drawing number 01 15 04 | rev. A

PHILIP
DESIGN ASSOCIATES
architects & surveyors
Braboeuf House 64 Portsmouth Road
Guildford Surrey GU2 5DU
Tel 01483 33011 Fax 01483 576647

WD REPROPOINT 2198