
Figured dimensions only to be taken from this drawing
All dimensions to be checked on site before any work is put in hand
The copyright remains with the control of Philip Design Associates

No	Date	Revisions
A	30.07.01	windows altered to Georgian style - higher cills - chimney reduced + renumbered




FRONT ELEVATION

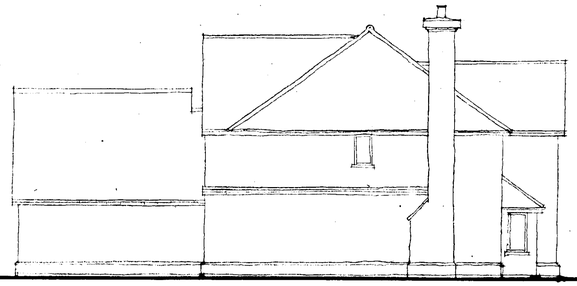


SIDE




REAR

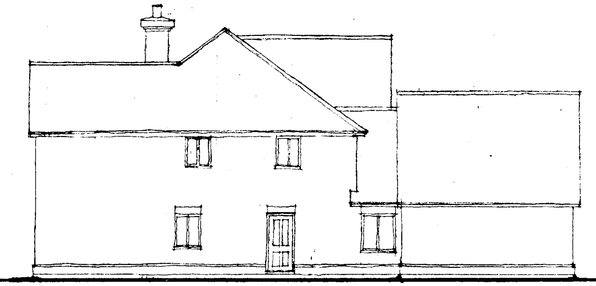

SIDE

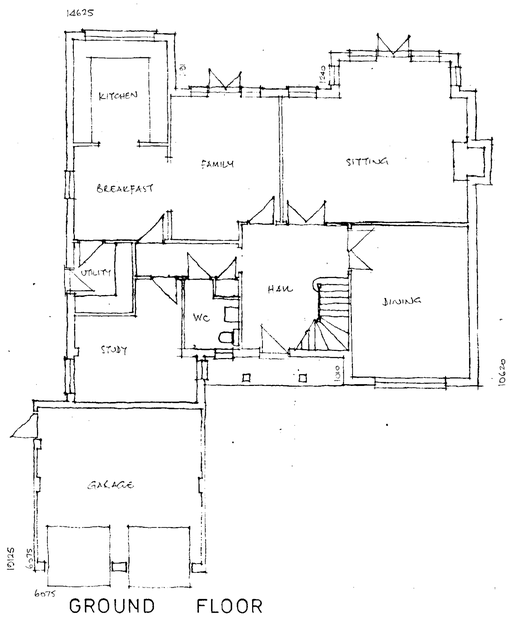

GROUND FLOOR

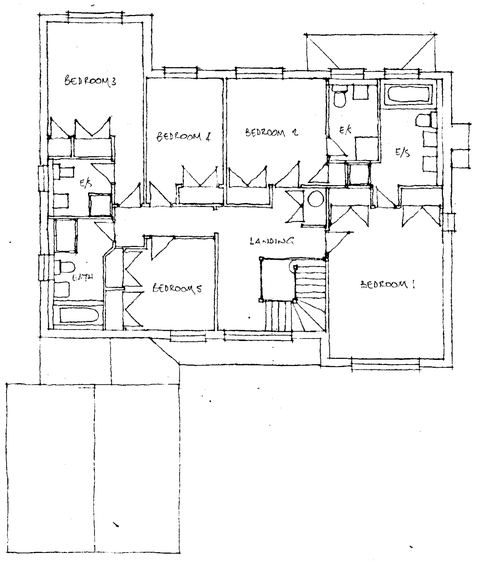

FIRST FLOOR

APPROVED

REVISED PLAN
3596 1
3598 1

project
SEGRAVE LODGE + FACIMUS
POUND LANE
SONNING

title
HOUSE 1

date FEB 01 scale 1: 100

drawing number 01 15 02 rev. A

PHILIP
DESIGN ASSOCIATES
architects & surveyors
Braboeuf House 64 Portsmouth Road
Guildford Surrey GU2 5DU
Tel 01483 533011 Fax 01483 576647
EMAIL: PHILDES2@AOL.COM

REPROPOINT 2198