
Notes

15 JAN 2001 * 3191

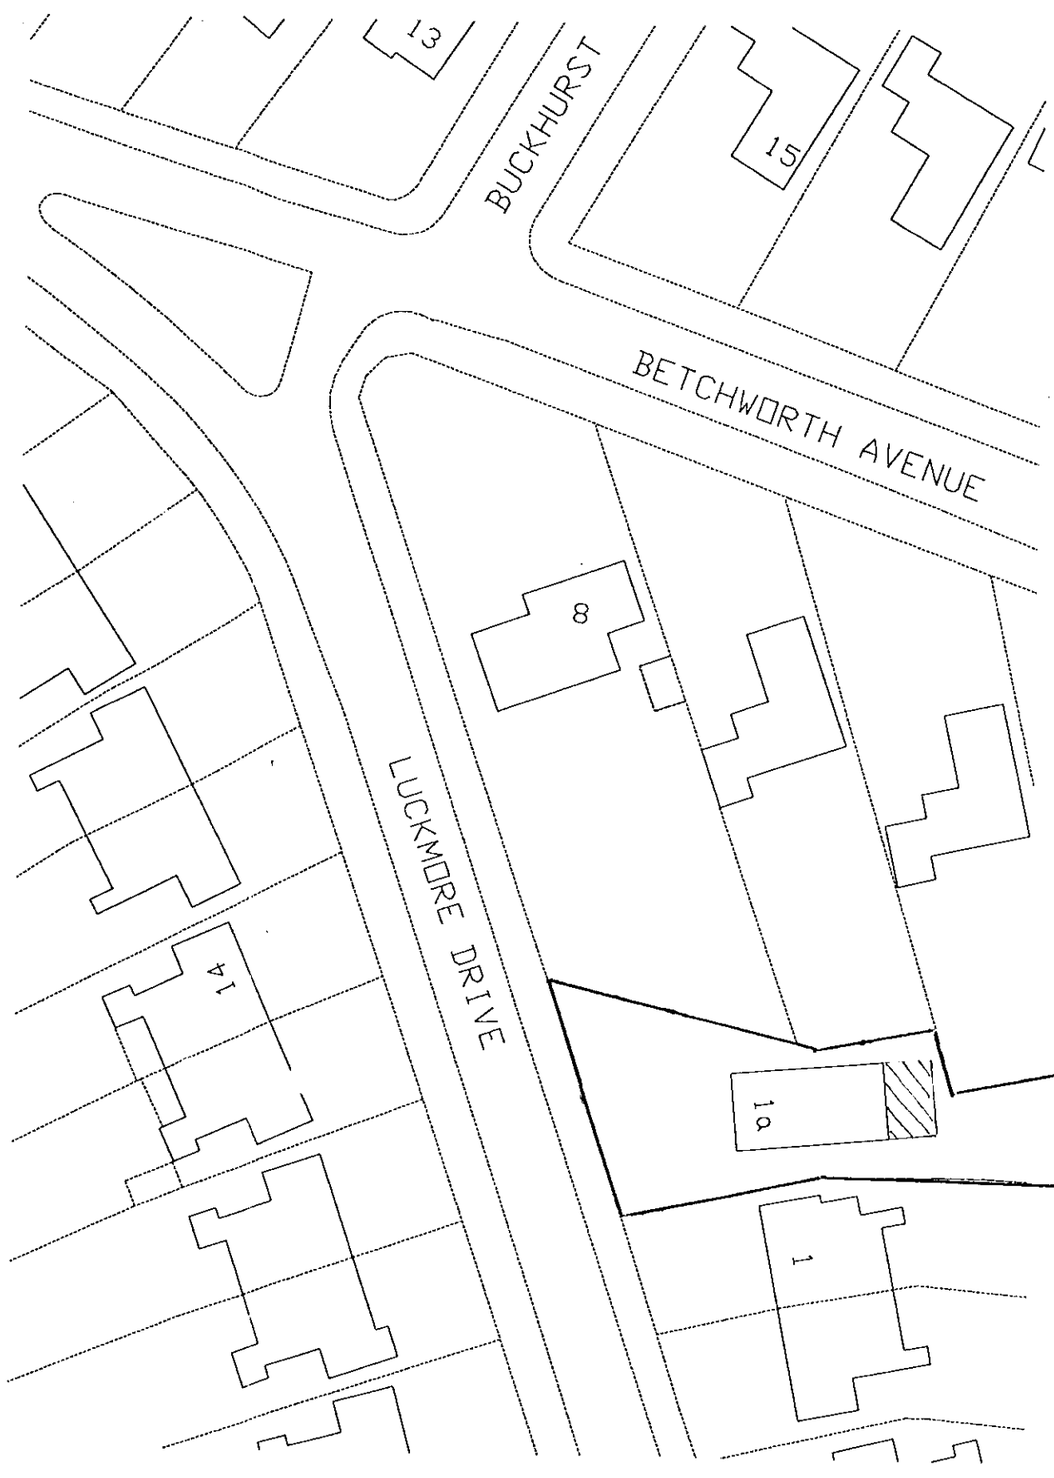

Location Plan
scale 1:1250

NORTH



Block Plan
scale 1:500

Rev.	Description	Date

David Tingle

Building Design & Surveying Services

17 Woodland Drive, Tilehurst, Reading,
Berkshire RG30 4RT
tel:0118.9419311 M.0411 902344


Client
Mr & Mrs C.Lee
1A Luckmore Drive
Earley

Project
Proposed
Two Storey Rear Extensions
1A Luckmore Drive, Earley

Title
Location & Block Plans

Drawn	Date
-	January 2001
Scale	**Drg**
1:1250 & 1:500	DT

Drawing No.	Rev.
L 01	-

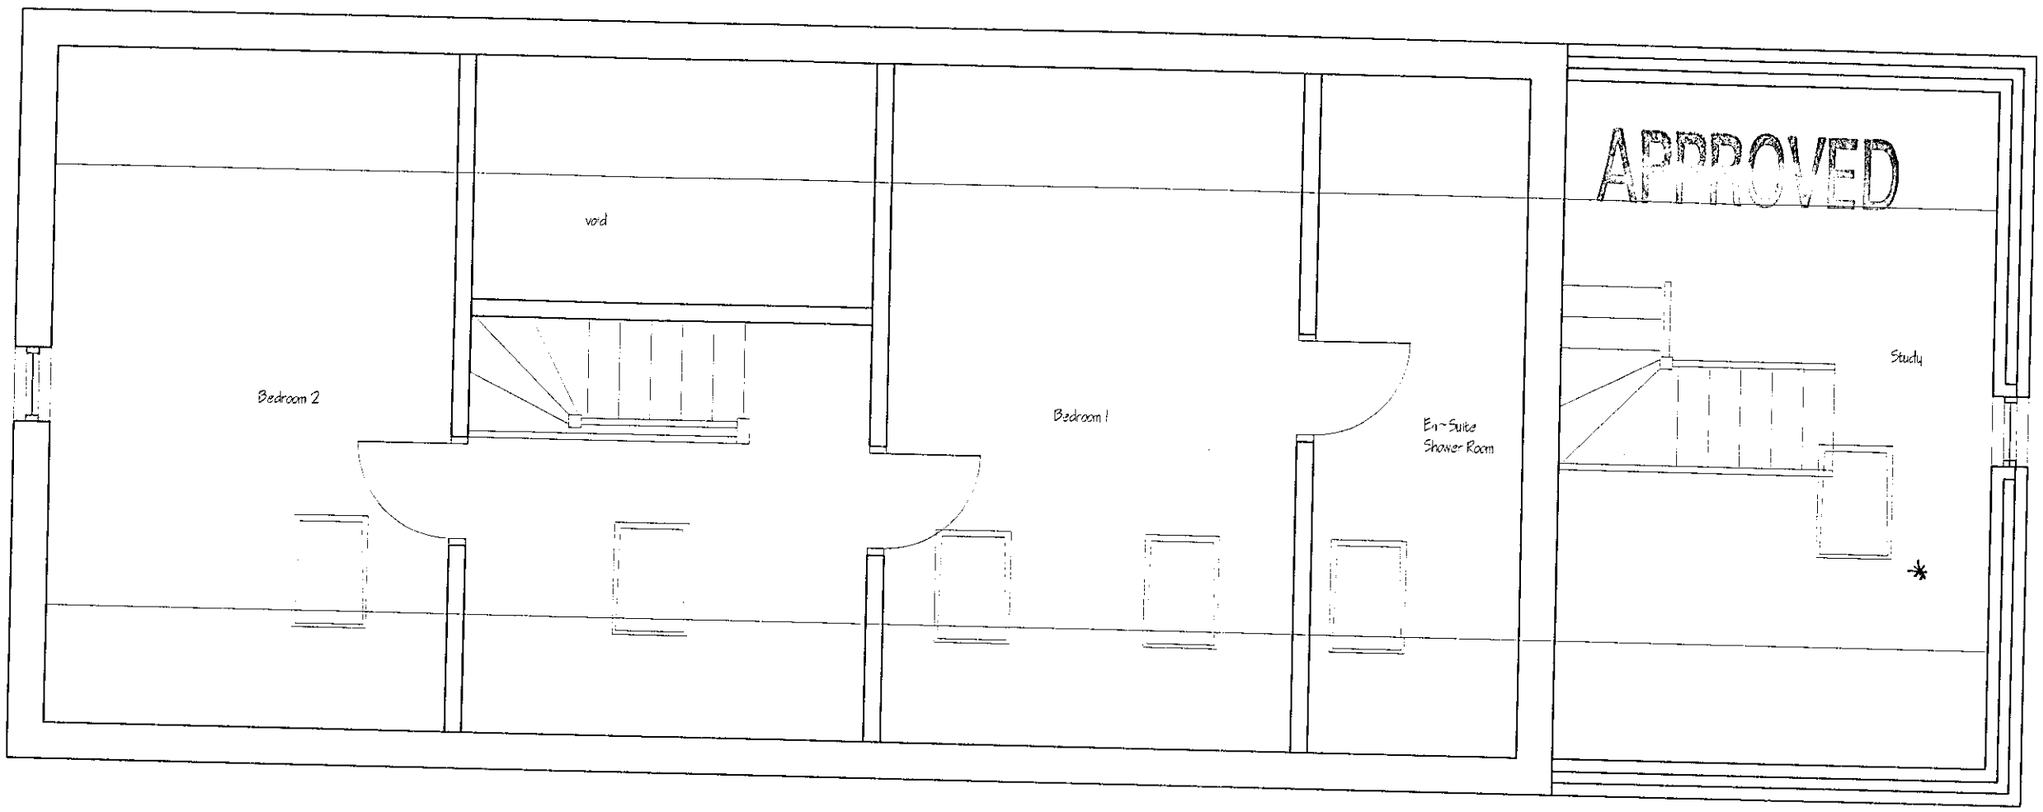

0 10 20 30 40 50 60 70 80 90 100

FIRST FLOOR
scale 1 : 50

* Rooflight height raised to 1700mm to cill above finished floor level

	HPT
	LLS
	ENF
CS	
07 MAR 2001	
COPIES TO:	ACK:
	FILE:

Notes

Rev.	Description	Date

David Tingle

Building Design & Surveying Services
17 Woodland Drive, Tilehurst, Reading, Berkshire RG30 4RT
tel: 0118 9419311 M. 0411 902344

Client
Mr & Mrs Lee
1A Luckmore Drive
Earley

Project
Proposed
Two Storey Rear
Extension


Title
PROPOSED
PLAN & ELEVATIONS

Drawn	Date
-	march 2001

Scale
1:50

Drawing No.	Rev.
1Lee.03.sk1	-

29/3/01

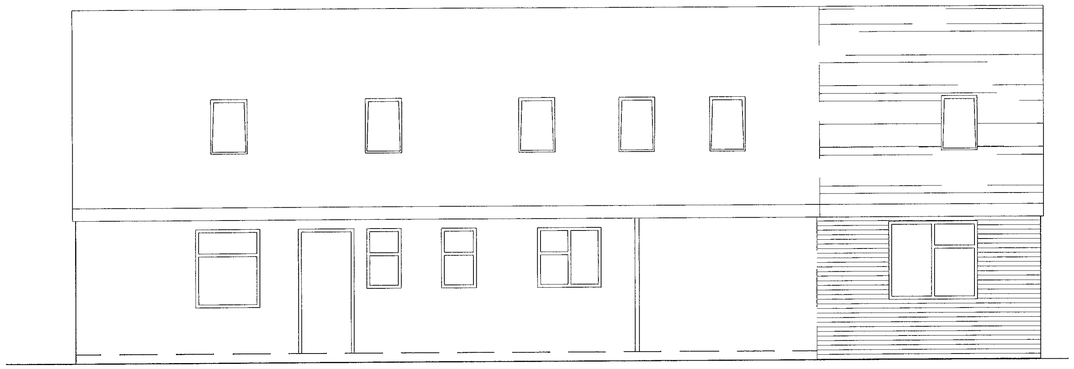


SIDE ELEVATION
scale 1 : 50
TYPE 1




REAR ELEVATION
scale 1 : 50


FINISHES
WALLS : Facing Brickwork Colour & Type to match existing
ROOF : Plain Caly Roof Tiles Colour & Type to match existing

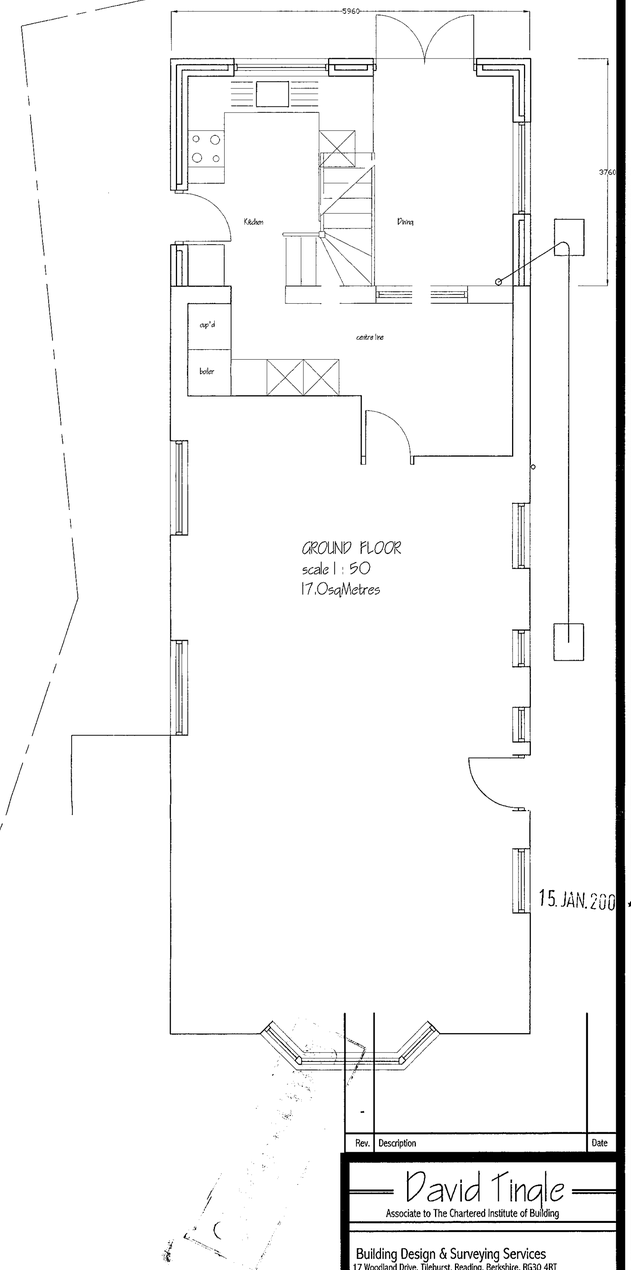


GROUND FLOOR
scale 1 : 50
17.0sqMetres

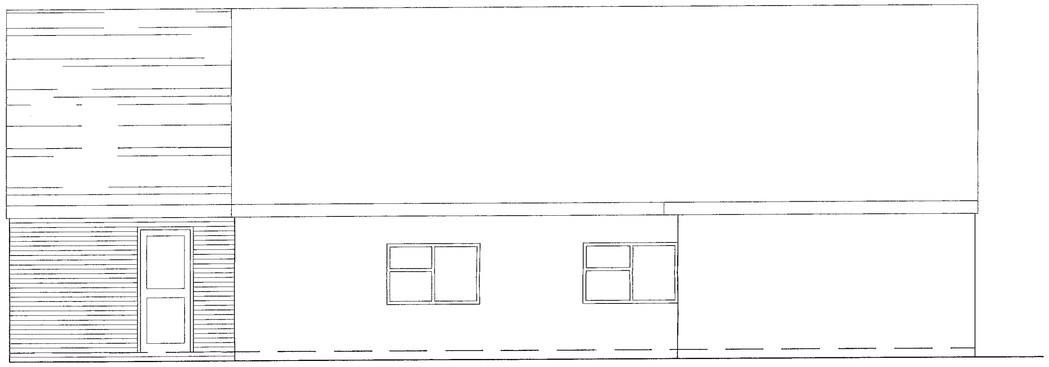


SIDE ELEVATION
scale 1 : 50

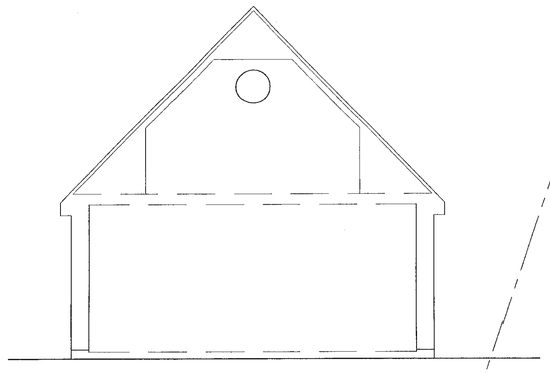

TYPICAL SECTION
scale 1 : 50

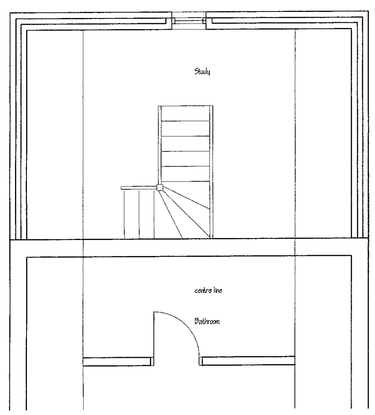

FIRST FLOOR
scale 1 : 50

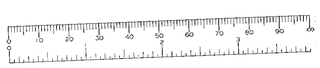

15. JAN. 200 * 3191

Rev.	Description	Date
-		

David Tingle
Associate to The Chartered Institute of Building

Building Design & Surveying Services
17 Woodland Drive, Tilehurst, Reading, Berkshire, RG30 4RT
Telephone/Fax : (0118) 9419311

Client: Mr & Mrs Lee
1A Luckmore Drive
Earley


Project: Proposed
Two Storey Rear
Extension

Drawing: PROPOSED
PLAN & ELEVATIONS

Scale 1:50

Date Oct 00 | Drn D.Tingle

Drawing No 1Lee.03 | Rev -

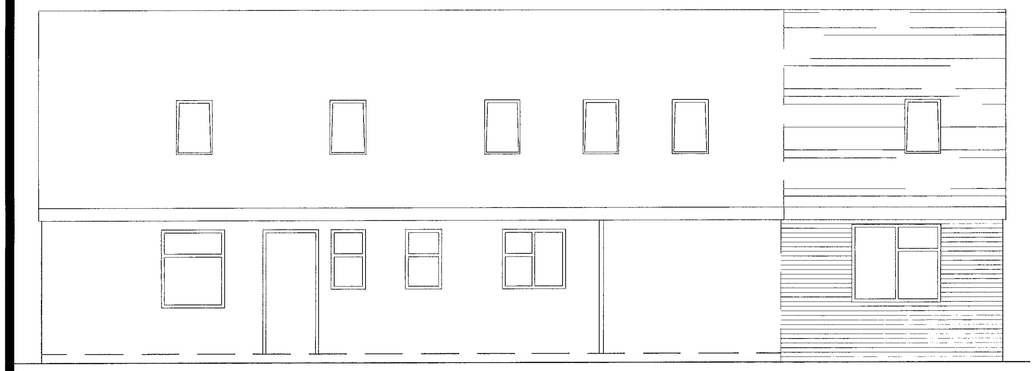


SIDE ELEVATION
scale 1 : 50
TYPE 1




REAR ELEVATION
scale 1 : 50


FINISHES
WALLS : Facing Brickwork Colour & Type to match existing
ROOF : Plain Caly Roof Tiles Colour & Type to match existing

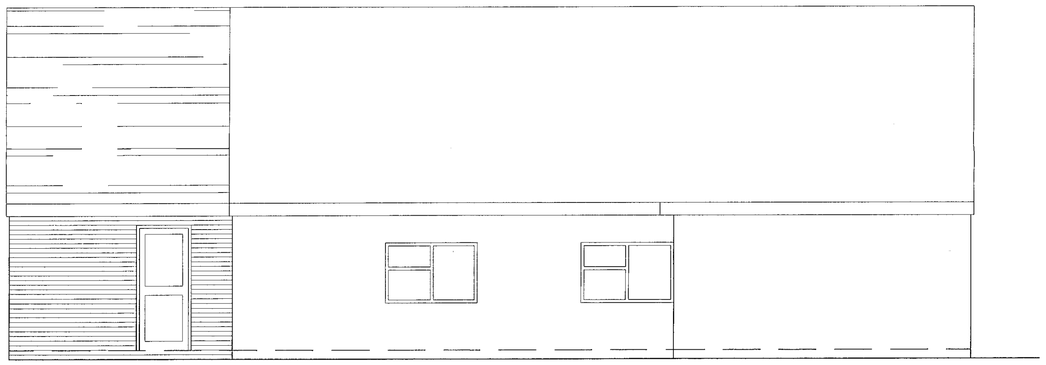


SIDE ELEVATION
scale 1 : 50

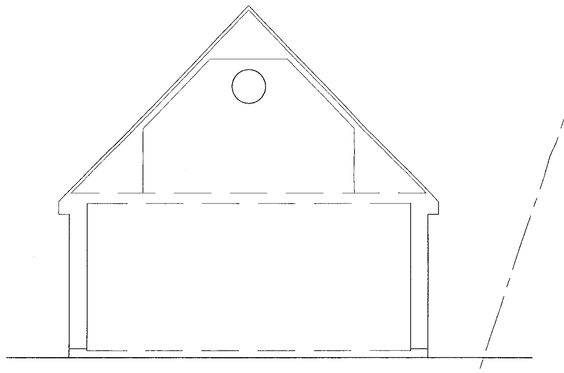

TYPICAL SECTION
scale 1 : 50

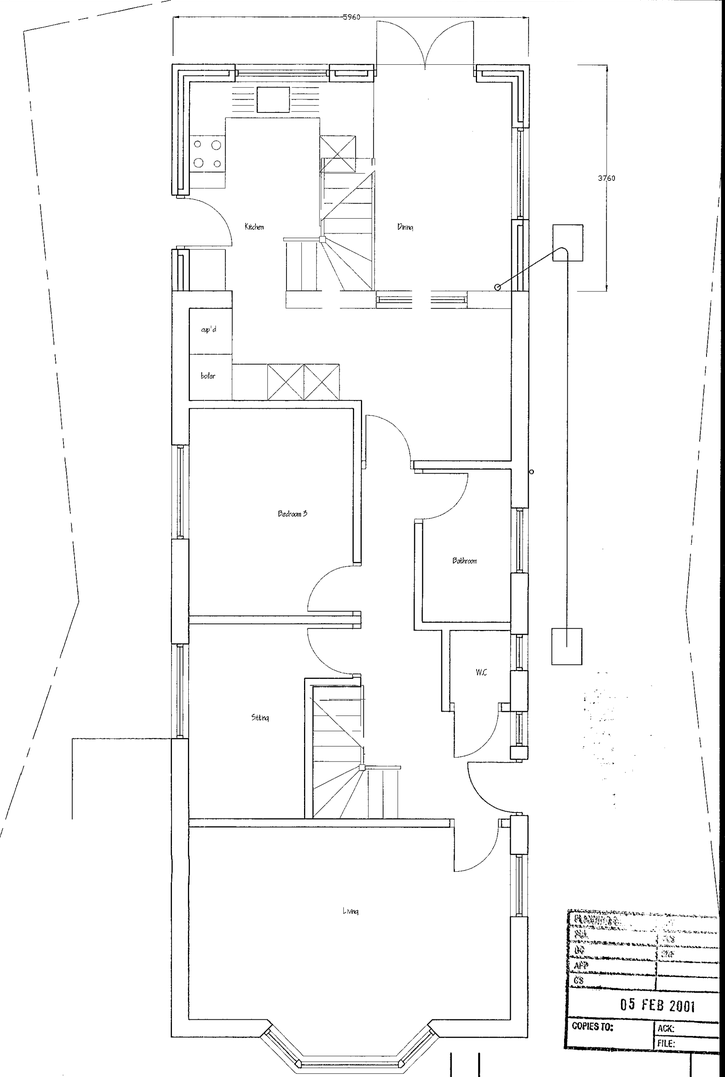

GROUND FLOOR
scale 1 : 50
17.0sqMetres

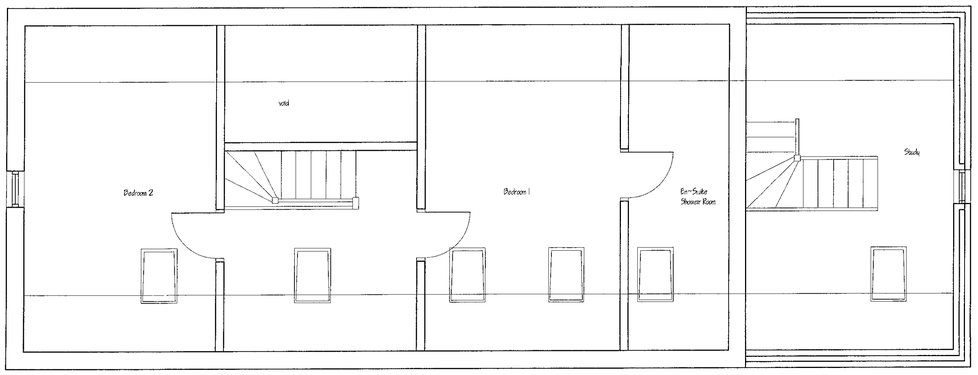

FIRST FLOOR
scale 1 : 50



Rev.	Description	Date
A	Existing Room Layouts Added	1.02.01

PLANNING
JSA
DC
AFP
CS

05 FEB 2001

COPIES TO: ACK: FILE:

David Tingle
Associate to The Chartered Institute of Building

Building Design & Surveying Services
17 Woodland Drive, Tilehurst, Reading, Berkshire, RG30 4RT
Telephone/Fax : (0118) 9419311

Client: Mr & Mrs Lee
1A Luckmore Drive
Earley


Project: Proposed
Two Storey Rear
Extension

Drawing: PROPOSED
PLAN & ELEVATIONS

Scale 1:50

Date Oct 00 | Drn D.Tingle

Drawing No 1Lee.03 | Rev A

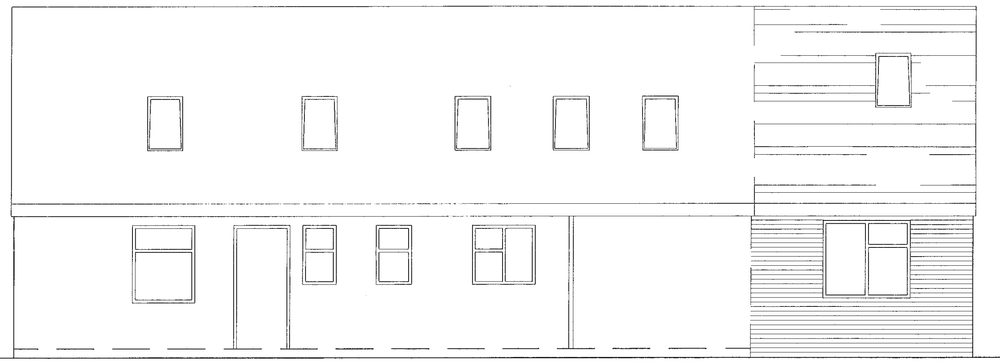

SIDE ELEVATION
scale 1 : 50
TYPE 1


* Rooflight height raised to 1700mm to cill above finished floor level




* window fitted with obscure glass

REAR ELEVATION
scale 1 : 50


FINISHES
WALLS : Facing Brickwork Colour & Type to match existing
ROOF : Plain Caly Roof Tiles Colour & Type to match existing

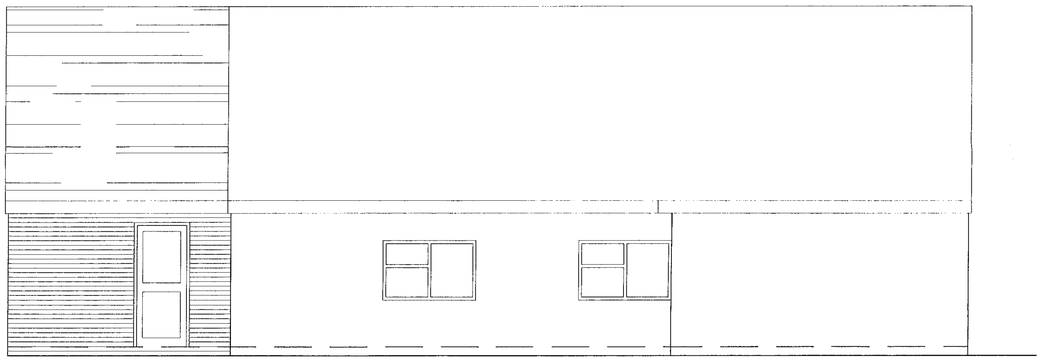


SIDE ELEVATION
scale 1 : 50

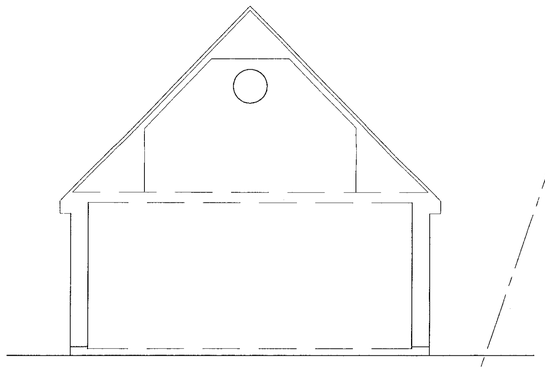


TYPICAL SECTION
scale 1 : 50

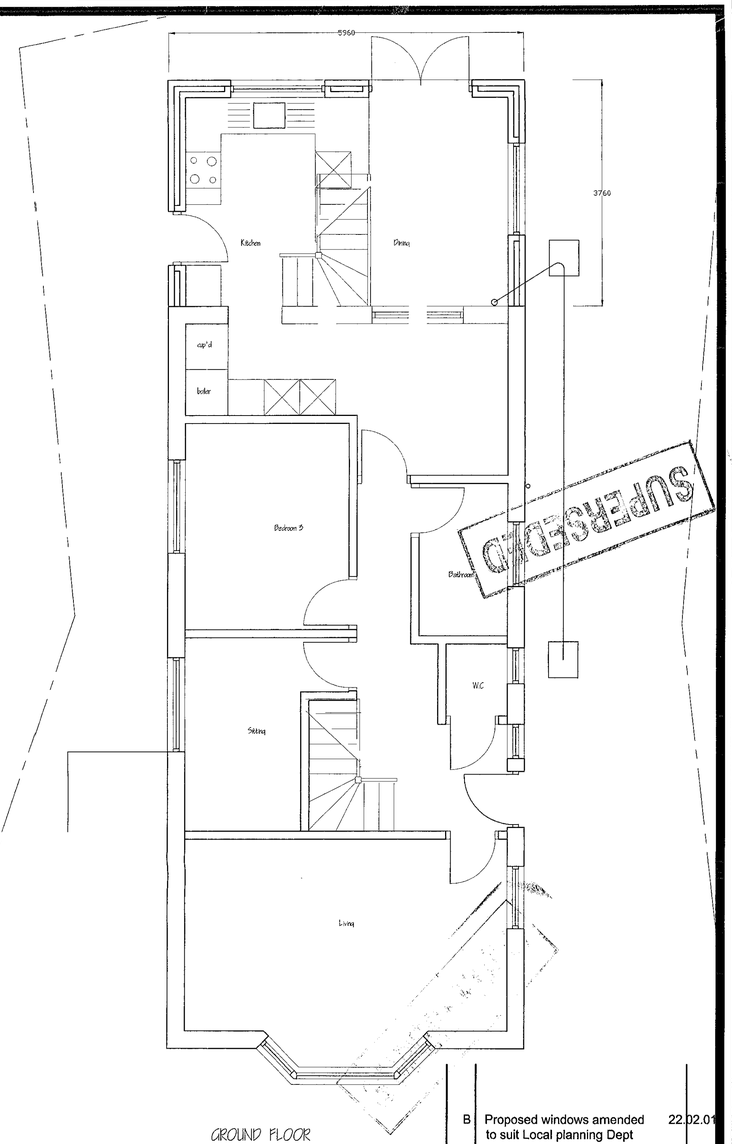

GROUND FLOOR
scale 1 : 50
17.0sqMetres

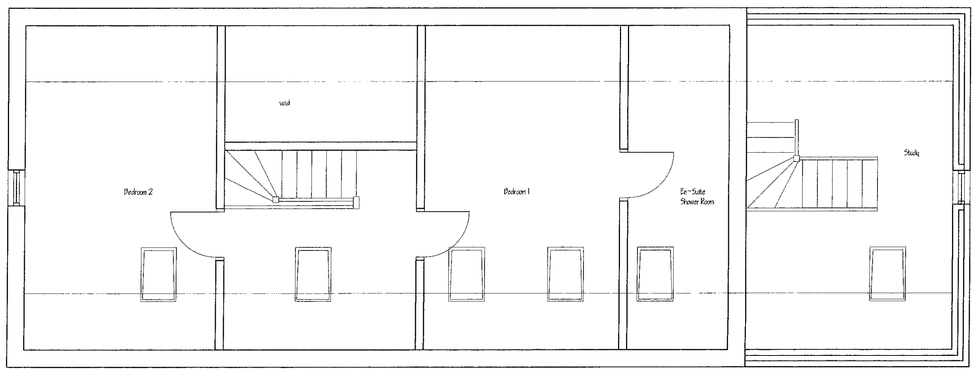

FIRST FLOOR
scale 1 : 50

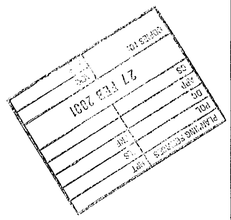



Rev.	Description	Date
B	Proposed windows amended to suit Local planning Dept	22.02.01
A	Existing Room Layouts Added	1.02.01

David Tingle
Associate to The Chartered Institute of Building

Building Design & Surveying Services
17 Woodland Drive, Tilehurst, Reading, Berkshire, RG30 4RT
Telephone/Fax : (0118) 9419311

Client: Mr & Mrs Lee
1A Luckmore Drive
Earley

Project: Proposed
Two Storey Rear
Extension


Drawing: PROPOSED
PLAN & ELEVATIONS

Scale 1:50


Date Oct 00 | Drn D.Tingle

Drawing No 1Lee.03 | Rev B


29/1/01

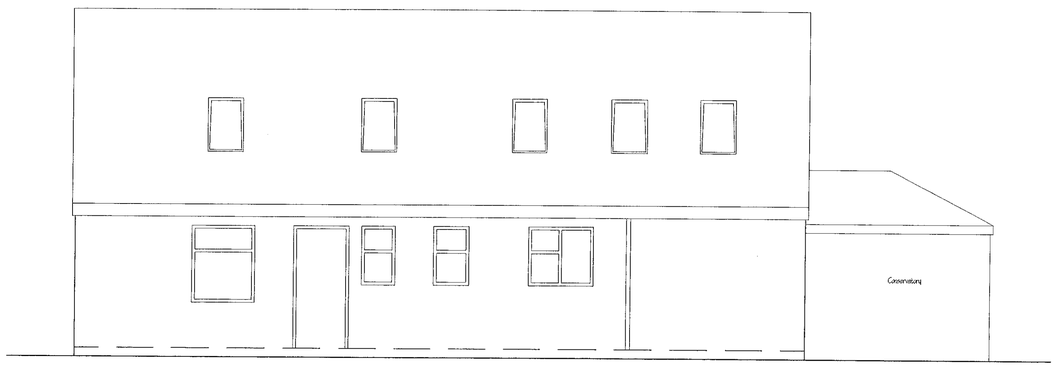


SIDE ELEVATION
scale 1 : 50

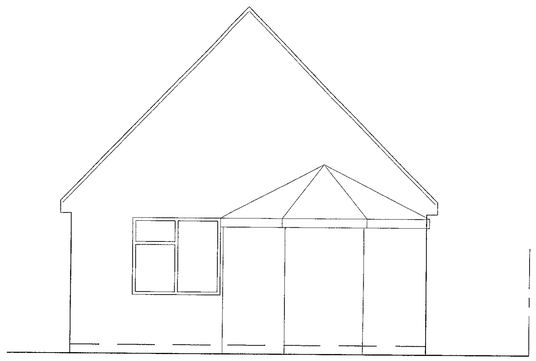

REAR ELEVATION
scale 1 : 50

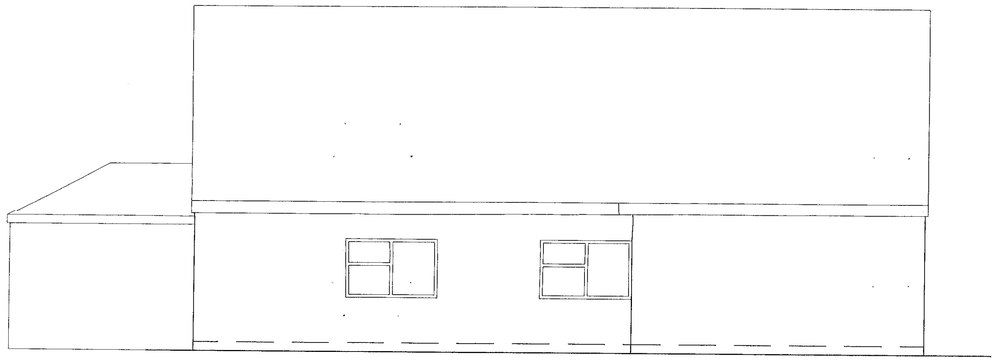

SIDE ELEVATION
scale 1 : 50

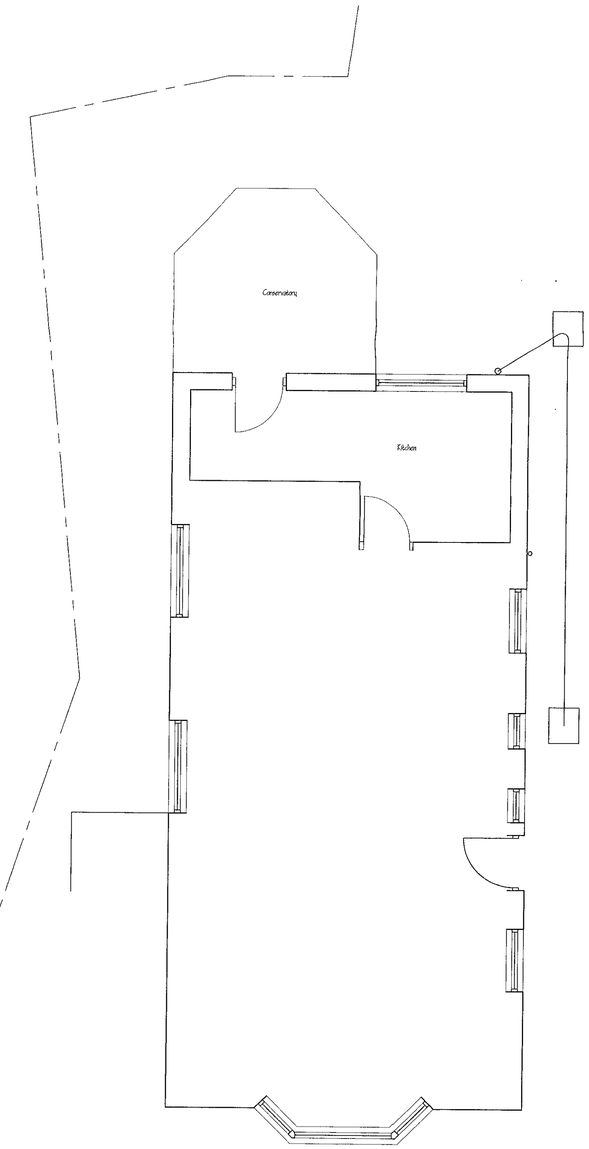



15 JAN 2001 * 31 1

SUPERSEDED

Rev.	Description	Date
-		

David Tingle
Associate to The Chartered Institute of Building

Building Design & Surveying Services
17 Woodland Drive, Tilehurst, Reading, Berkshire, RG30 4RT
Telephone/Fax : (0118) 9419311

Client: Mr & Mrs Lee
1A Luckmore Drive
Earley

Project: Proposed
Two Storey Rear
Extension

Drawing: EXISTING
PLAN & ELEVATIONS

Scale: 1:50

Date: Oct 00 | Drn: D.Tingle

Drawing No: 1lee.02 | Rev: -