

THIS IS NOT A WORKING DRAWING.

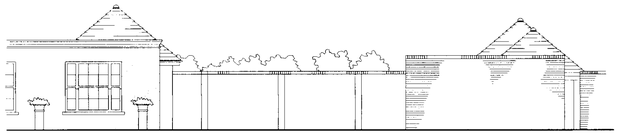


EXISTING EAST ELEVATION

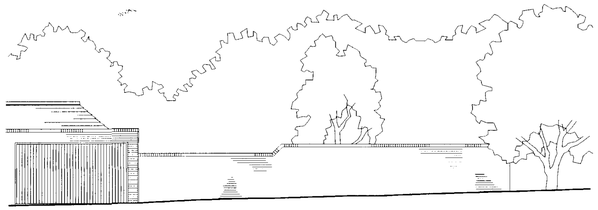


EXISTING SOUTH ELEVATION

GENERAL SPECIFICATION :


- CONSERVATORY CONSTRUCTED PRIMARILY FROM IMPORTED CANADIAN WESTERN RED CEDARWOOD.
- DOUBLE GLAZED UNITS THROUGHOUT COMPRISING 2 x 4mm CLEAR TOUGHENED WITH 6mm AIRSPACE.
- PRIMED AND FACTORY PART PAINTED IBERIS WHITE SATIN
- ALUMINIUM 'OGEE' GUTTER AND RAINWATER PIPES, COLOUR COATED TO MATCH.
- ALL BUILDING WORKS, BASEWALL, FOUNDATIONS, ETC. BY OTHERS.
- ALL ASSOCIATED LEADWORK, FLASHINGS, ETC. BY SPECIALIST CONTRACTOR.

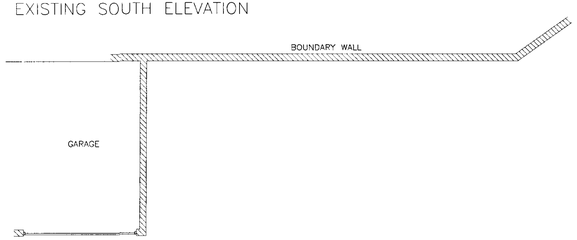


EXISTING PLAN

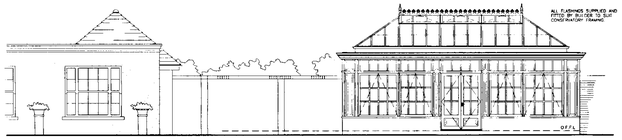


PROPOSED EAST ELEVATION

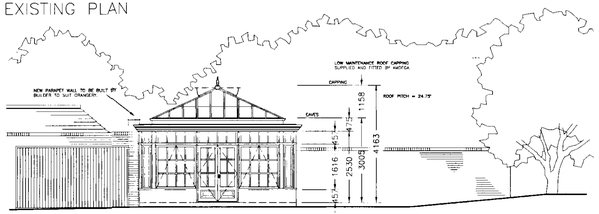


PROPOSED SOUTH ELEVATION

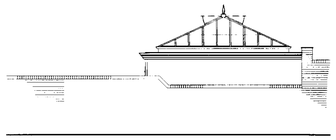

PROPOSED NORTH ELEVATION

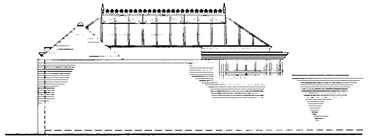

PROPOSED WEST ELEVATION

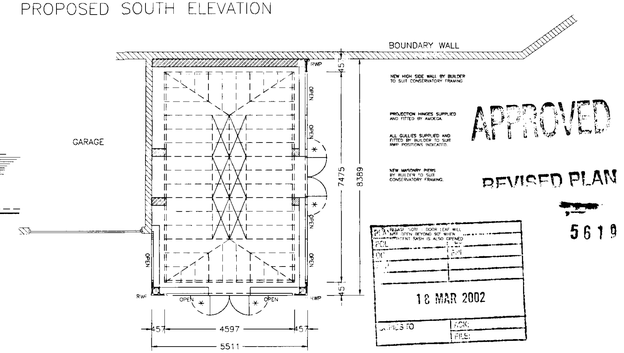

PROPOSED PLAN

APPROVED

REVISED PLAN

5619

18 MAR 2002

0 10 20 30 40 50 60 70 80 90 100

AMDEGA CONSERVATORIES LTD OWNS THE COPYRIGHT OF THIS UNIT DRAWING. UNAUTHORISED PARTIAL OR COMPLETE REPRODUCTION, IN EITHER 2 OR 3 DIMENSIONAL FORM MAY RESULT IN LEGAL ACTION.

BUILDING NOTES

1. ALL SIZES ON THIS DRAWING ARE BASED UPON THE ASSUMPTION THAT THE ABUTTING WALL IS BOTH PLUMB AND SQUARE, IF THESE CONDITIONS DO NOT APPLY CORRECTION MUST BE MADE BY –
   - PACKING AND FILLING
   - ADJUSTING BASEWORK TO THE REVISED DATUM POINT
2. ENSURE WHEN SETTING OUT CONSERVATORY FFL THAT EXISTING DOORS AND WINDOWS ARE NOT OBSTRUCTED BY CONSERVATORY COMPONENTS
3. WHERE A SLOPING ROOF IS ABOVE THE CONSERVATORY, WE RECOMMEND THAT SNOW GUARDS SHOULD BE FITTED TO THE EAVES OF THE EXISTING BUILDING.

IF IN DOUBT PLEASE CONTACT AMDEGA IMMEDIATELY

Approval of Planning Drawing
contract:.....
Signed:.....
Date...../...../.....

		D
		C
13/03/02	ORANGERY TURNED THRO' 90°	B
14/01/02	ORIENTATION CORRECTED, NORTH & WEST ELEVATIONS ADDED.	A
DATE	REVISION	REF

CONTRACT :

AT HARTLEY COURT,
HARTLEY COURT ROAD,
THREE MILE CROSS,
READING,
BERKSHIRE.
RG7. 1NH.

FOR

CLIENT

MR. R. K. RICHARDS.

DRAWING TITLE


PROPOSED DOUBLE GLAZED CONSERVATORY

AMDEGA
Conservatories
FAVERDALE INDUSTRIAL EST
DARLINGTON
Co DURHAM DL3 OPW
Telephone (01325) 468522
PLANNING DEPARTMENT
Fax No : (01325) 349541


DRAWN BY: ITS/SLB	SCALE: 1 : 100	
CHECKED:	DRAWING NO: P X 1 0 1 5	REV B
DATE: 6/12/01		

22.JAN.2002 5619

THIS IS NOT A WORKING DRAWING.

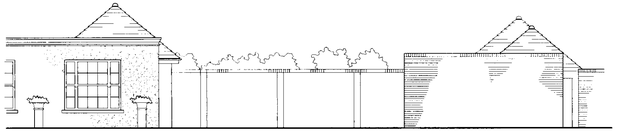


EXISTING EAST ELEVATION

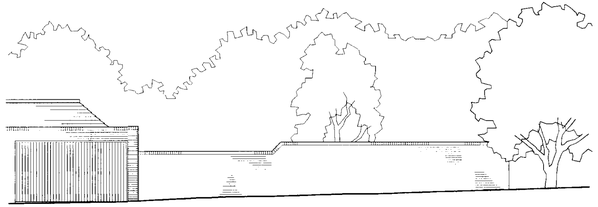


EXISTING SOUTH ELEVATION

GENERAL SPECIFICATION :


- CONSERVATORY CONSTRUCTED PRIMARILY FROM IMPORTED CANADIAN WESTERN RED CEDARWOOD.
- DOUBLE GLAZED UNITS THROUGHOUT COMPRISING 2 x 4mm CLEAR TOUGHENED WITH 6mm AIRSPACE.
- PRIMED AND FACTORY PART PAINTED IBERIS WHITE SATIN
- ALUMINIUM 'OGEE' GUTTER AND RAINWATER PIPES, COLOUR COATED TO MATCH.
- ALL BUILDING WORKS, BASEWALL, FOUNDATIONS, ETC. BY OTHERS.
- ALL ASSOCIATED LEADWORK, FLASHINGS, ETC. BY SPECIALIST CONTRACTOR.

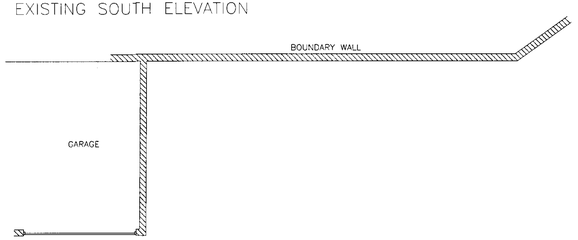


EXISTING PLAN

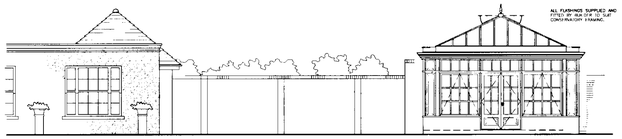


PROPOSED EAST ELEVATION

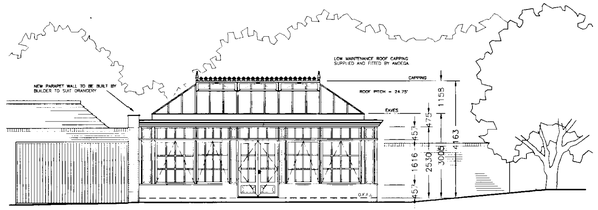


PROPOSED SOUTH ELEVATION

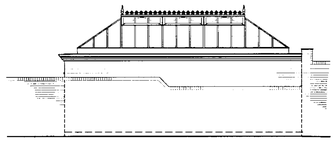

PROPOSED NORTH ELEVATION

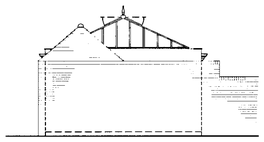

PROPOSED WEST ELEVATION

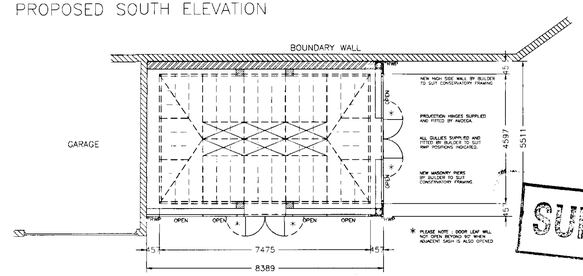

PROPOSED PLAN



SUPERSEDED

AMDEGA CONSERVATORIES LTD OWNS THE COPYRIGHT OF THIS UNIT DRAWING. UNAUTHORISED PARTIAL OR COMPLETE REPRODUCTION, IN EITHER 2 OR 3 DIMENSIONAL FORM MAY RESULT IN LEGAL ACTION.

BUILDING NOTES

1. ALL SIZES ON THIS DRAWING ARE BASED UPON THE ASSUMPTION THAT THE ABUTTING WALL IS BOTH PLUMB AND SQUARE, IF THESE CONDITIONS DO NOT APPLY CORRECTION MUST BE MADE BY –
   - PACKING AND FILLING
   - ADJUSTING BASEWORK TO THE REVISED DATUM POINT
2. ENSURE WHEN SETTING OUT CONSERVATORY FFL THAT EXISTING DOORS AND WINDOWS ARE NOT OBSTRUCTED BY CONSERVATORY COMPONENTS
3. WHERE A SLOPING ROOF IS ABOVE THE CONSERVATORY, WE RECOMMEND THAT SNOW GUARDS SHOULD BE FITTED TO THE EAVES OF THE EXISTING BUILDING.

IF IN DOUBT PLEASE CONTACT AMDEGA IMMEDIATELY

Approval of Planning Drawing
contract:.....
Signed:.....
Date:...../...../.....

DATE	REVISION	REF
		D
		C
		B
14/01/02	ORIENTATION CORRECTED, NORTH & WEST ELEVATIONS ADDED.	A

CONTRACT :

AT HARTLEY COURT,
HARTLEY COURT ROAD,
THREE MILE CROSS,
READING,
BERKSHIRE.
RG7. 1NH.

FOR

CLIENT

MR. R. K. RICHARDS.

DRAWING TITLE

PROPOSED DOUBLE GLAZED CONSERVATORY

AMDEGA
Conservatories
FAVERDALE INDUSTRIAL EST
DARLINGTON
Co DURHAM DL3 0PW
Telephone (01325) 468522
PLANNING DEPARTMENT
Tel. No. (01325) 349541

DRAWN BY:	PLAN SCALE:
ITS/SLB	1 : 100
CHECKED:	DRAWING NO: / REV
DATE: 6/12/01	P X 1 0 1 5 / A