This drawing is copyright and may not be reproduced without the written consent of the Architect.

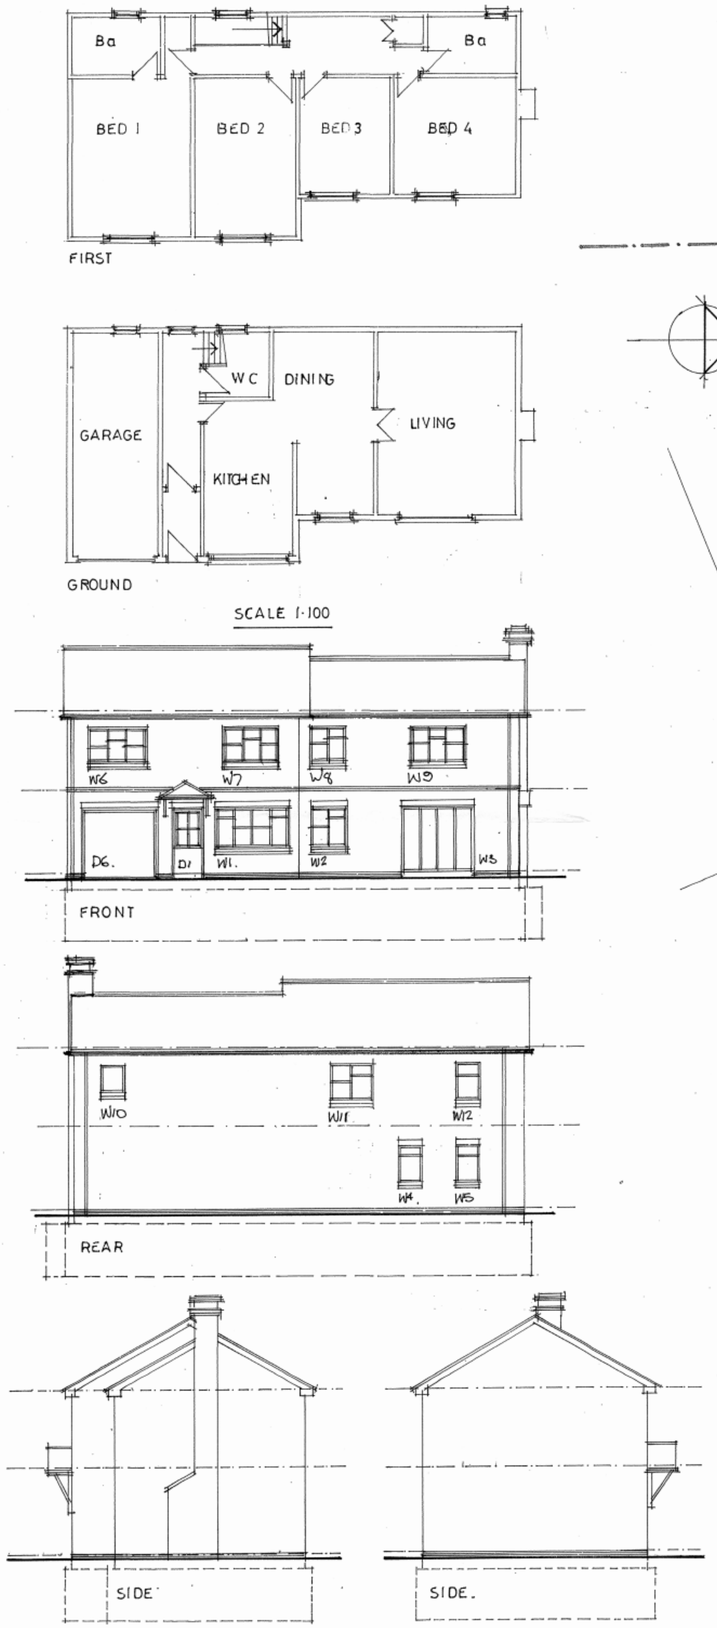

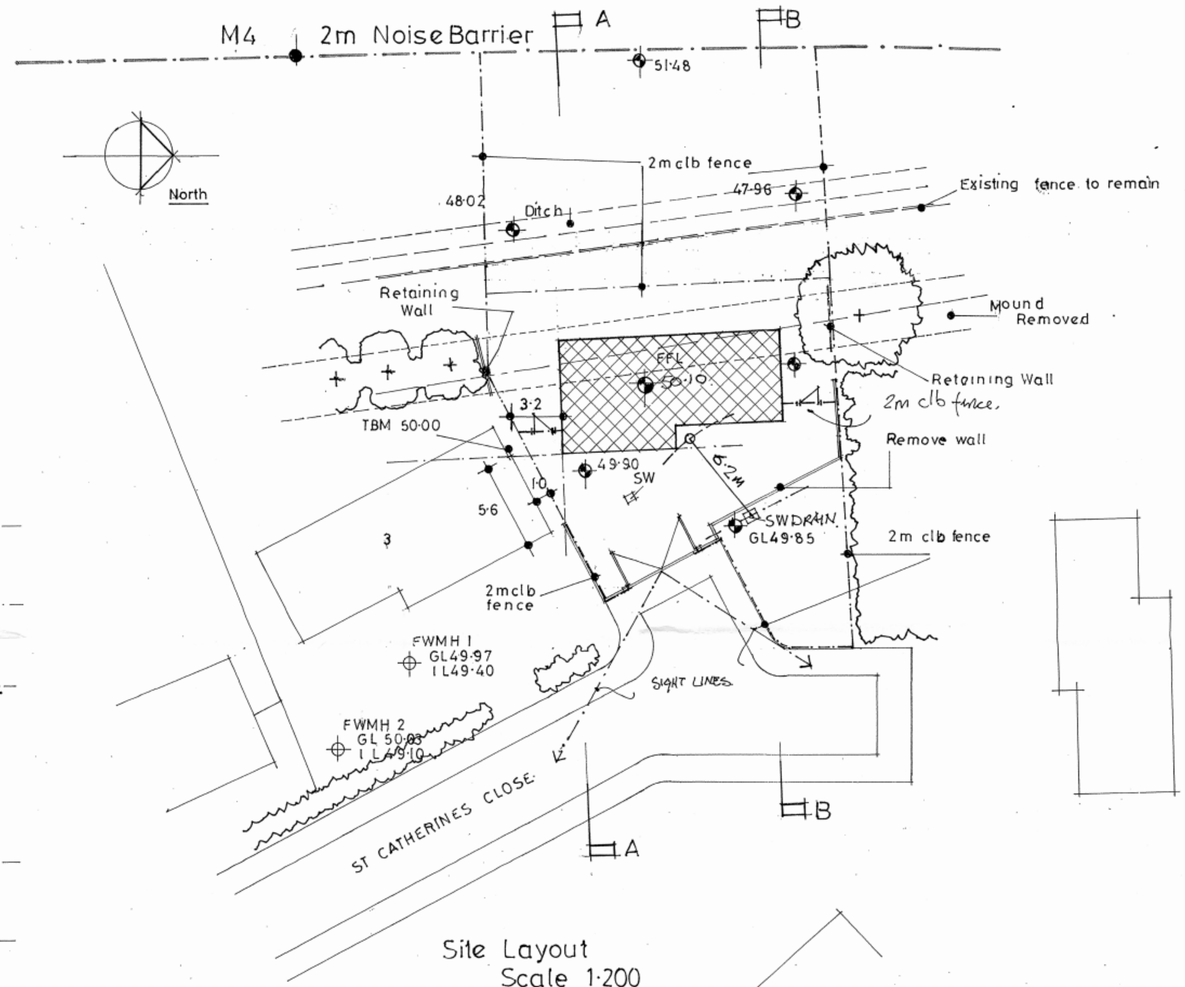

Site Layout
Scale 1:200

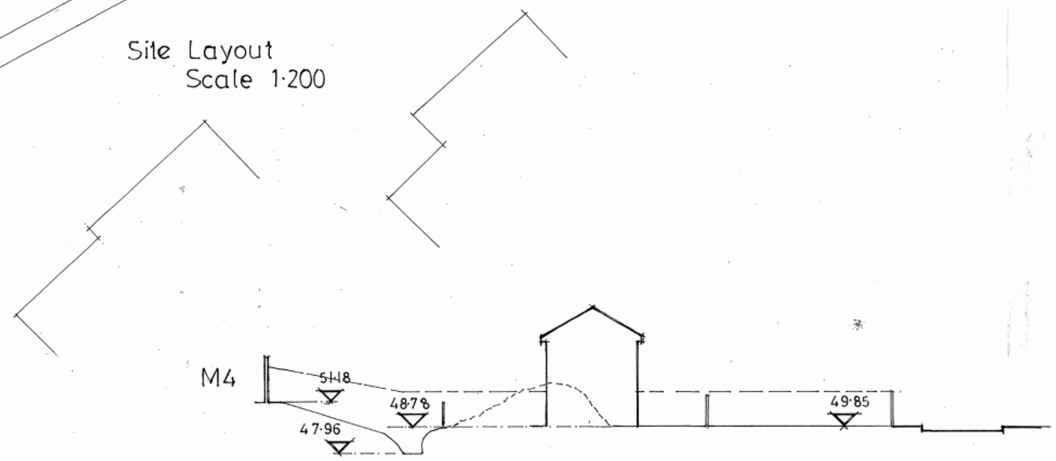

SECTION B B
Scale 1:200

DO NOT SCALE
Do not scale from anything other than this ruler
ORIGINAL SIZE OF DRAWING A1

PLANS TO MEET CONDITIONS
3209

PLANNING SERVICES
23 MAY 2002
COPIES TO
ACK:
FILE:

A REAR FENCE ADJUSTED 22.05.02

W. M. GRAHAM ASSOCIATES
CHARTERED ARCHITECTS
1 Rectory Road,
Wokingham,
Berkshire, RG40 1DJ,
Tel: 0118 9770464
Fax: 0118 9770482

Job
LAND ADJOINING
3 ST CATHERINES CLOSE
WOKINGHAM

Title
PROPOSED ELEVATIONS
PLANS & SITE LAYOUT

Scale	Date	Drawn By
A.S.	MAR '02.	
Job No.	**Drawing No.**	**Revision**
2381	01	B

Artworker DS(UK) 00129