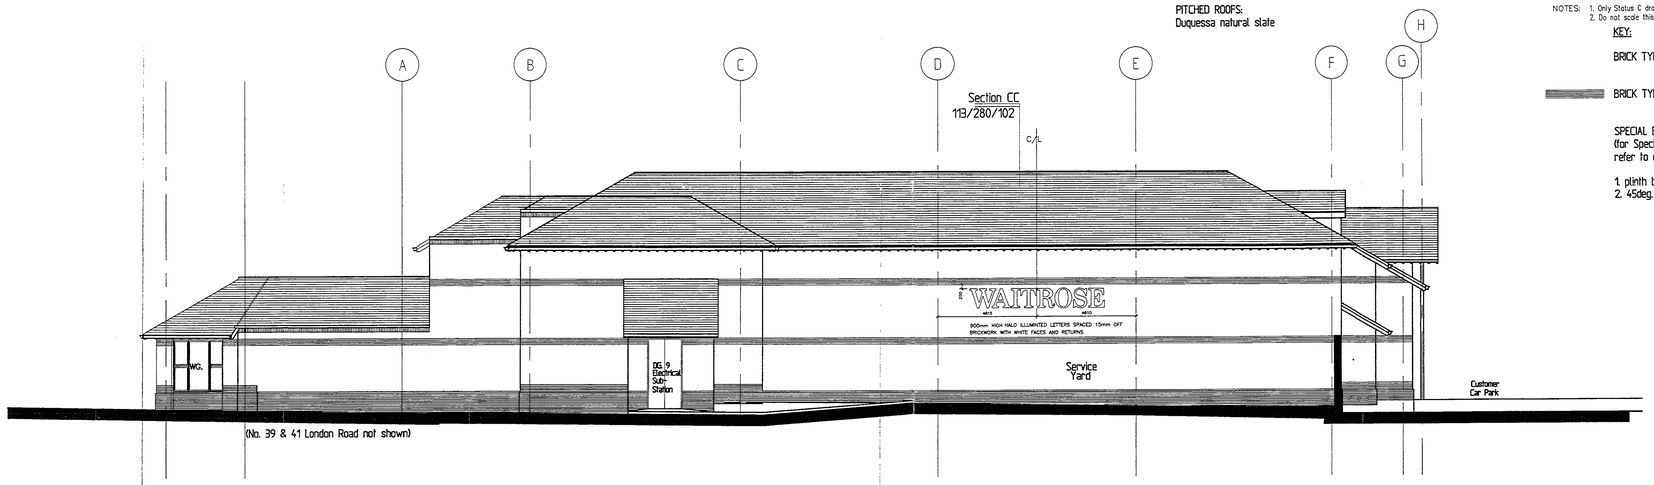

NORTH - EAST ELEVATION (along access road)

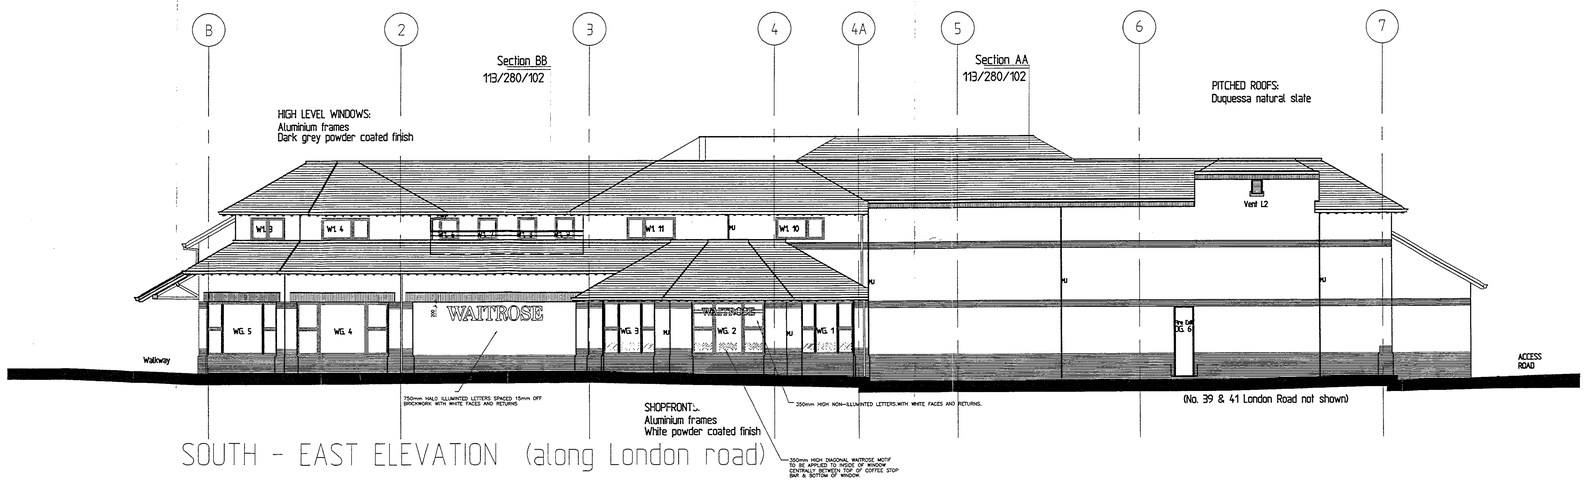

SOUTH - EAST ELEVATION (along London road)

C.A.D Ref. – SAVEDAS

© FARRELL & CLARK

NOTES: 1. Only Status C drawings to be used for construction
2. Do not scale this drawing

KEY:

BRICK TYPE 1- general brick type
Baggeridge Dast Russet

BRICK TYPE 2- feature brick banding
Sussex Beckley Red

SPECIAL BRICK SHAPES:
(for Special Brick Shapes Schedule refer to drawing 113/280/511)

1. plinth bricks
2. 45deg. cant bricks

Rev	Date	Amendments	By
A	27/07/99	LONDON RD. SIGN ENLARGED & REPOSITIONED.	VT
B	19/10/99	LONDON RD. SIGN REPOSITIONED.	VT
C	13/12/99	WAITROSE SIGN ADDED TO COFFEE STOP WINDOW.	VT
D	07/02/00	DIAGONAL MOTIF ADDED INTERNALLY TO COFFEE STOP WINDOW.	VT
E	14/02/00	DIAGONAL MOTIF ON COFFEE SHOP WINDOWS EXTENDED TO 350mm HEIGHT.	VT
F	15/03/00	WAITROSE SIGN OMITTED TO NORTH EAST ELEVATION WAITROSE SIGN REVISED TO NON ILLUMINATED ADJ. GRID LINE 4	JN
G	28/03/00	WAITROSE SIGN ADDED TO NORTH EAST ELEVATION	
H	02/01/01	WAITROSE SIGN ON SERVICE YARD WALL REPOSITIONED TO REFLECT POSITIONING OF SIMILAR SIGN FACING INTO CAR PARK.	VT

Notes

1) No dimensions to be scaled from this drawing.

Xrefs used in this drawing

There are no Xrefs in this drawing

WITHDRAWN

22 JAN 2001 5210

Drawing status abbreviations
WIP - Work In Progress CHK - Checked PBL - Published

JOHN LEWIS PARTNERSHIP
BUILDING GROUP
171 Victoria Street London SW1E 5NN
Telephone 020 7828 1000
Fax 020 7592 5495

Branch
WAITROSE TWYFORD

Title
ELEVATIONS
NORTH EAST AND
SOUTH EAST ELEVATIONS

Scale	1:100
Date	08 Nov 2000
Drawn by	Admin
Drawing status	WIP
Drawing number	6020-AE-101 H
Note	

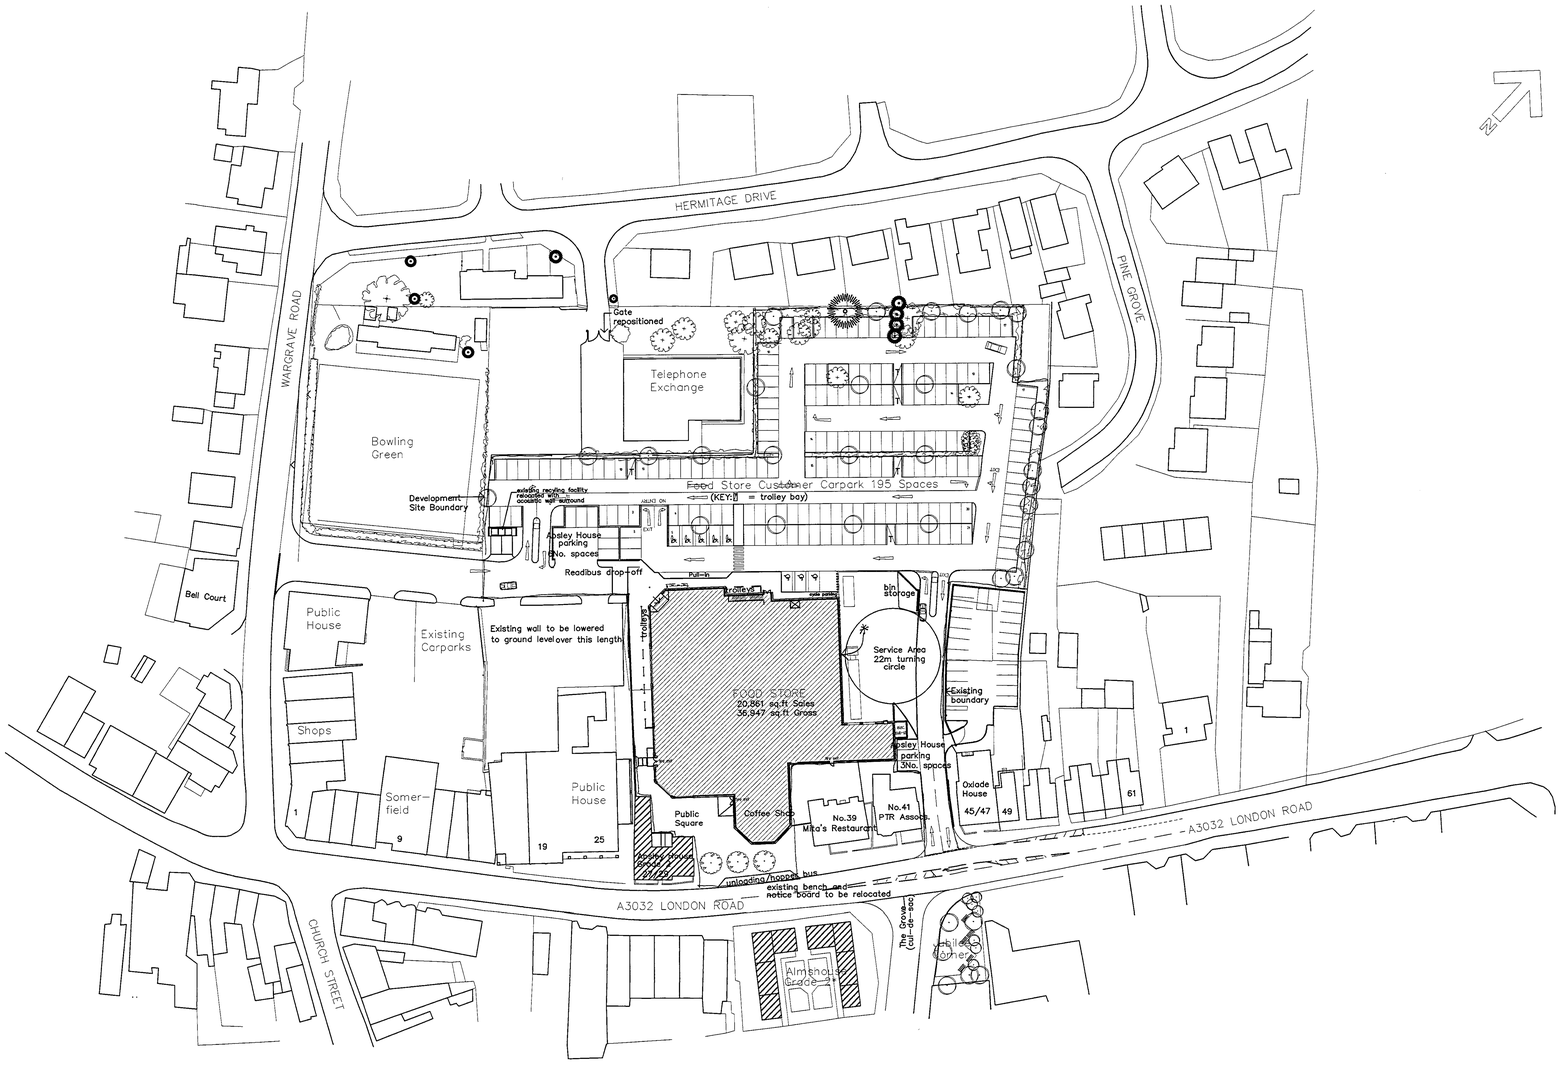

Rev	Date	Amendments	By
A	10.6.99	Dwg updated for approval meeting.	mf
B	15.12.99	Dwg updated to Developments request.	VT
C	10.01.00	Additional road markings.	VT

Notes

1) No dimensions to be scaled from this drawing

Xrefs used in this drawing

Xrefs list

WITHDRAWN

22 JAN 2001 * 3210

Drawing status abbreviations
WIP - Work in Progress ChK - Checked PIIL - Published

JOHN LEWIS PARTNERSHIP
BUILDING GROUP
171 Victoria Street London SW1E 5NN
Telephone 020 7828 1000
Fax 020 7592 6495

Branch
WAITROSE TWYFORD

Title
SITE PLAN AND LOCATION

Scale	1:500
Date	08/10/98
Drawn by	F&C
Drawing status	
Drawing number	S-01 C
Note	