

rear elevation



front elevation

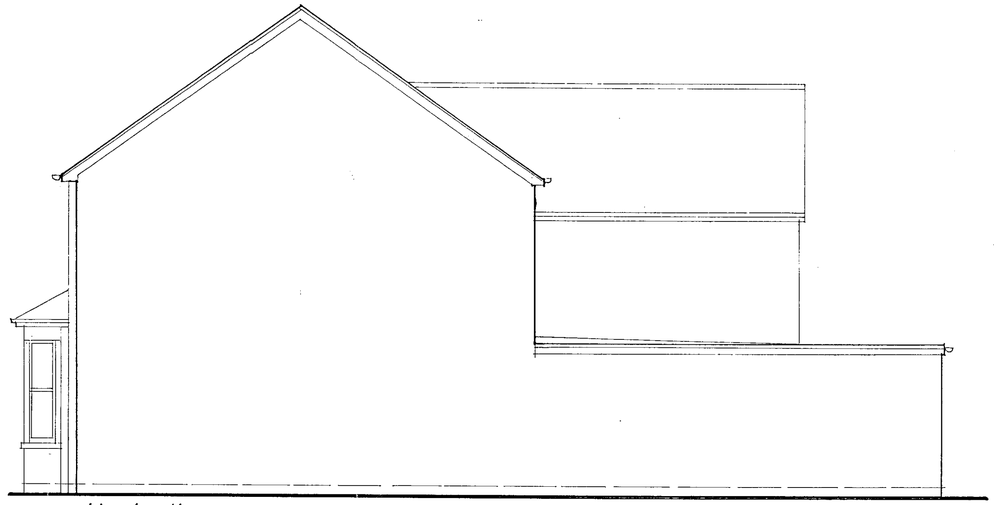

side elevation

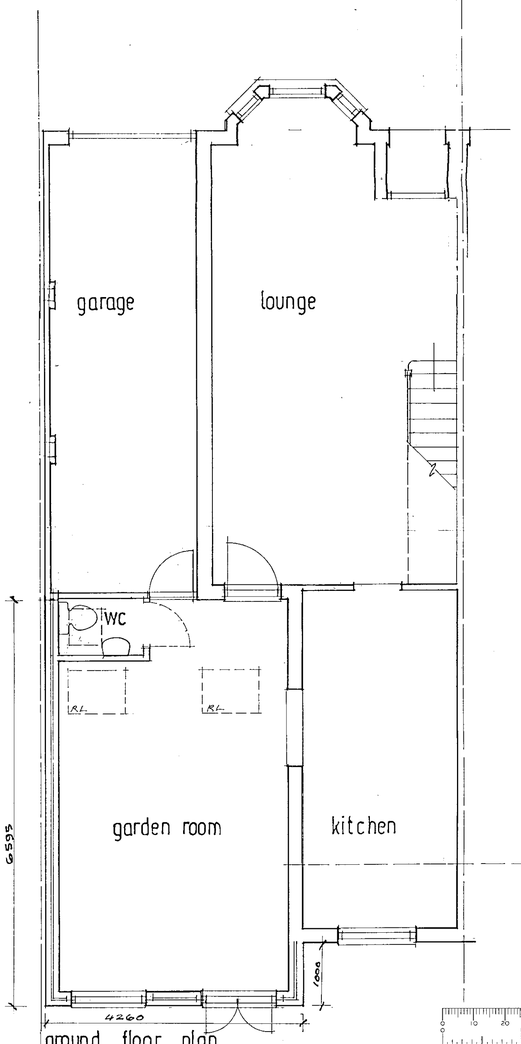

ground floor plan

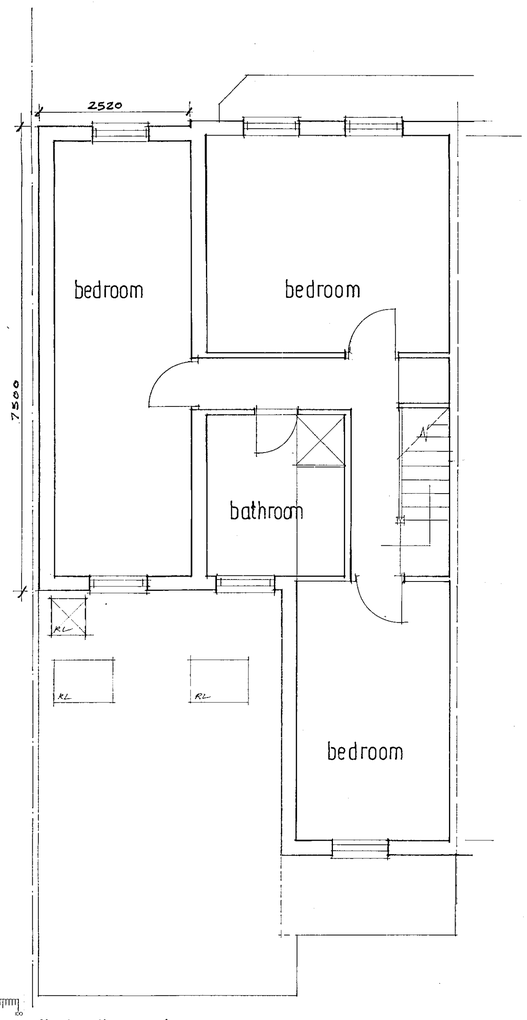

first floor plan

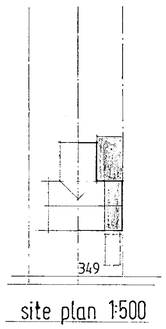

site plan 1:500

06 FEB 2001 * 3307

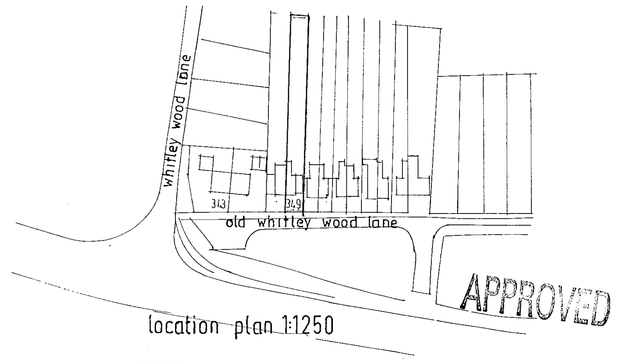

location plan 1:1250

C A ASSOCIATES

building design services

18 Cinnamon Close, Earley
Reading, Berkshire RG6 5QP
Tel / fax: 0118 9869 330

client: Shelia Hawkins :349 Old Whitley Wood Lane,Reading

drawn: c.g.

date: nov.2000

job: Proposed bedroom over garage and new garden room

scale: 1:50 rev:

no CA00:395

ad 16/01