
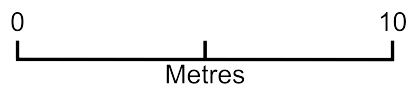


Home Address: 26 Beauchief Close RG6 4HY

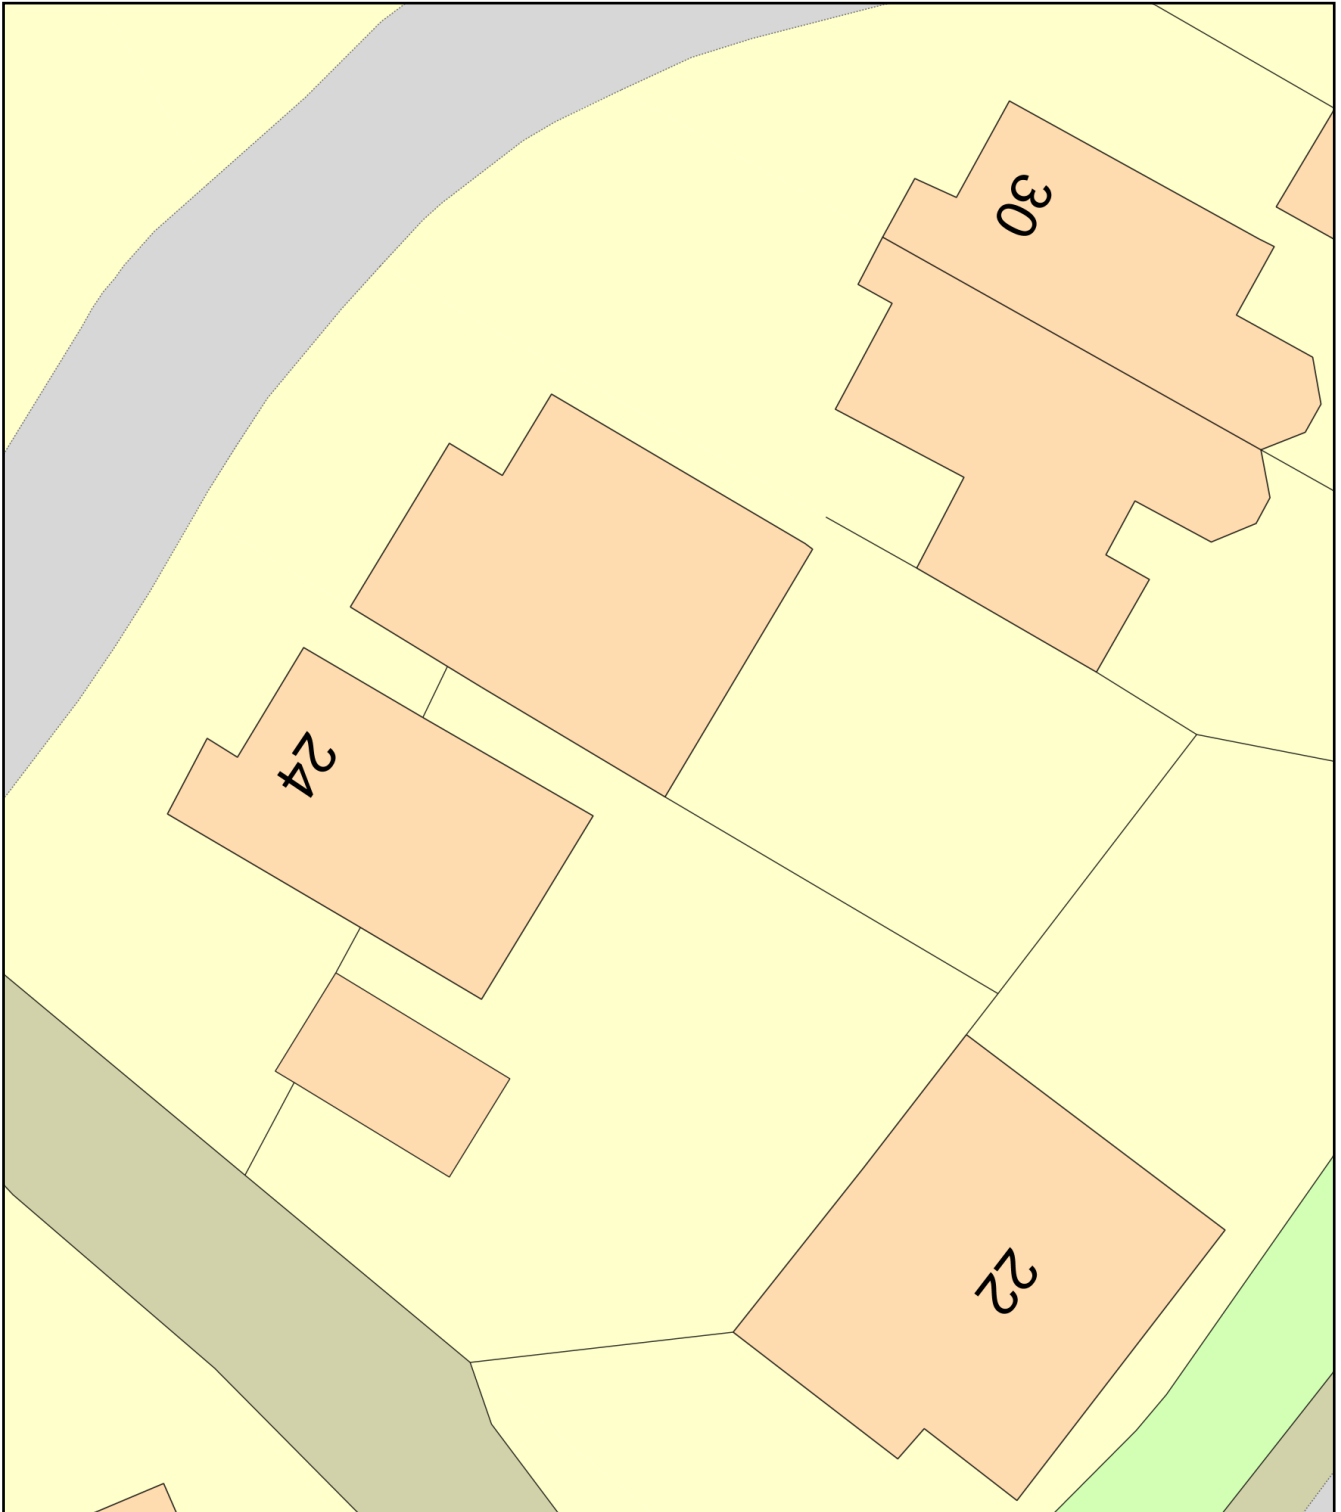

Plan Produced for: Gary West

Date Produced: 14 Aug 2024

Plan Reference Number: TQRQM24227121907598

Scale: 1:200 @ A4