


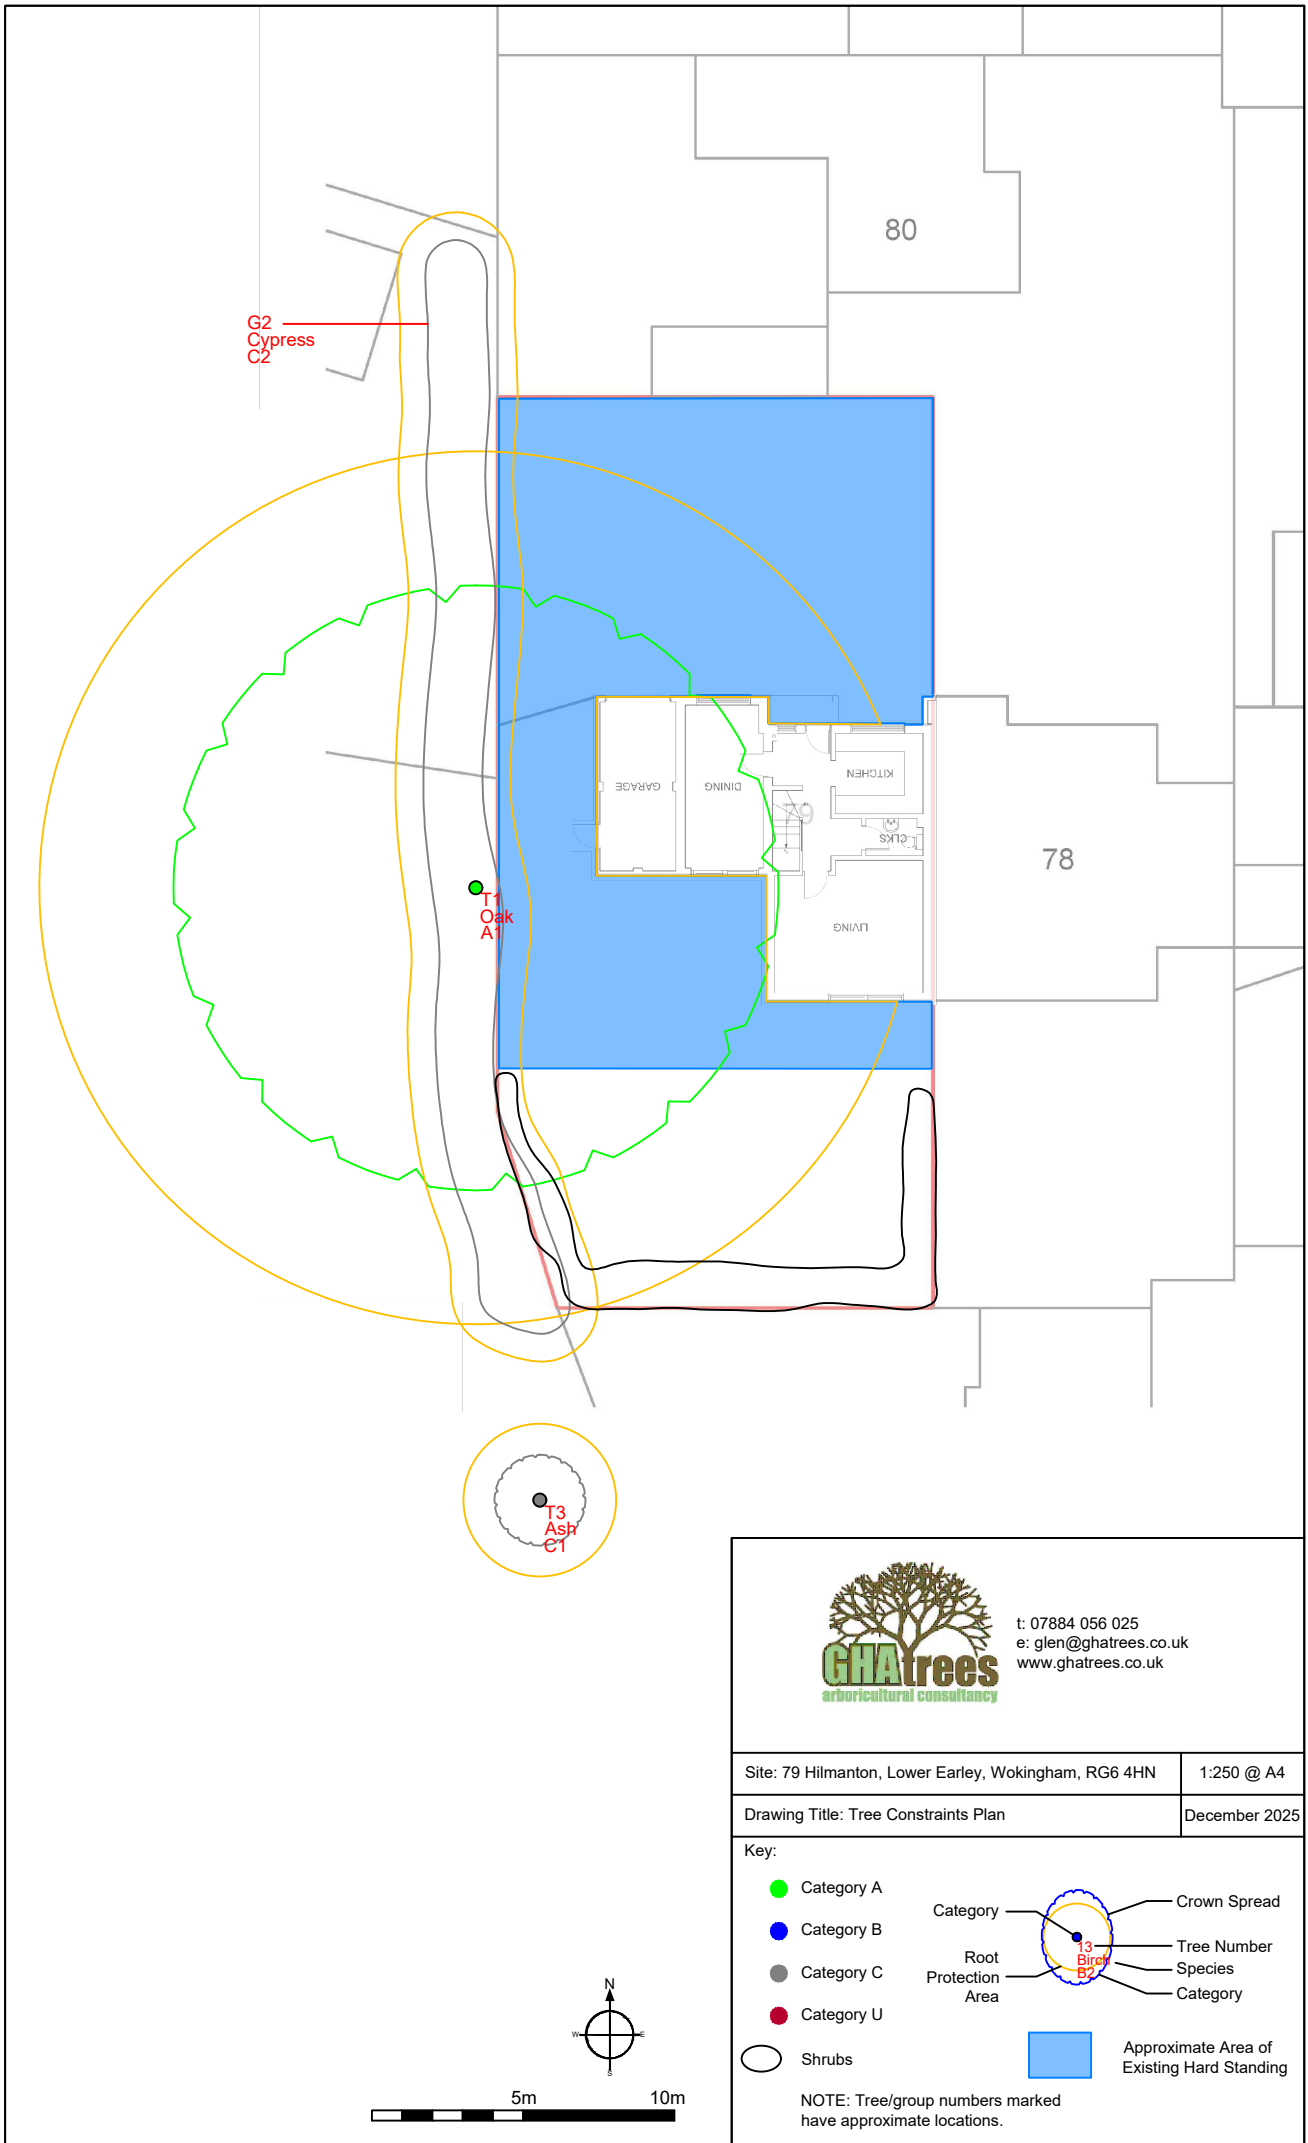

t: 07884 056 025
e: glen@ghatrees.co.uk
www.ghatrees.co.uk

Site: 79 Hilmanton, Lower Earley, Wokingham, RG6 4HN

1:250 @ A4

Drawing Title: Tree Constraints Plan

December 2025