



RENDERING
FOR ILLUSTRATION ONLY



Proposal for a front porch extension , a double storey side extension and a garage conversion to an existing detached property

OWNER: Mr Sachin & Bhagyashri Saptarshi

PROJECT:
ADDRESS:

THAMES WATER PERMIT: _____
PLANNING REFERENCE: _____

DESIGNER: easyHomePlans
DESIGN CONSULTANT: Roger Bovell
BUILDER: _____
ENGINEERING: _____

INDEX OF DRAWINGS

PROJECT SUMMARY	1
SITE & BLOCK PLAN	2
EXISTING ELEVATIONS	3
EXISTING FLOOR PLANS	4
PROPOSED ELEVATIONS	5
PROPOSED FLOOR PLANS	6
	7
	8

SHEET NUMBER

1

Drawn By:

Date:
25/06/2024

Scale: @ A3

PROJECT SUMMARY

Plans prepared for: Mr Sachin & Bhagyashri Saptarshi

10 Tinwell Close, Lower Earley
RG6 3BJ

© 2020

easyHomePlans


SITE & BLOCK PLAN

Plans prepared for: Mr Sachin &
Bhagyashri Saptarshi

10 Tinwell Close, Lower Earley
RG6 3BJ


© 2020


easyHomePlans

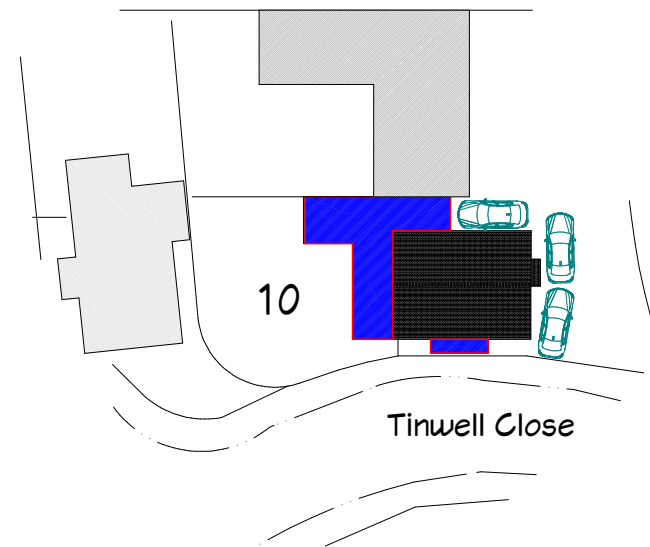

Block Plan @1:500

SCALE BAR 1:500

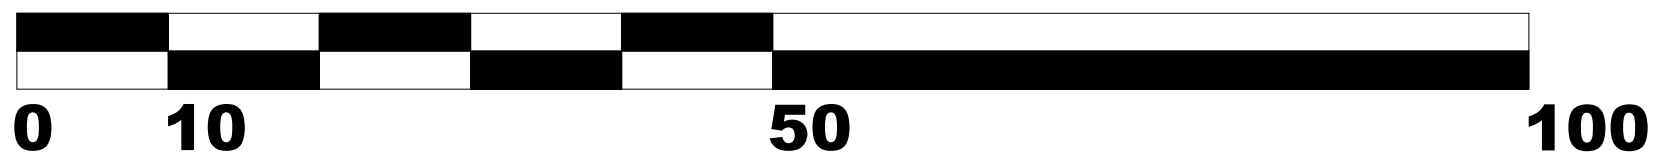

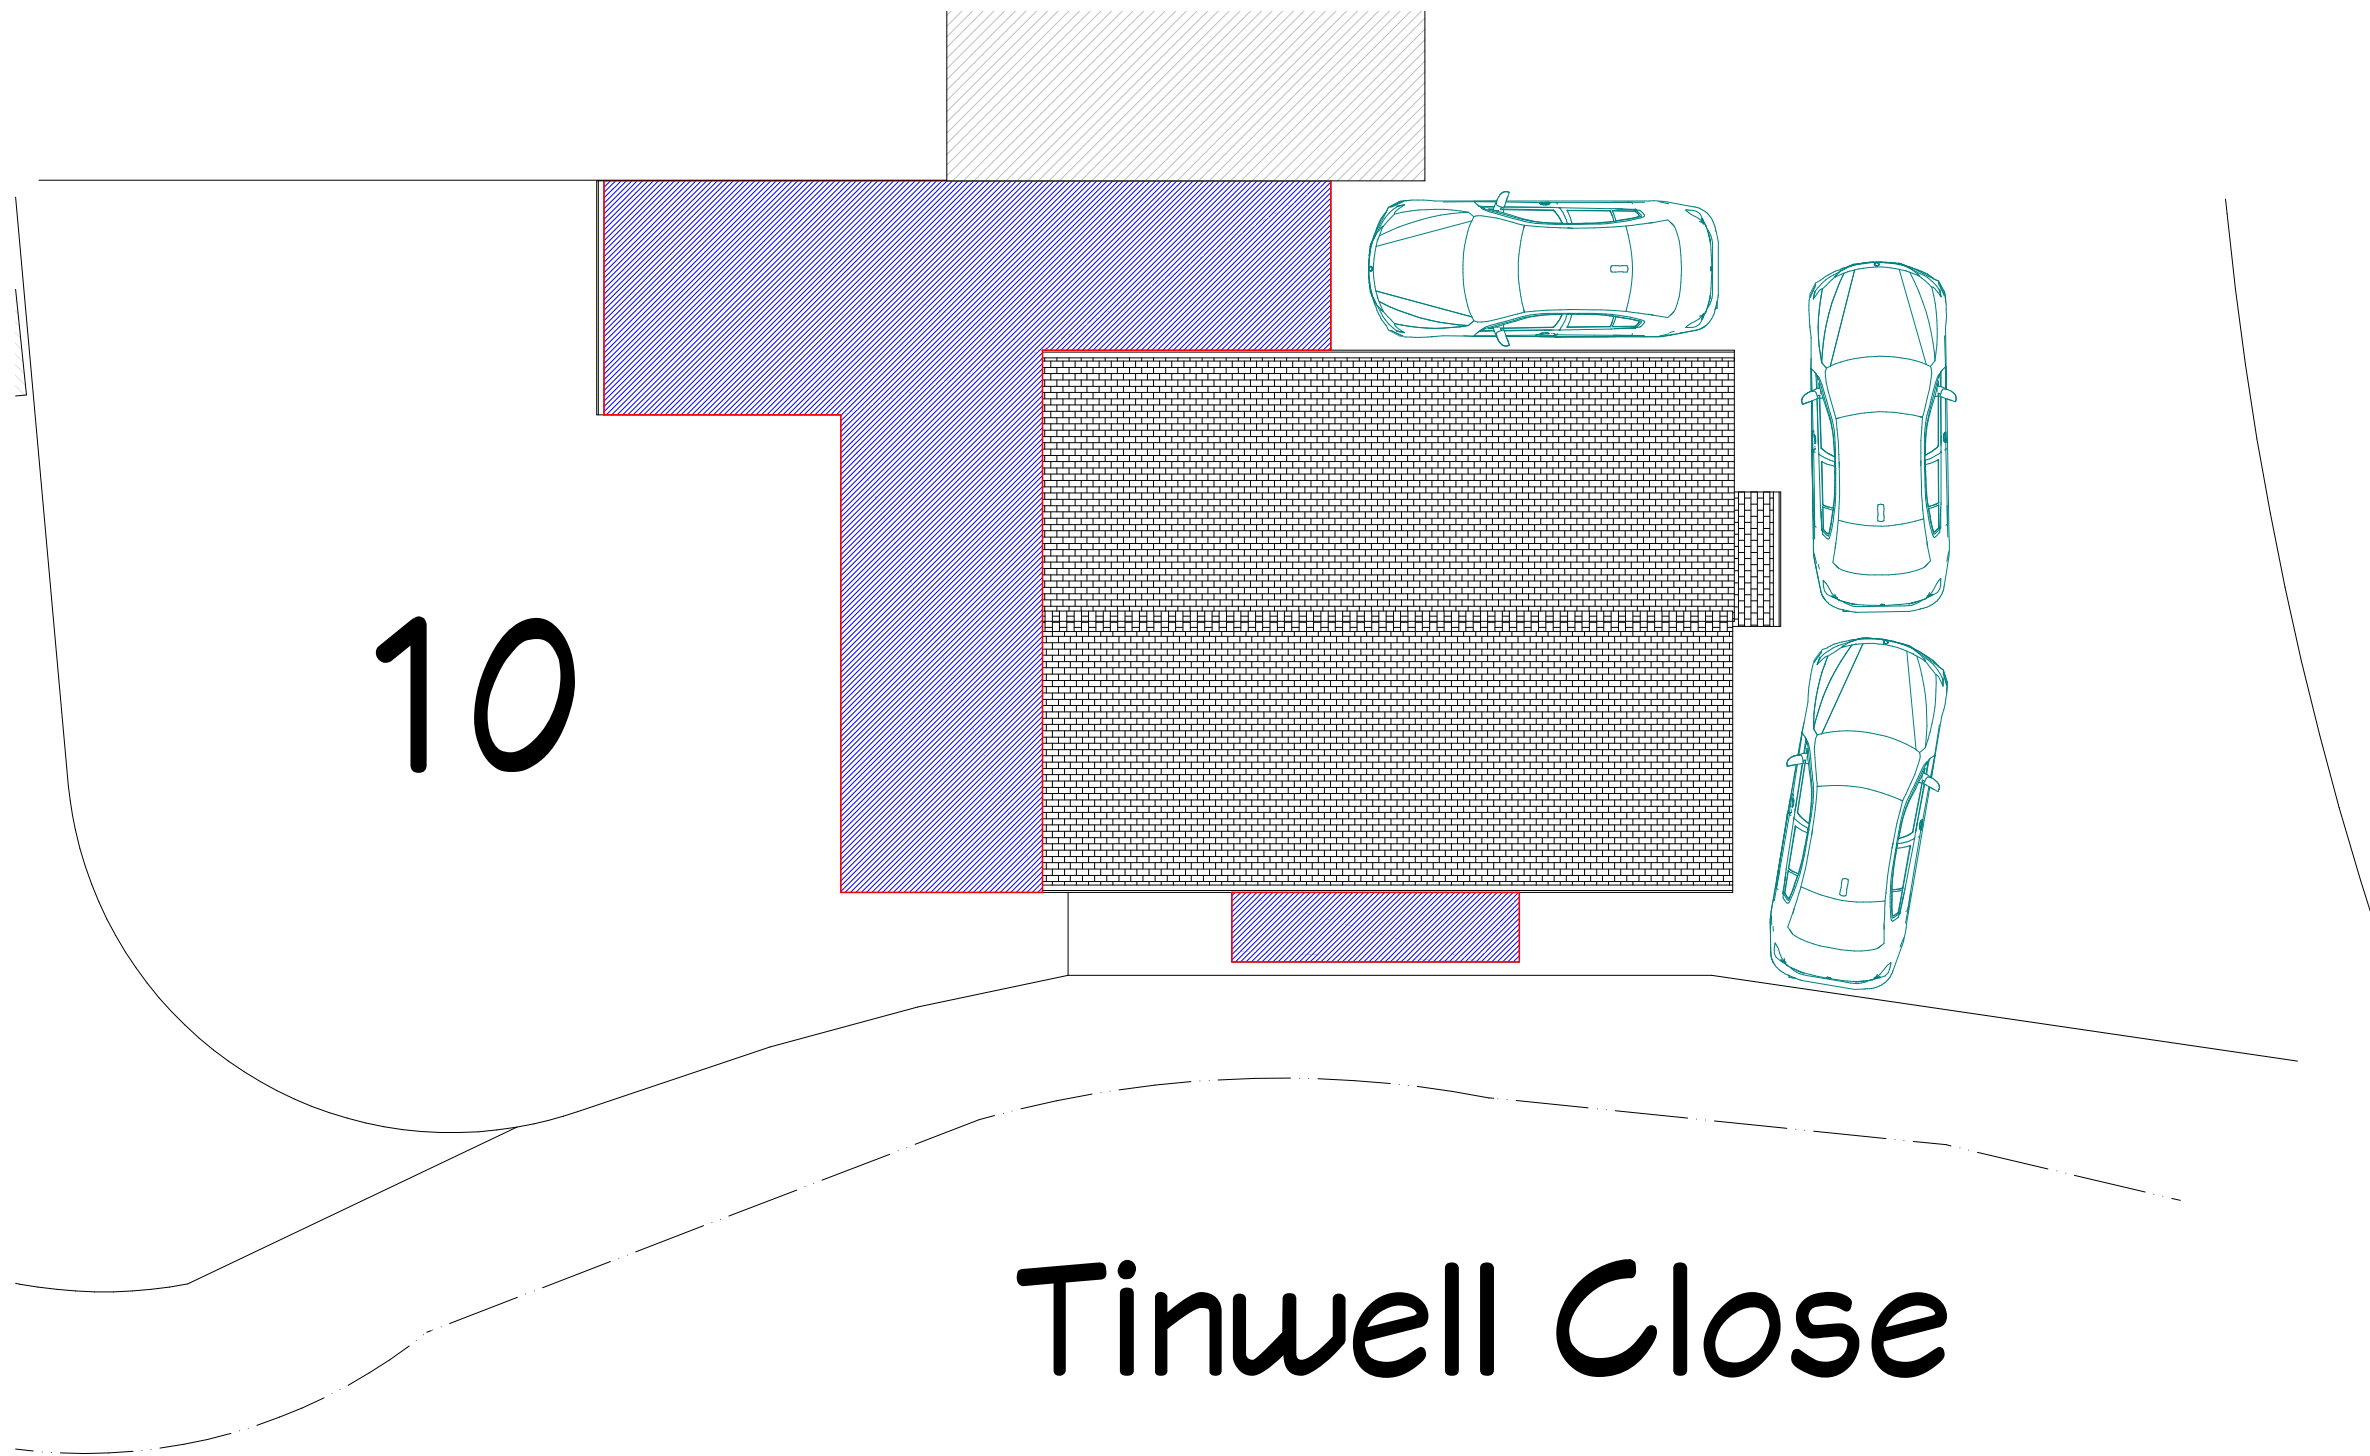

SHEET NUMBER

3

Drawn By:

Date:

25/06/2024

Scale: @ A3

PARKING ARRANGEMENTS


Plans prepared for: Mr Sachin &
Bhagyashri Saptarshi

10 Tinwell Close, Lower Earley
RG6 3BJ

© 2020

easyHomePlans


Parking Layout

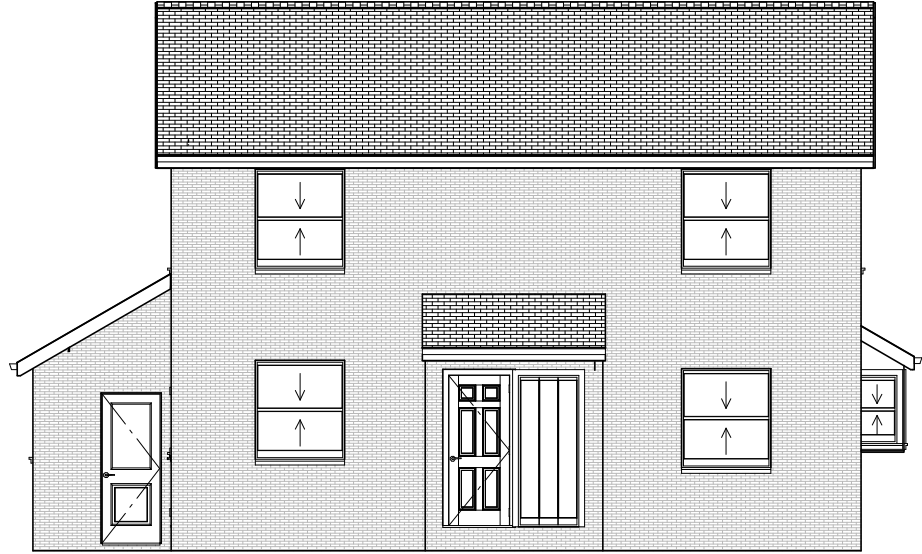

Existimng Front Elevation @1:100



Existing Left Elevation @1:100

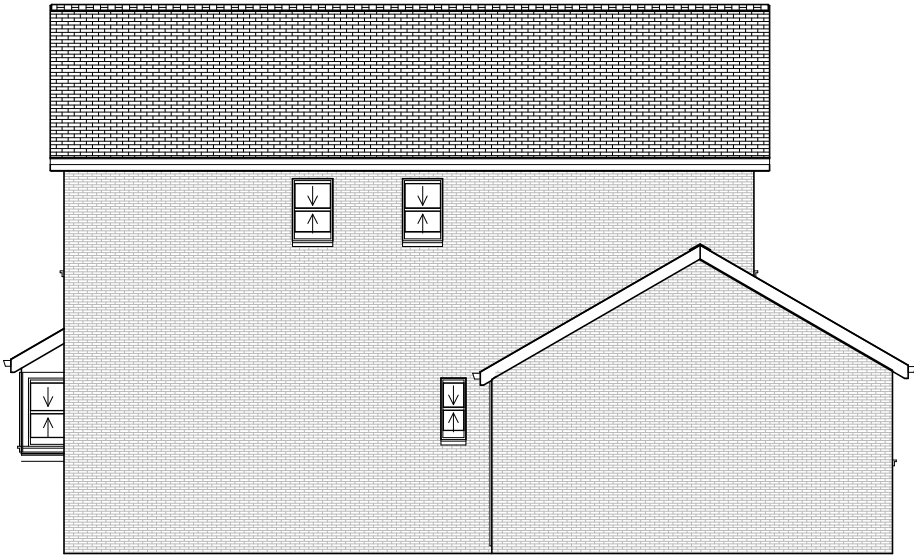

Existing Rear Elevation @1:100



Existing Right Elevation @1:100



SHEET NUMBER

4

Drawn By:

Date:

25/06/2024

Scale: @ A3

EXISTING ELEVATIONS

Plans prepared for: Mr Sachin & Bhagyashri Saptarshi

10 Tinwell Close, Lower Earley RG6 3BJ

© 2020

easyHomePlans

EXISTING FLOOR PLANS


Plans prepared for: Mr Sachin &
Bhagyashri Saptarshi

10 Tinwell Close, Lower Earley
RG6 3BJ


© 2020

easyHomePlans


Scale Bar 1:100

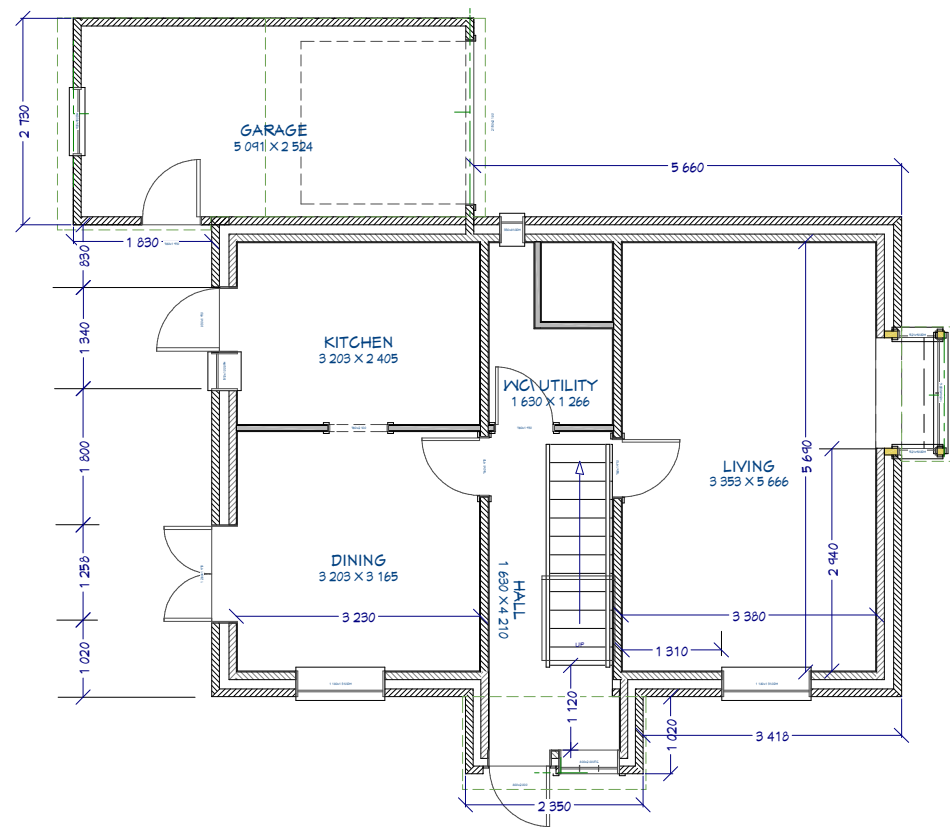

Existing Ground Floor Plan @1:100

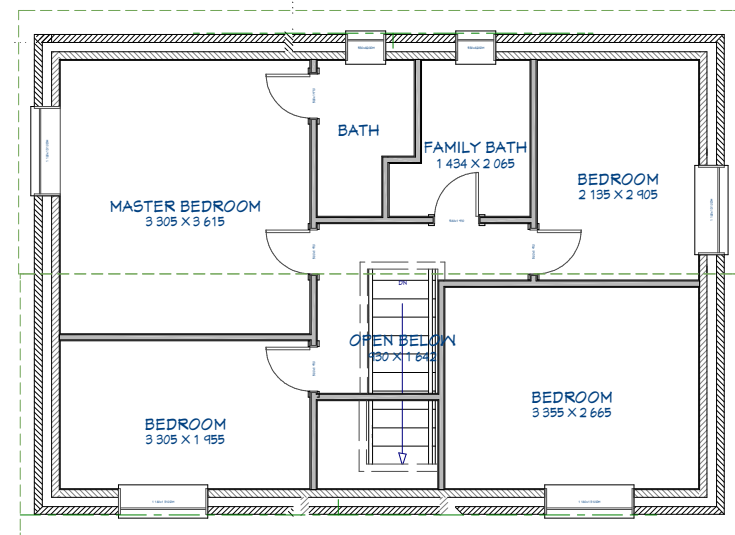


Existing First Floor Plan @1:100

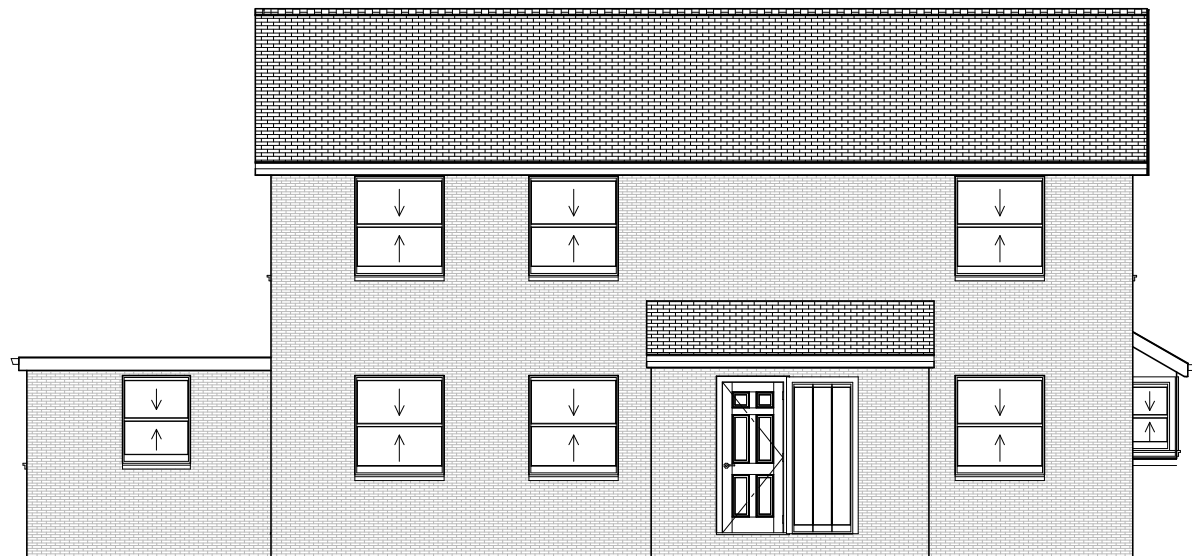

Proposed Front Elevation @1:100



Proposed Right Elevation @1:100

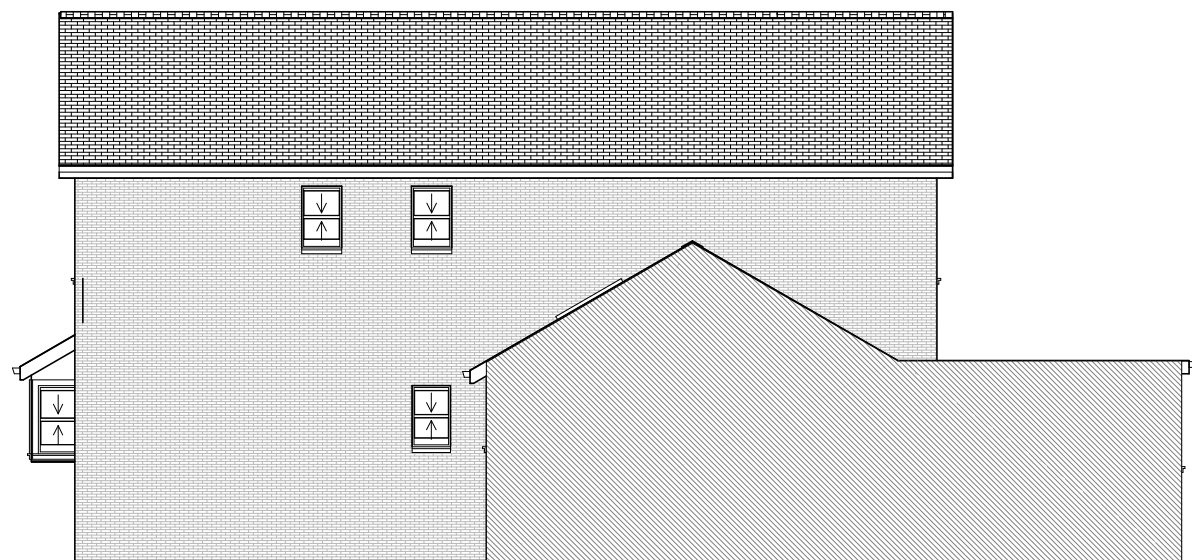

Proposed Rear Elevation @1:100



Proposed Left Elevation @1:100



SHEET NUMBER

6

Drawn By:

Date:

25/06/2024

Scale: @ A3


PROPOSED ELEVATIONS

Plans prepared for: Mr Sachin & Bhagyashri Saptarshi


10 Tinwell Close, Lower Earley RG6 3BJ

© 2020


easyHomePlans

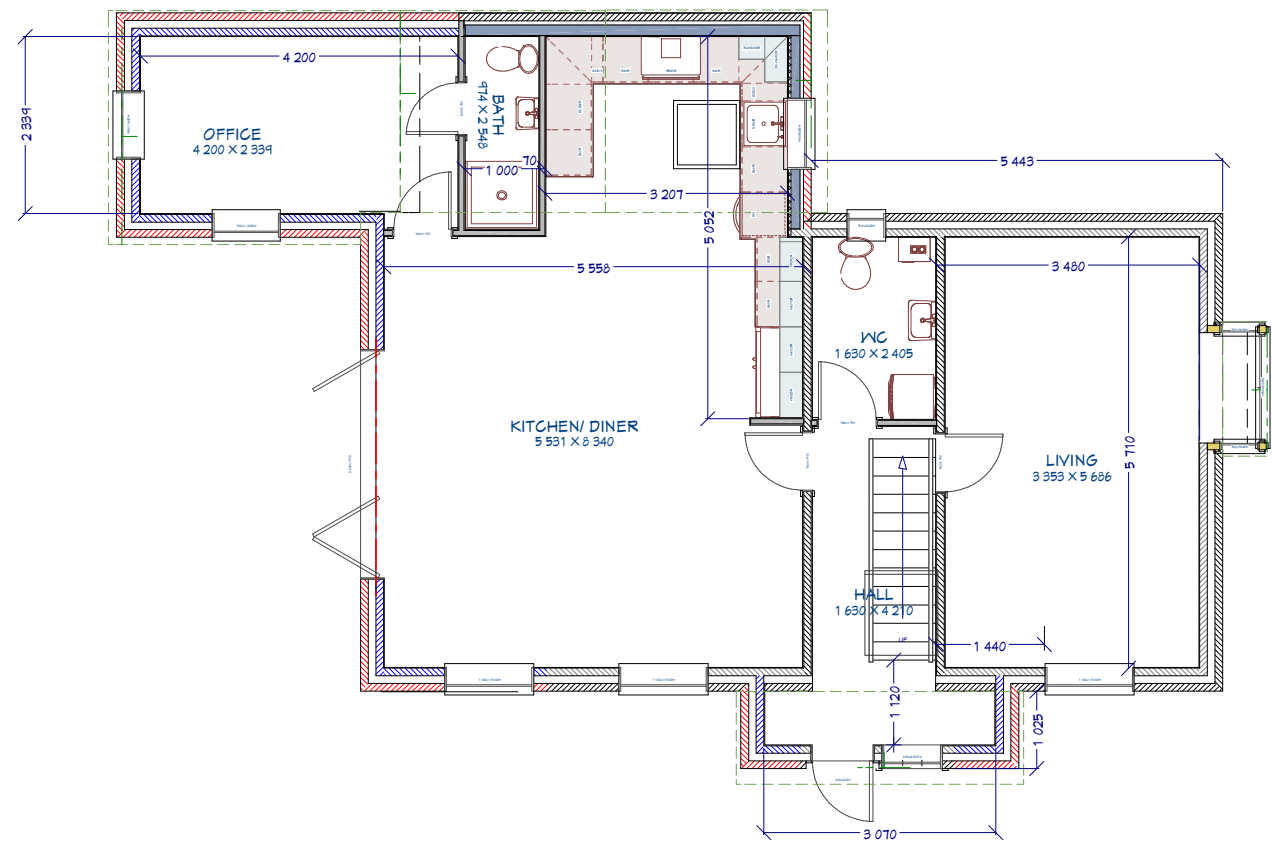

Proposed Ground Floor Plan @1:100

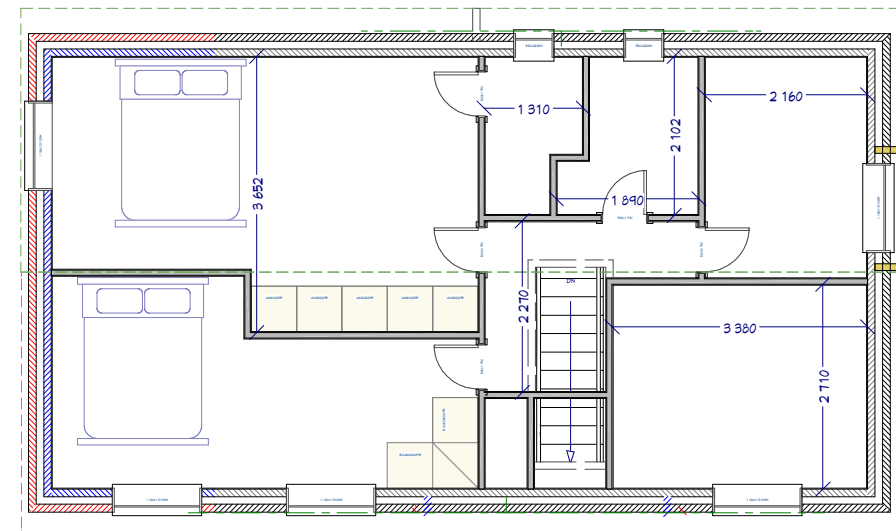

Proposed First Floor Plan @1:100 new

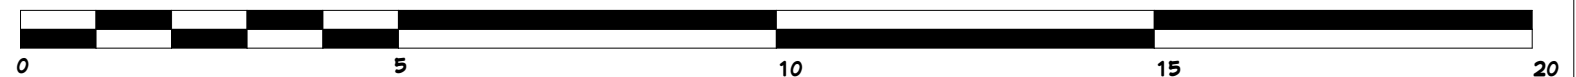

Scale Bar 1:100

SHEET NUMBER

7

Drawn By:

Date:

25/06/2024

Scale: @ A3

PROPOSED FLOOR PLANS

Plans prepared for: Mr Sachin & Bhagyashri Saptarshi

10 Tinwell Close, Lower Earley
RG6 3BJ

© 2020

easyHomePlans