
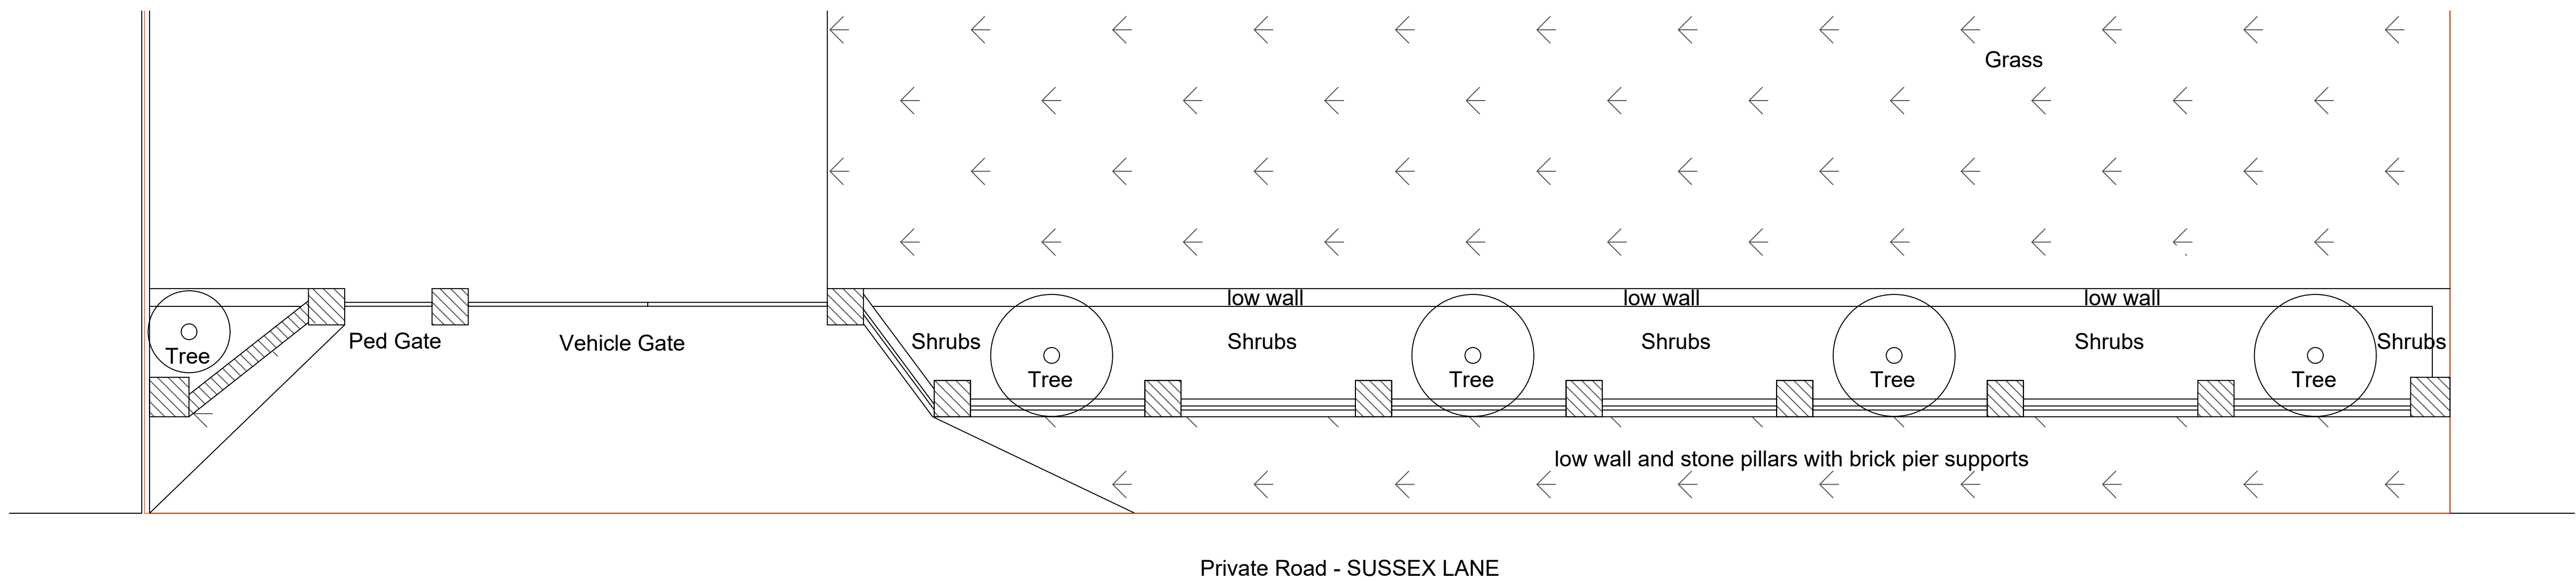


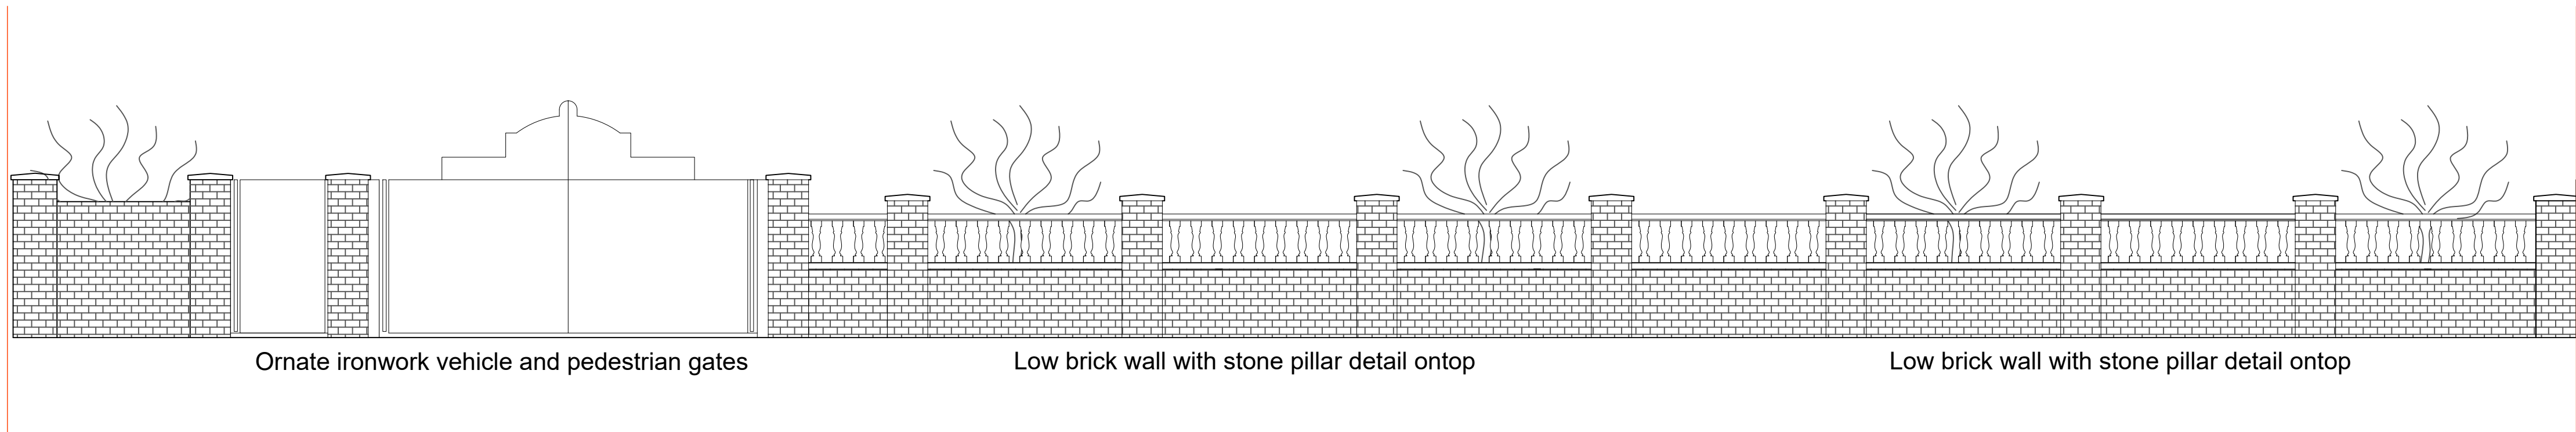

AMENDMENTS TO FRONT BOUNDARY. SCALE - 1:50

PROJECT:
Sussex Lane

DRAWING:
Front boundary amendments

 TARGET
THOUGHT


DRAWING Number & Revision:
SL / 2022 / 02/PCRA

ISSUE DATE

REVISION

Scale 1:50 at A1 (unless otherwise indicated)

0 0.5 1 1.5 2 2.5 5 m

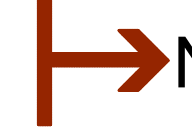 N