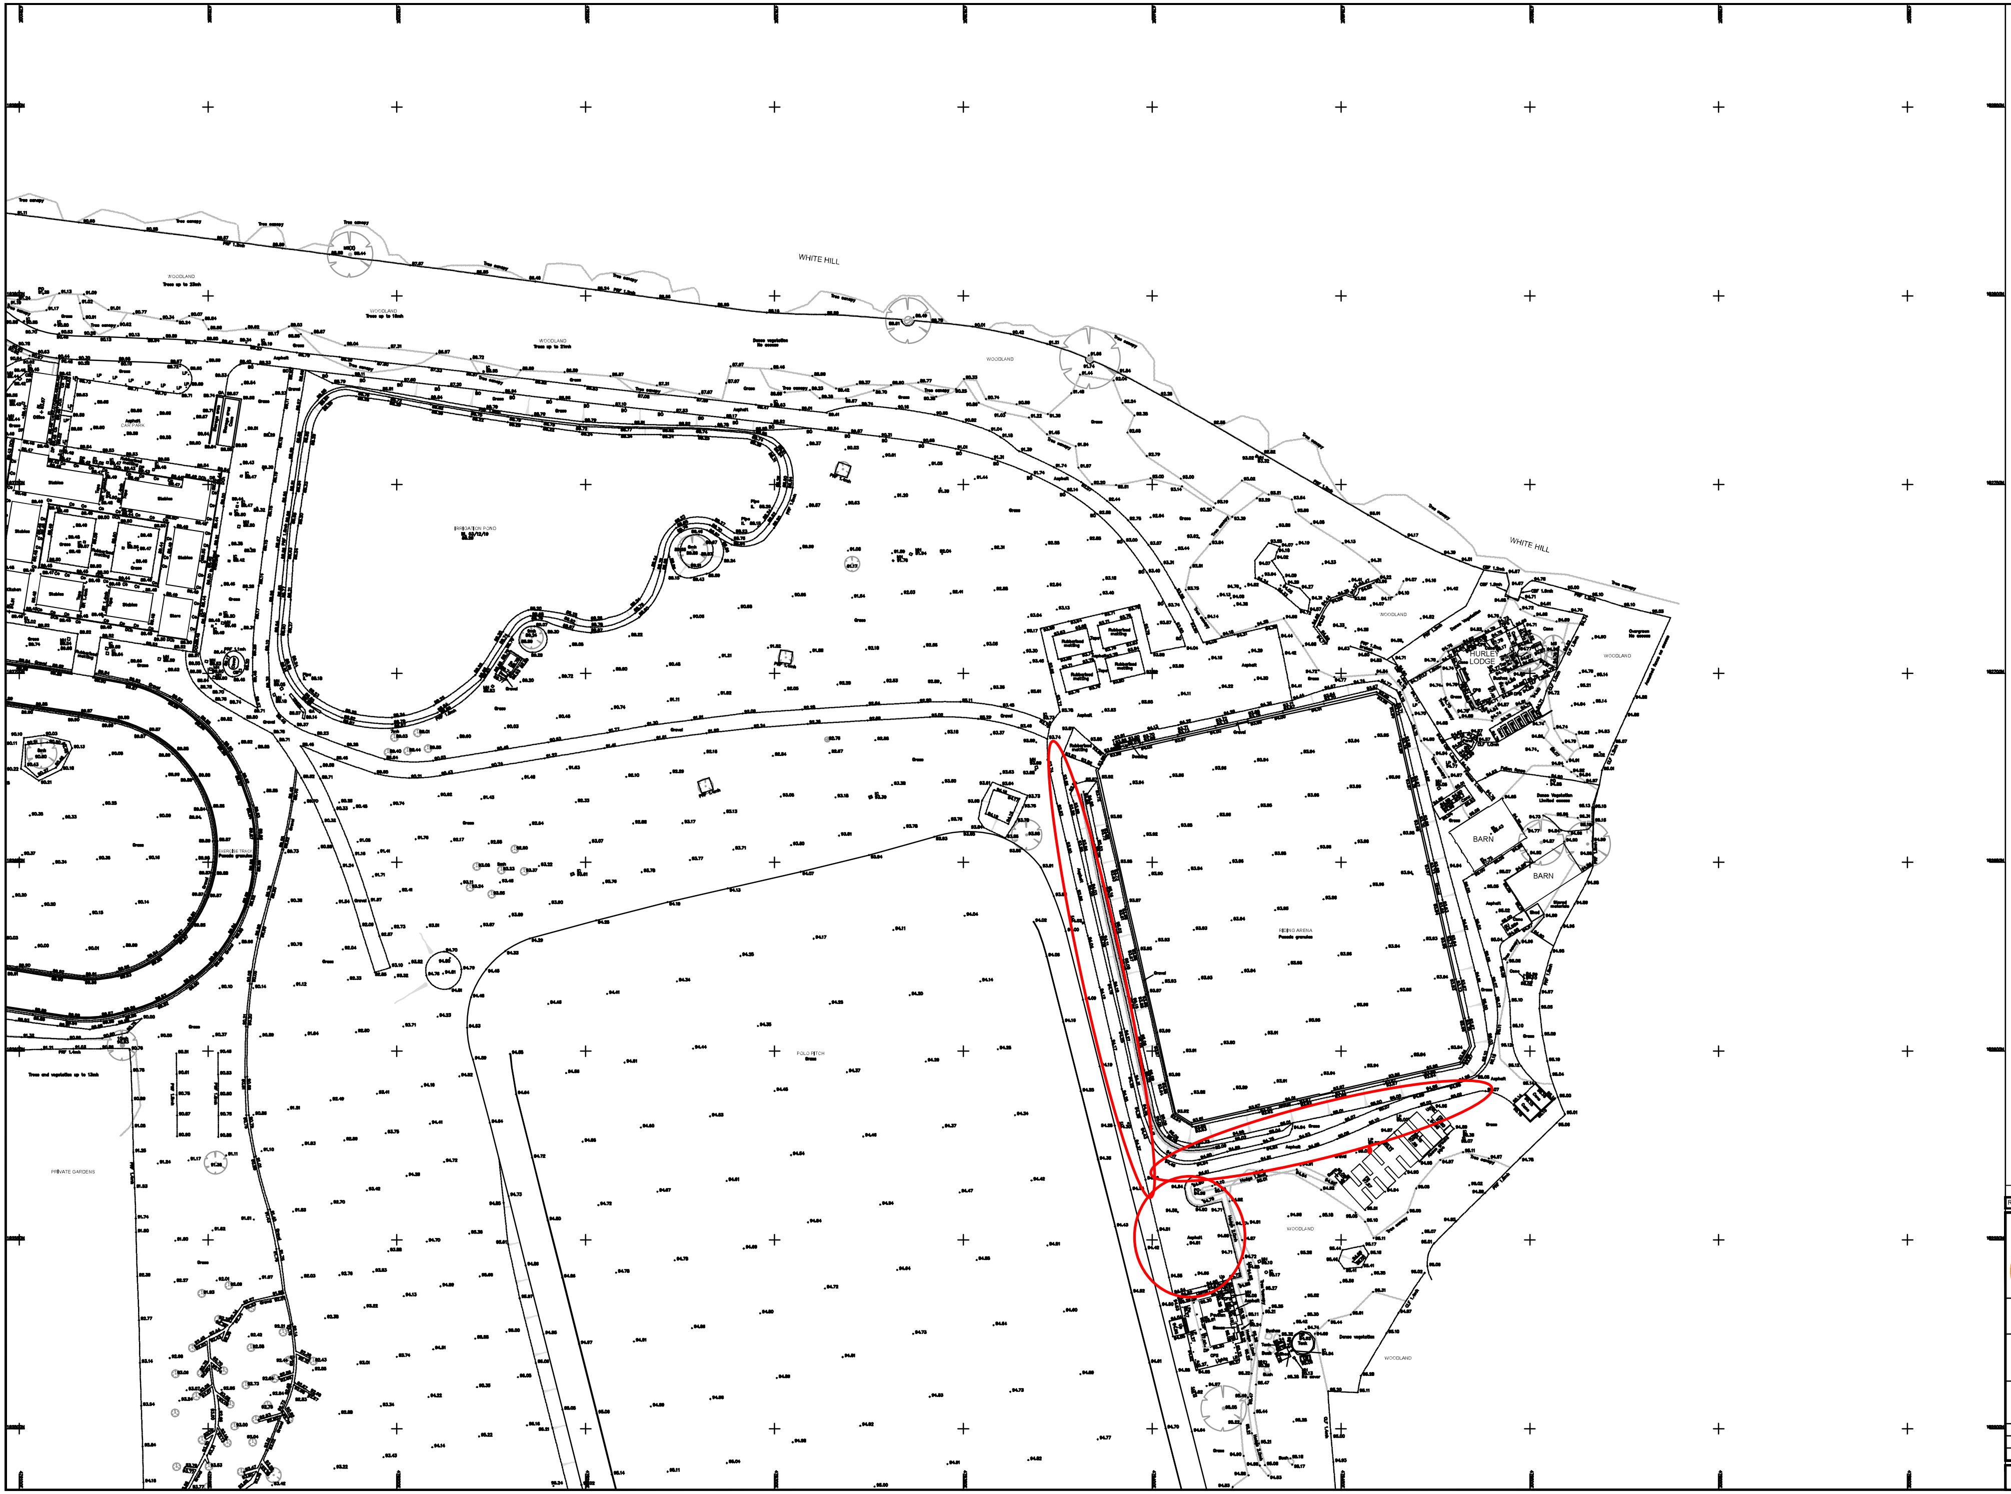

NOTES

Survey has been undertaken to an accuracy commensurate with a scale of 1:200.

Plan co-ordinates are based on modified Ordnance Survey National Grid from GNSS derived co-ordinates of VRS2 , rotated and scaled to VRS3 and with a site scale factor of 1.0000.

Levels are above ODN (Ordnance Datum Newlyn) based on GNSS observations to the National GPS Network, transformed using OSGM15.

Levels on kerb lines are channel levels unless specified.

The position and level of adjacent buildings that overlook the site have been obtained using non-contact measurements from within the site. For this reason some details may not be shown, as they are either below the line of sight or are obscured.

ABBREVIATIONS

ACU	Air Conditioning Unit
AL	Access Ladder
AR	Assumed Route
AV	Air Valve
BB	Belisha Beacon
BH	Borehole
BL	Basement Light
BO	Bollard
BP	Block Paving
BRW	Brick Retaining Wall
BS	Bus Stop
BSh	Bus Shelter
BT	British Telecom IC
BW	Brick Wall
BWF	Barbed Wire Fence
CB	Control Box
CBF	Close Board Fence
CCTV	Closed Circuit Television
CIF	Corrugated Iron Fence
CK	Containment Kerb
CL	Cover Level
CLF	Chain Link Fence
CLSF	Chain Link Security Fence
Conc	Concrete
Co	Column
CPS	Concrete Paving Slabs
CPF	Chestnut Paling Fence
CP	Concrete Plinth
CR	Cycle Rack
CRW	Concrete Retaining Wall
CS	Cobblestones
CT	Cable TV IC
CW	Concrete Wall
DC	Duct Covers
DCh	Drainage Channel
DK	Drop Kerb
DP	Down Pipe
DPC	Damp-Proof Course Level
EIC	Electricity IC
EL	Eaves Level (at Drip Edge)
EP	Electricity Pole
ER	Earthing Rod
FB	Flower Bed
FFL	Finished Floor Level
FH	Fire Hydrant
FL	Flood Light
FP	Fuel Pump
FR	Flat Roof
FWMH	Foul Water Manhole
GA	Gate
GB	Grit Box
GC	Grasscrete
GP	Gate Post
GR	Guard Rail
GU	Gully
GV	Gas Valve
HW	Head Wall
IB	Illuminated Bollard
IC	Inspection Cover
IL	Invert Level
IRF	Iron Railing Fence
IRS	Illuminated Road Sign
KD	Drainage Kerb
KO	Kerb Outlet
LB	Litter Bin
LP	Lamp Post
MH	Manhole
MK	Marker Post
MPF	Mesh Panel Fence
MS (x)	Multi-Stemmed Tree (No. of Stems)
NB	Notice Board
NP	Street Name Plate
OHW	Overhead Wire
OSBM	OS Bench Mark
P	Pillar
PB	Post Box
PC	Pedestrian Crossing
PCF	Post & Chain Fence
PF	Palisade Fence
PK	Portakabin
Pl	Planter
PL	Plinth
PM	Parking Meter
PO	Post
PRF	Post & Rail Fence
PSF	Palisade Security Fence
PWF	Post & Wire Fence
RE	Rodding Eye
RH	Road Hump
RL	Ridge Level
RS	Road Sign
RW	Retaining Wall
SEP	Service Entry Point
SL	Soffit Level
SM	Sump Level
SP	Stand Pipe
SRW	Stone Retaining Wall
SW	Stone Wall
SWMH	Surface Water Manhole
SY	Stay Wire
TCB	Telephone Call Box
TDR	Traffic Direction Restrictor
THL	Threshold Level
TK	Top of Kerb Level
TL	Traffic Light
TM	Ticket Machine
TP	Telegraph Pole
TPS	Tactile Paving Slabs
TW	Top of Wall
UTL	Unable To Lift UTL(1) Covered UTL(2) Immovable UTL(3) Damaged UTL(4) Bolted Down UTL(5) Traffic Management
VP	Vent Pipe
WB	Wheel Barrier
WL	Water Level
WM	Water Meter
WO	Washout
WV	Water Valve
VDL	Vehicle Detector Loop

SHEET LAYOUT

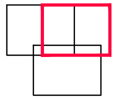

Rev.	Description	Date	Svyr	Chkd
-	-	18/12/19	MB	MW

Glanville
Cornerstone House
62 Foxhall Road, Didcot
Oxon, OX11 7AD
Tel: (01235) 515550 Fax: (01235) 817799
postbox@glanvillegroup.com www.glanvillegroup.com

Client :
RILEX INTERNATIONAL LIMITED

Project :
MALMESBURY ESTATE
DAIRY LANE, REMENHAM HILL
RG9 3BQ

Title :
SITE SURVEY
SHEET 2

Project Engineer : MB
Scale : 1:500 @ A0
Project Director : CE
Date : DEC 2019
Status :

Drawing No. 8191028/4102
Rev