

DRG. REMAINS COPYRIGHT OF THE ARCHITECT.
DIMENSIONAL DISCREPANCIES TO BE REFERRED TO THE ARCHITECT.
DO NOT SCALE.

DATE	REVISION

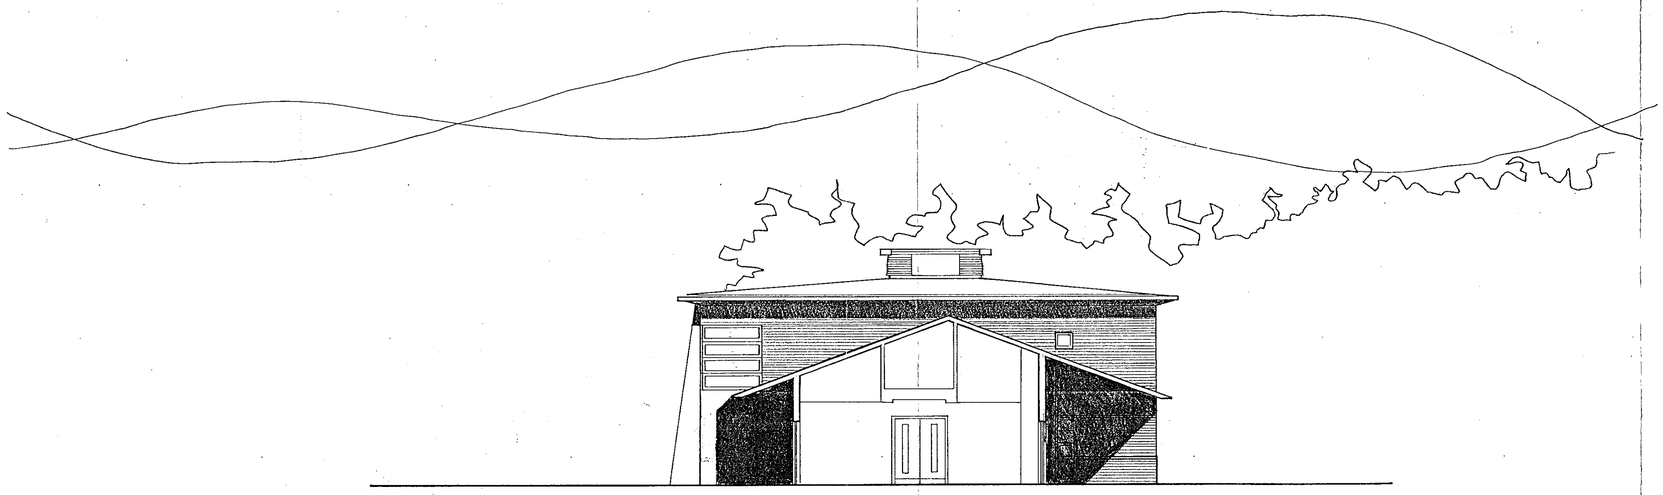


VIEW E

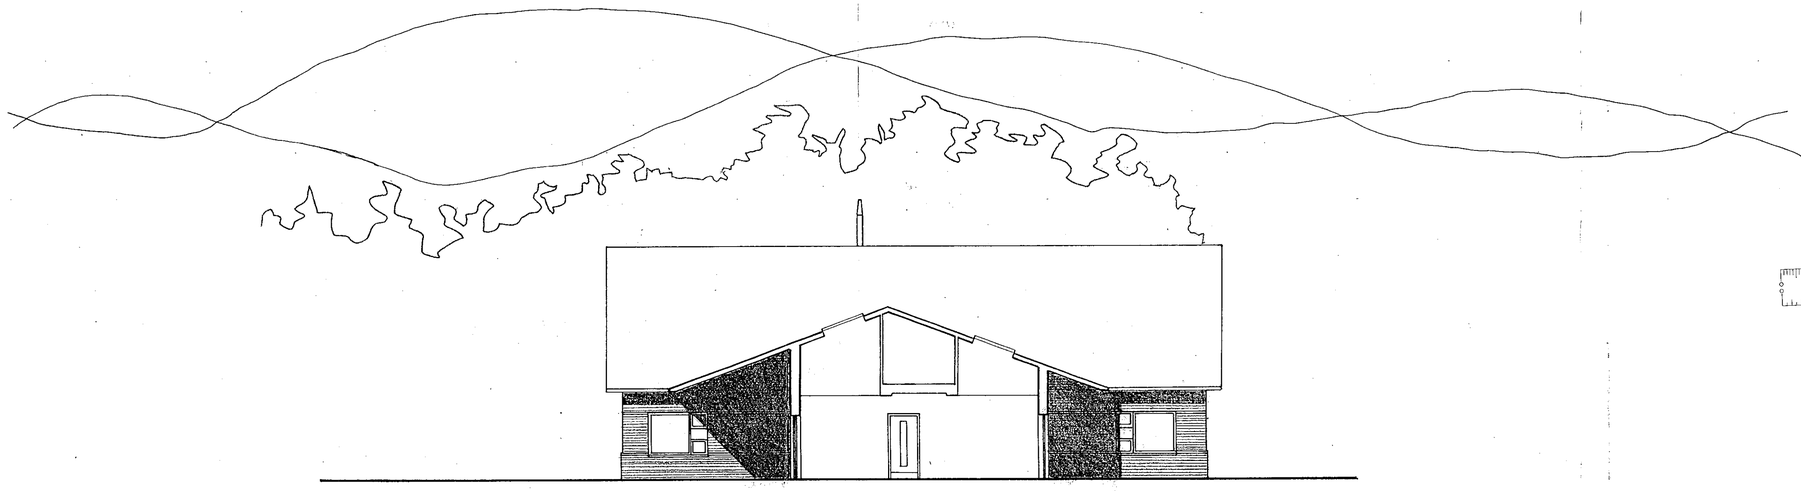

VIEW F

5469

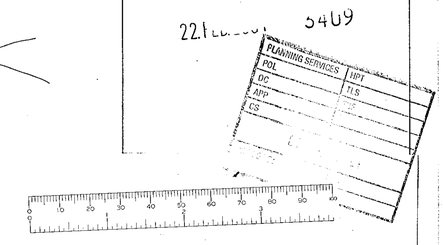

COMPTON LACEY
architecture planning landscape

7 GROVE PARK WHITE WALTHAM MAIDENHEAD BERKSHIRE SL6 3LW
TEL. 01628 825951 FAX 01628 825434

CLIENT
Wokingham District Council

JOB TITLE
Proposed Music and Drama Centre
Ryeish Green School
Reading

DRG TITLE
Proposed Elevations

DATE	SCALE	DRN. BY	CHK. BY
Feb 2001	1:100	MA	

JOB No.	DWG No.	REV.
2531	6	

RAPIDOS 1004

1800 wide path

Architects specification and connect into drain run

1200 wide path

9100

9100.

9200

FFL 9300

9200.

9660.

9225

9275

9255

9100.

9200.

9200.

Trees numbered T11/T12/T13/T14 to be removed, existing ground to be made good to receive grass seed

SA1

SA2

SA3

SA4

MH2

MH1

T11

T12

T13

T14

T19

T10

Levels shown within boxes are propsed levels to be achieved by the contractor. A continuous level of 9150 to be provided to finished grassed areas to abutt continuous mowing edge to the building, grde down to existing levels and seed in accordance with the Landscape Specification

Area of soil to be relocated in accordance with landscape layout drawings

Reduce this area to levels shown (9300 to building & path areas & 9100 to bank top) & spread on area of cleared scrub.

1:200

TREE SCHEDULE

TREE NO	GIRTH	HEIGHT	SPREAD	TYPE
T1	0.5	8.0	2.0	SILVER BIRC
T2	0.4	6.0	1.0	SILVER BIRC
T3	0.7	8.0	3.0	SILVER BIRC
T4	0.6	8.0	2.0	SILVER BIRC
T5	0.4	6.0	1.0	SILVER BIRC
T6	2×0.5	7.0	1.5	SILVER BIRC
T7	0.5	6.0	1.5	SILVER BIRC
T8	0.8	9.0	3.0	SILVER BIRC
T9	1.1	14.0	7.0	ASH
T10	8×1.0	8.0	6.0	OAK
T11	0.6	5.0	1.5	WILLOW
T12	0.8	7.0	2.5	WILLOW
T13	0.6	6.0	2.0	WILLOW
T14	0.6	5.0	1.5	WILLOW
T15	2.5	24.0	6.0	ASH
T16	1.4	14.0	5.0	ASH
T17	2.5	20.0	7.0	OAK
T18	1.4	8.0	4.0	HAWTHORN
19	1.2	8.0	5.0	APPLE

1800 wide path

Architects specification and connect into drain run

1200 wide path

9100

9100.

9200

9200.

FFL 9300

9275

9225

9660

SA1

SA2

SA3

SA4

MH1

MH2

T10

T11

T12

T13

T14

T19

Trees numbered T11/T12/T13/T14 to be removed, existing ground to be made good to receive grass seed

Levels shown within boxes are propsed levels to be achieved by the contractor. A continuous level of 9150 to be provided to finished grassed areas to abutt continuous mowing edge to the building, grde down to existing levels and seed in accordance with the Landscape Specification

Area of soil to be relocated in accordance with landscape layout drawings

RAMP

PAVED

GRASS

CRICKET PITCHES

BUSHES AND SMALL TREES

POORLY DEFINED BOUNDARY

CL LEN

20.5m


13.4m

Reduce this area to levels shown (9300 to building & path areas & 9100 to bank top) & spread on area of clewed scrub.

1:200

TREE SCHEDULE

TREE NO	GIRTH	HEIGHT	SPREAD	TYPE
T1	0.5	8.0	2.0	SILVER BI
T2	0.4	6.0	1.0	SILVER BI
T3	0.7	8.0	3.0	SILVER BI
T4	0.6	8.0	2.0	SILVER BI
T5	0.4	6.0	1.0	SILVER BI
T6	2×0.5	7.0	1.5	SILVER BI
T7	0.5	6.0	1.5	SILVER BI
T8	0.8	9.0	3.0	SILVER BI
T9	1.1	14.0	7.0	ASH
T10	8×1.0	8.0	6.0	OAK
T11	0.6	5.0	1.5	WILLOW
T12	0.8	7.0	2.5	WILLOW
T13	0.6	6.0	2.0	WILLOW
T14	0.6	5.0	1.5	WILLOW
T15	2.3	24.0	6.0	ASH
T16	1.4	14.0	5.0	ASH
T17	2.5	20.0	7.0	OAK
T18	1.4	8.0	4.0	HAWTHORN
T19	1.2	8.0	5.0	APPLE

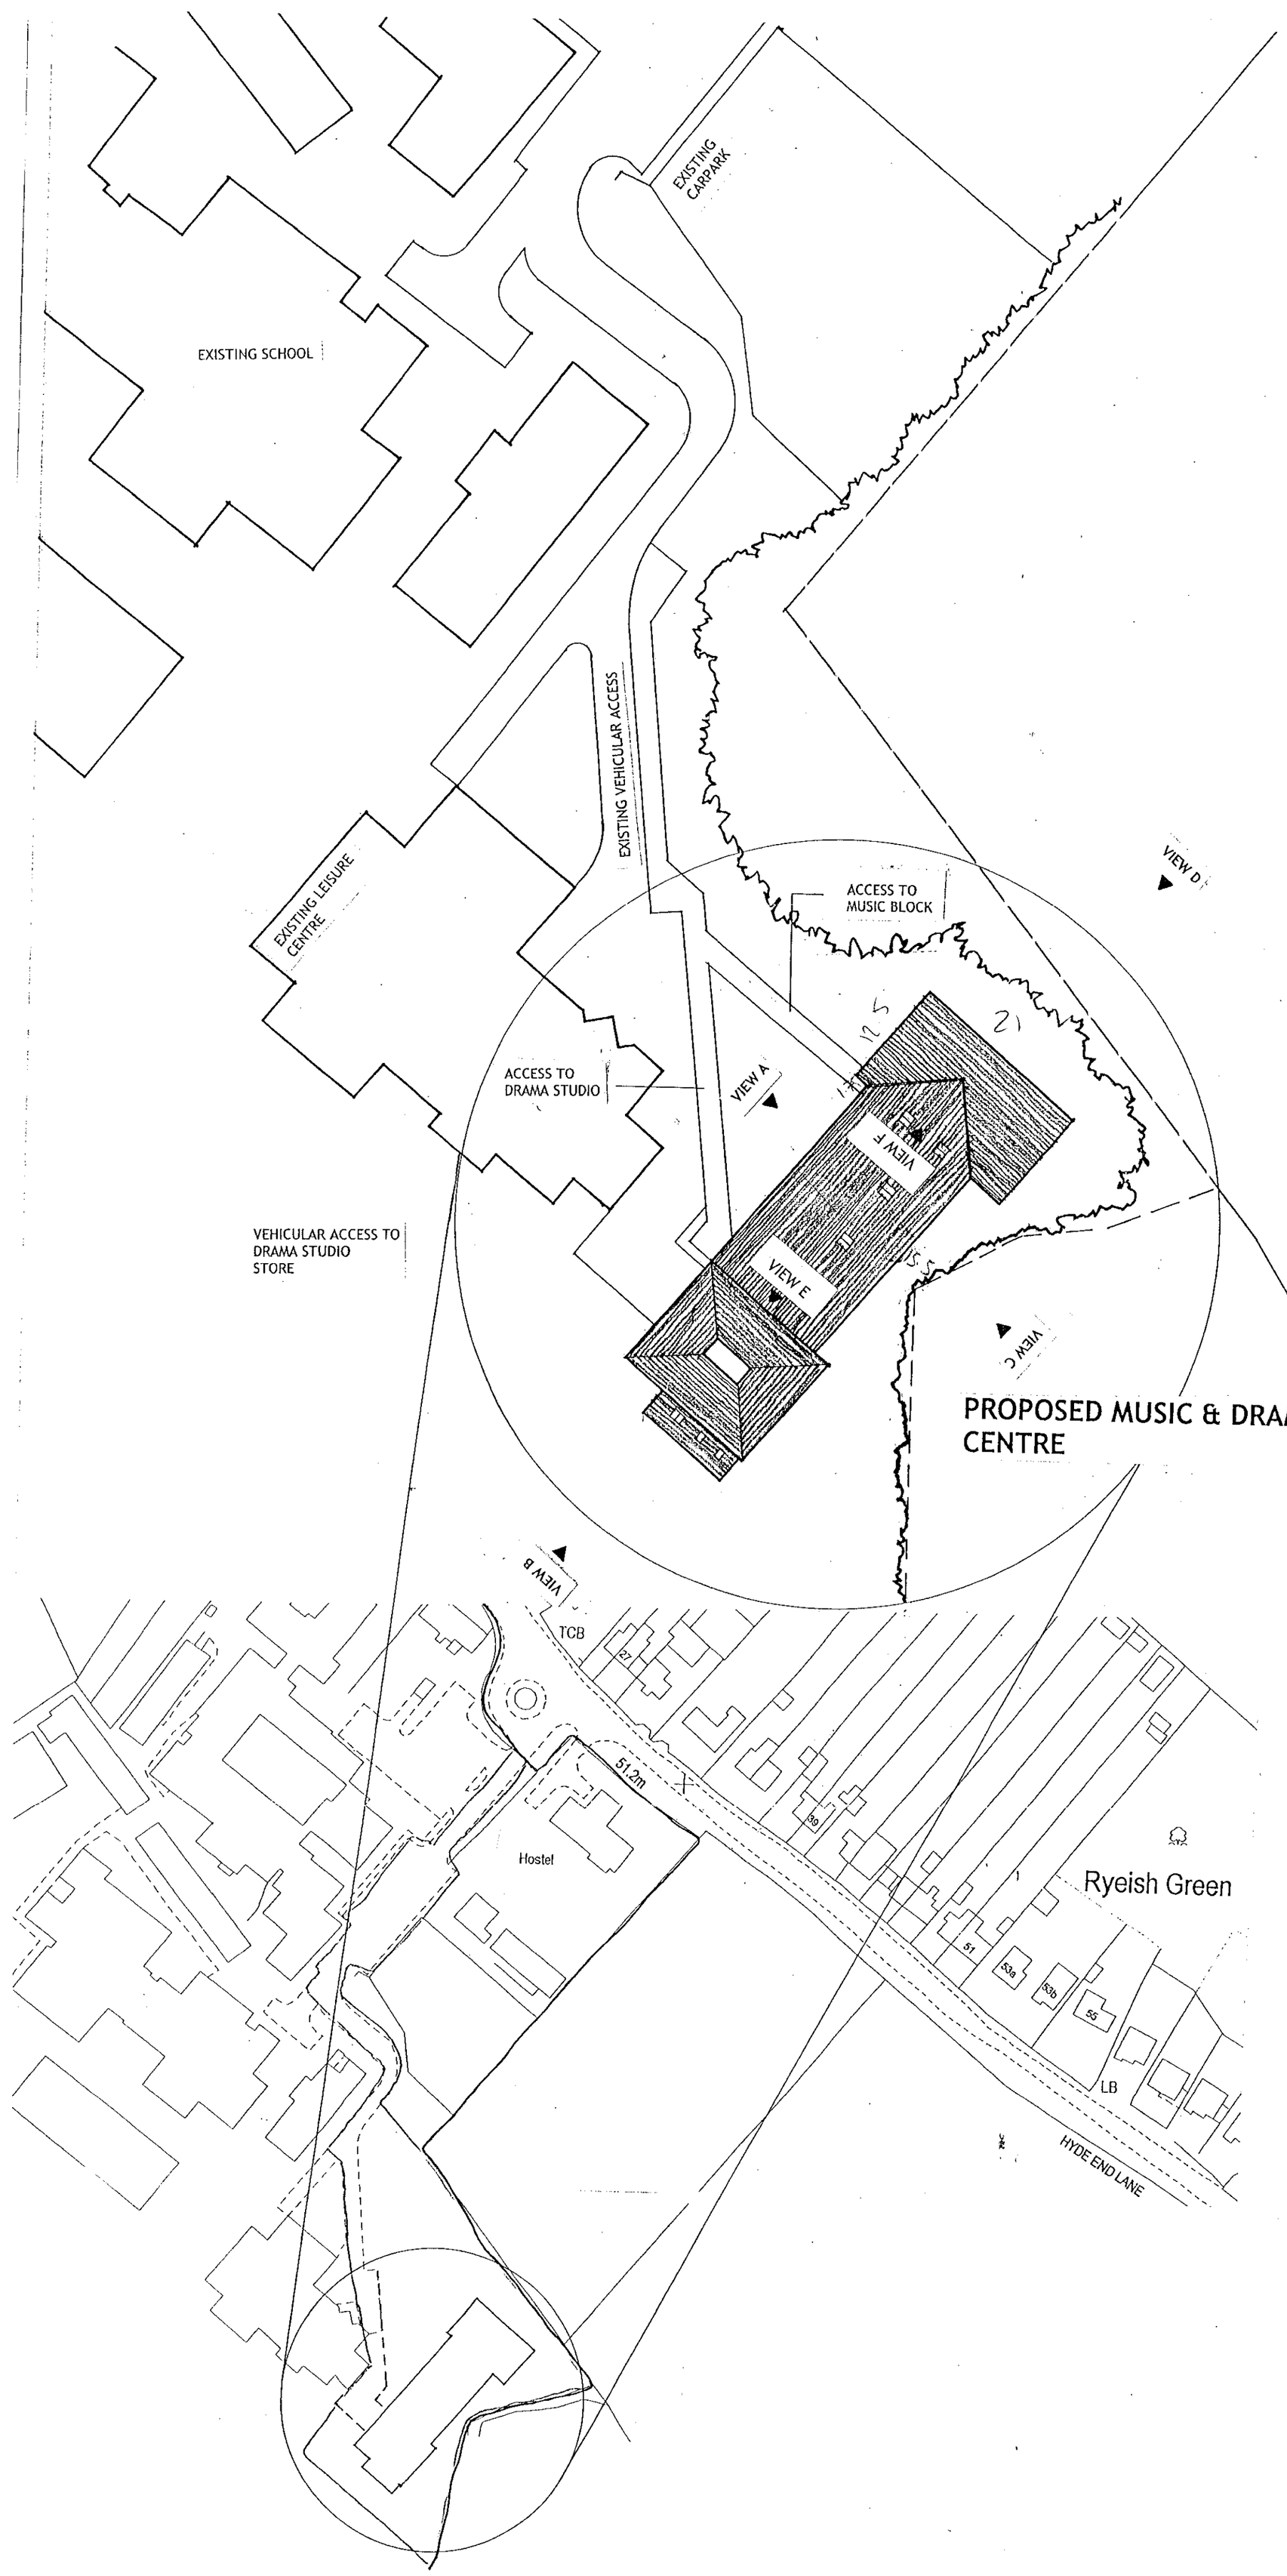


DRG. REMAINS COPYRIGHT OF THE ARCHITECT.
DIMENSIONAL DISCREPANCIES TO BE REFERRED TO THE ARCHITECT.
DO NOT SCALE.

DATE REVISION

SITE PLAN

LOCATION PLAN

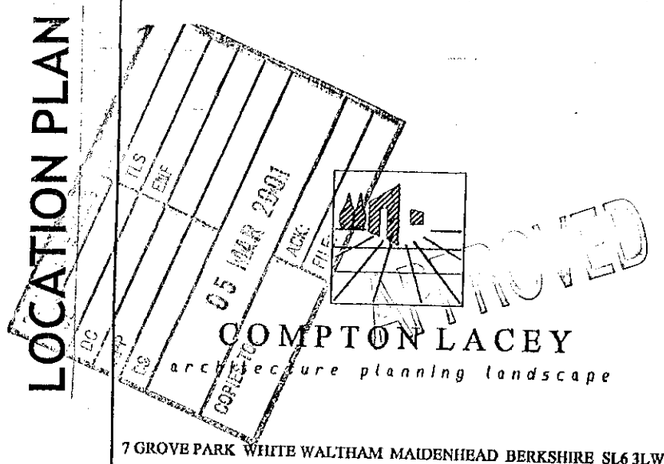

22.FEB.2001* 3409

COMPTON LACEY
architecture planning landscape
7 GROVE PARK WHITE WALTHAM MAIDENHEAD BERKSHIRE SL6 3LW
TEL. 01628 825951 FAX 01628 825434

CLIENT
Wokingham District Council

JOB TITLE
Proposed Music & Drama Centre
Ryeish Green School
Reading

DRG TITLE
Site & Location Plans

DATE	SCALE	DRN. BY	CHK. BY
Jan 2001	1:500/1250	JD	

JOB No.	DWG No.	REV.
2531	5	—

SURFACE WATER SOAKAWAYS

NUMBER	COVER LEVEL	INVERT
SA1	9350	8700
SA2	9450	8525
SA3	9000	8525
SA4	8950	8400
SA5	8950	8400

FOUL WATER MANHOLES

NUMBER	COVER LEVEL	INVERT
MH1	9150	8800
MH2	9150	8700
MH3	9840	9225

PIPE LEGEND

——— existing drai
·—·—·—·— 100 diamete
—·—·—·— 63mm OD/5

assumed level taken from external works plan as forwarded by WDC
CL 9365
IL 8651

existing drain run as indicated on external works plan as forwarded by WDC

MH3

3000 radius paved area as Q215 with perimeter margin as Q400

Hatched area relates to paving as section Q215 of Architects Specification with edging as Q112

Adapt edge of existing kerbing to provide dropped kerb detail

1800 wide path

9660.

18m.

4m

4m.

Clear Scrub to Hatched Area Leaving 4m wide planted strip on fence line.

Chip & spread on 4m wide strip.

WASTE BIN COMPOUND

GRASS

BLOCK PAVED

PAVED

RAMP

SCRUB

BUSHES AND SMALL TREES


OVERHEAD LINE

T18 T17 T16 T15


0 10 20 30 40 50 60 70 80 90 100

DRG. REMAINS COPYRIGHT OF THE ARCHITECT.
DIMENSIONAL DISCREPANCIES TO BE REFERRED TO THE ARCHITECT.
DO NOT SCALE.

DATE	REVISION

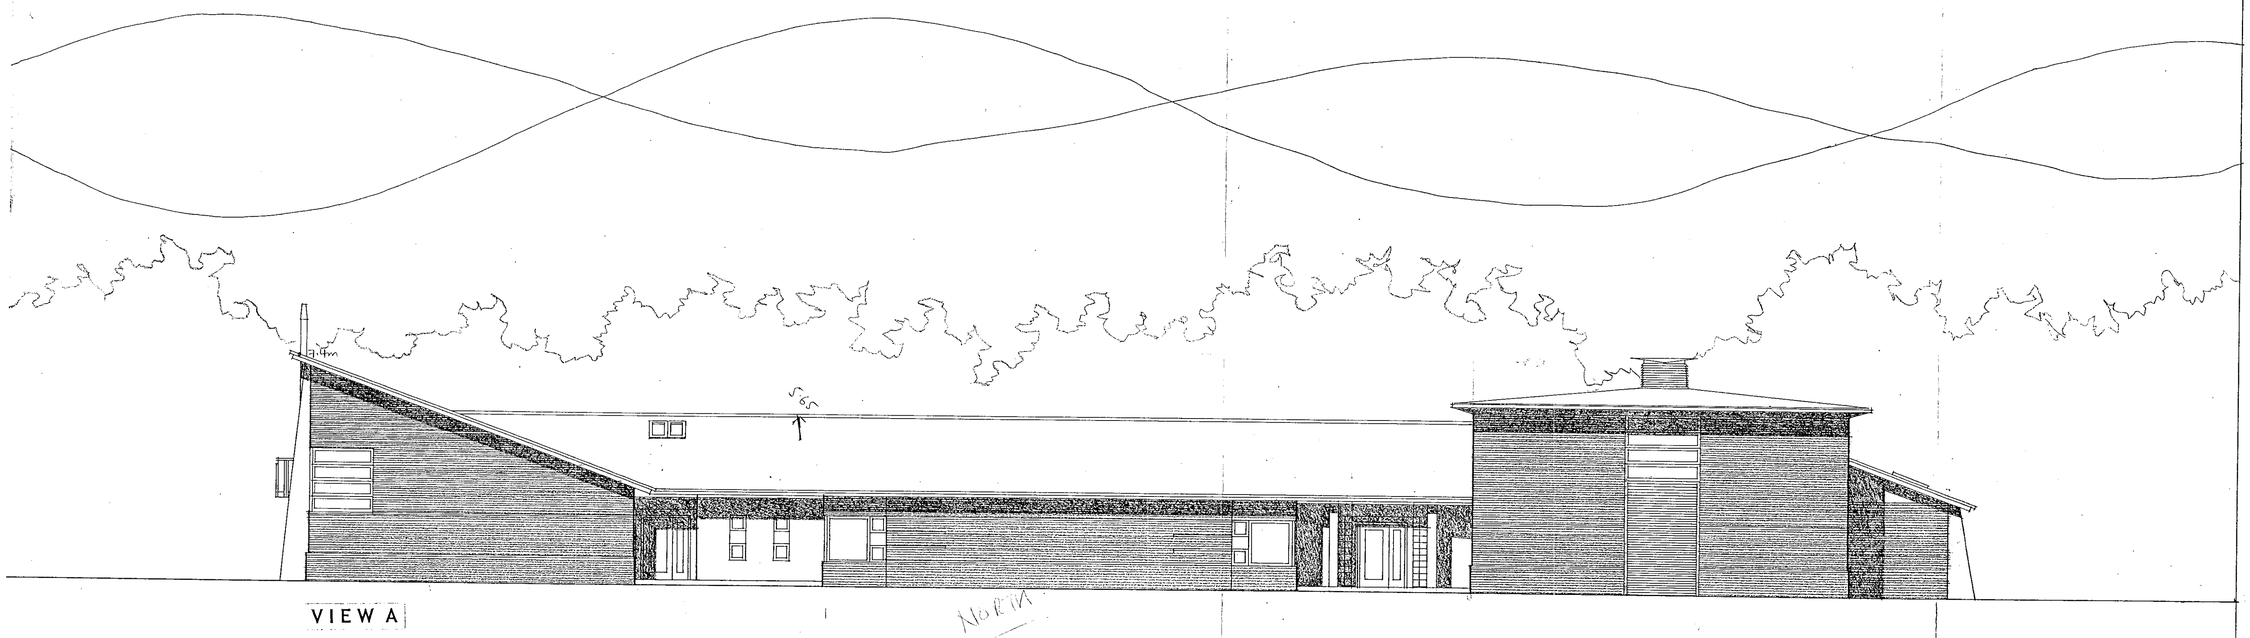

VIEW A

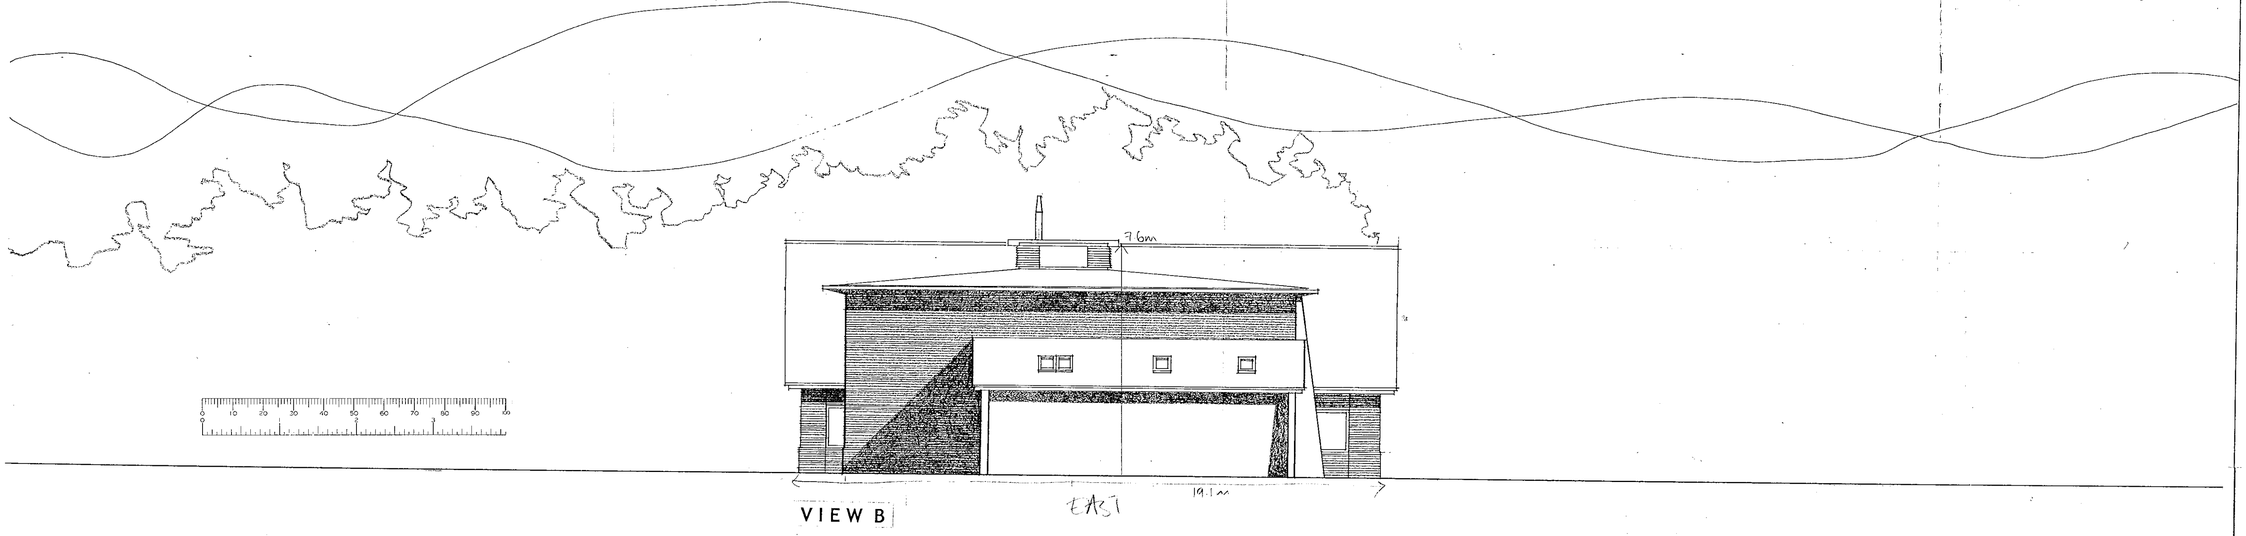

VIEW B

MATERIALS	
Walls	Facing brick with contrasting brick string courses Colour to be confirmed Areas to receive rendered finish (shown without hatching) Colour to be confirmed
Roof	Synthetic slate generally Roof to Drama Block to be Aluminium standing seam Natural Finish
Windows/ Doors	Colour Coated Aluminium frames Colour to be confirmed

PLANNING SERVICES 1001
PDL
DC
AMD
TC
03 SEP 2001
3409

COMPTON LACEY
architecture planning landscape
7 GROVE PARK WHITE WALTHAM MAIDENHEAD BERKSHIRE SL6 3LW
TEL. 01628 825951 FAX 01628 825434

CLIENT
Wokingham District Council


JOB TITLE
Proposed Music & Drama Centre
Ryeish green School
Reading

DRG TITLE
Proposed Elevations
9/10/01

DATE	SCALE	DRN. BY	CHK. BY
Dec 2000	1:100	JD	


JOB No.	DWG No.	REV.
2531	4	–

RAPIDOS 1004

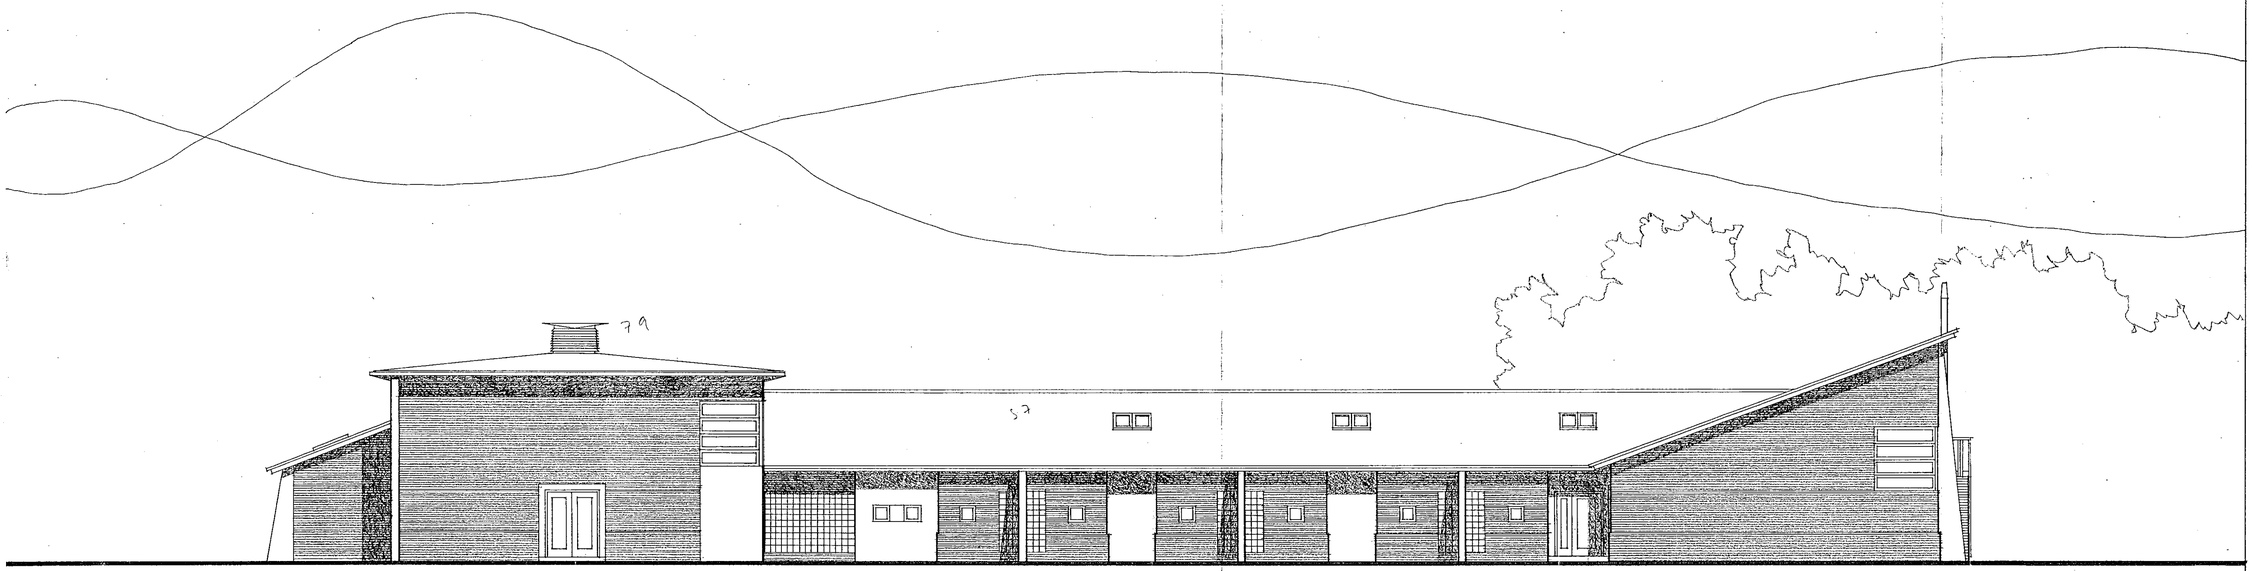

VIEW C

SOUTH

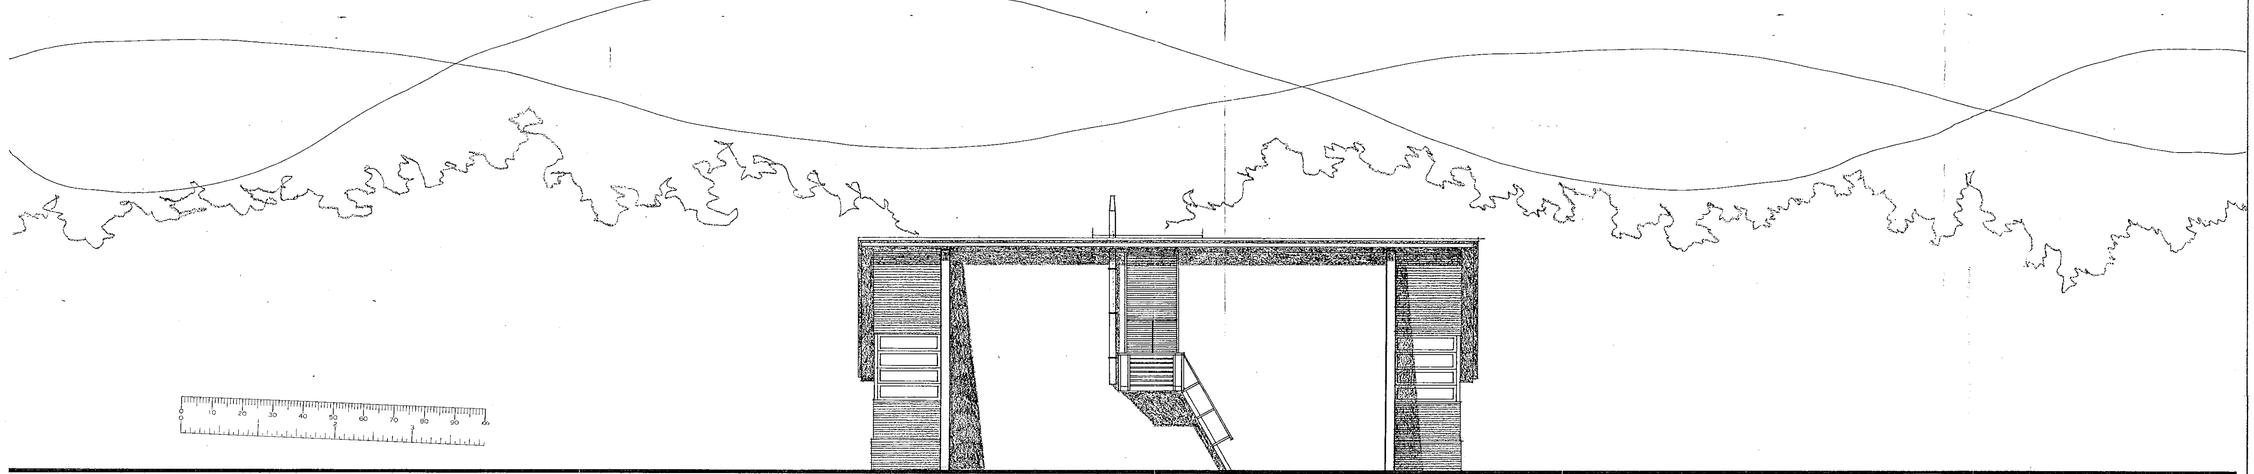

VIEW D

WEST

MATERIALS	
Walls	Facing brick with contrasting brick string courses Colour to be confirmed Areas to receive rendered finish (shown without hatching) Colour to be confirmed
Roof	Synthetic slate generally Roof to Drama Block to be Aluminium standing seam Natural Finish
Windows/ Doors	Colour Coated Aluminium frames Colour to be confirmed

RAPIDOS 1004

DRG. REMAINS COPYRIGHT OF THE ARCHITECT.
DIMENSIONAL DISCREPANCIES TO BE REFERRED TO THE ARCHITECT.
DO NOT SCALE.

DATE REVISION

PLANNING SER
05 MAR 2001
SERVICE NO.
3409

COMPTON LACEY
architecture planning landscape
7 GROVE PARK WHITE WALTHAM MAIDENHEAD BERKSHIRE SL6 3LW
TEL. 01628 825951 FAX 01628 825434

CLIENT
Wokingham District Council


JOB TITLE
Proposed Music & Drama Centre
Ryeish green School
Reading


DRG TITLE
Proposed Elevations

DATE	SCALE	DRN. BY	CHK. BY
Dec 2000	1:100	JD	

JOB No.	DWG No.	REV.
2531	3	–

9/10/01

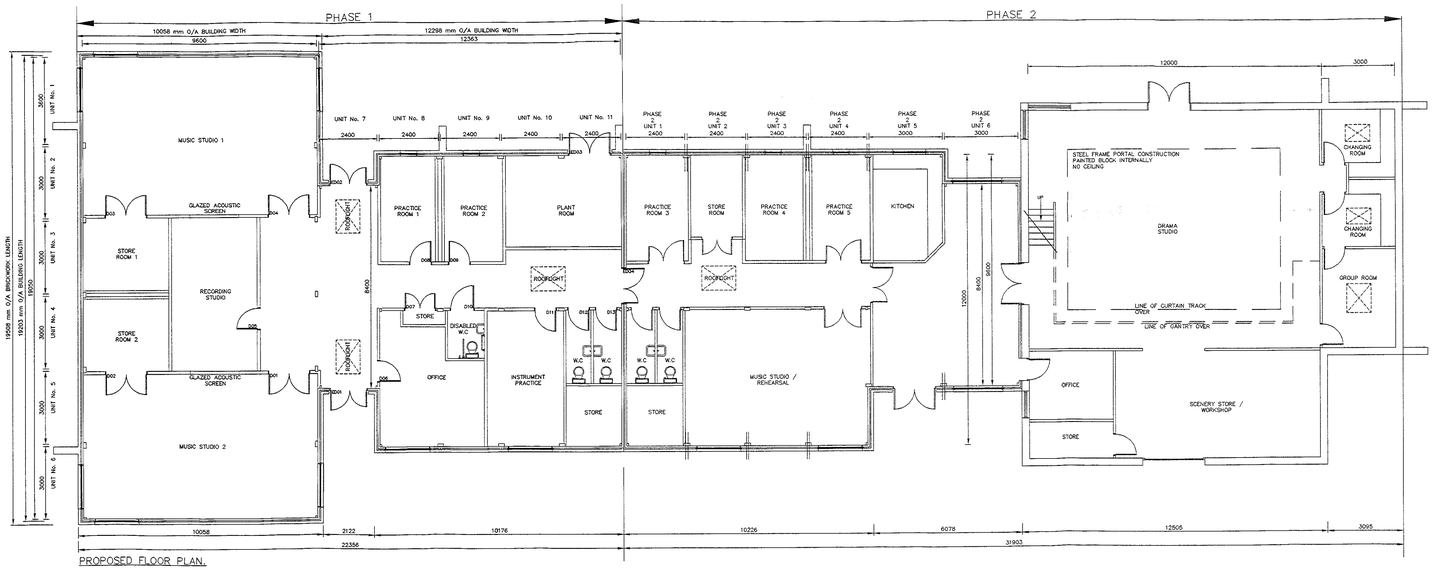

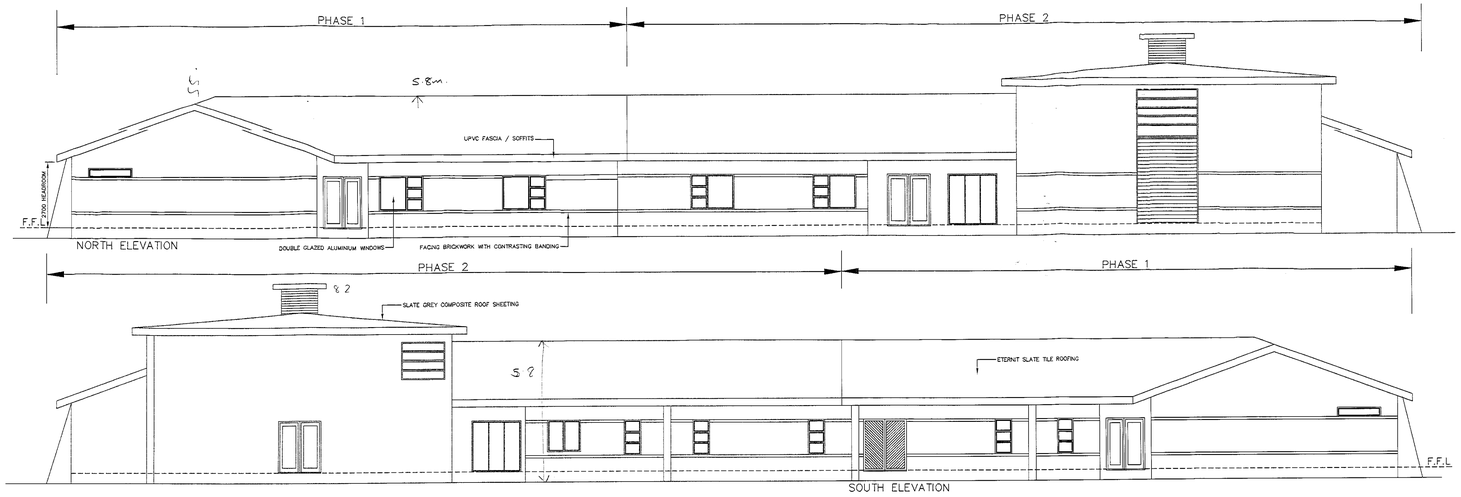

PRELIMINARY DRAWING
NOT TO BE USED FOR CONSTRUCTION UNTIL "APPROVED FOR CONSTRUCTION" STAMP IS APPLIED

1.00 General
Design Floor Loading 3kN/m?
Ceiling height – 2670 (Suspended)
---- denotes Firestop at full width of building
1.01 Rainwater Goods
RWP denotes rainwater downpipe
1.02 External Windows and Doors
Windows powder coated aluminium, thermally broken with trickle vents – refer to window schedule for details
Doors powder coated commercial doors – refer to door schedule for details
1.03 Roof
Eternit slate tile roofing on timber trusses at 600mm centres complete with all necessary bracing.
2.00 Key
VP denotes 900h x 250w vision panels with safety glass
3.00 Colours
Main Body Colour – Facing brickwork – Type To be agreed
Windows and Surrounds – White powder coated aluminium with White aluminium Cills
External Doors – White Powder coated aluminium to match windows
RWG – 'Hunter' Upvc Square sections – White
Fascias and Soffits – White Upvc

WOKINGHAM DISTRICT COUNCIL

PROPOSED MUSIC & DRAMA CENTRE, REYISH GREEN SCHOOL, READING

FLOORPLAN AND ELEVATIONS PHASE 1 AND 2

A. J. BOWEN R. CROCKER CAD 3

1 : 100 02.01.2002

TBC QN1409/1/001

194

Xref F:\Autocad Drawings\Drawing Sheets\Wernick (Neath)\A1 Title Sheet\Wernick-NeathA1-1.dwg