

28.FEB.2001 * 3477

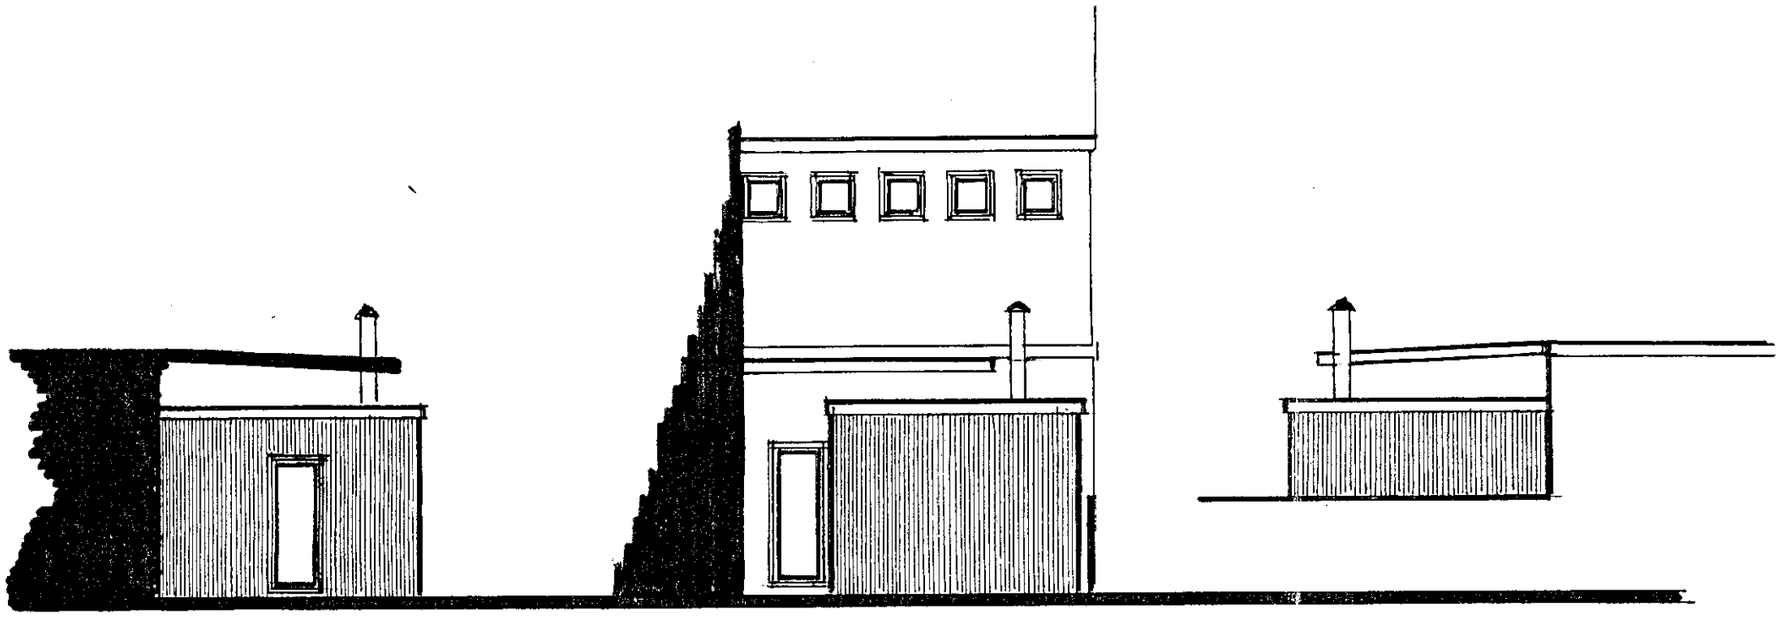


SOUTHWEST ELEVATION

SOUTHEAST ELEVATION

NORTHEAST ELEVATION

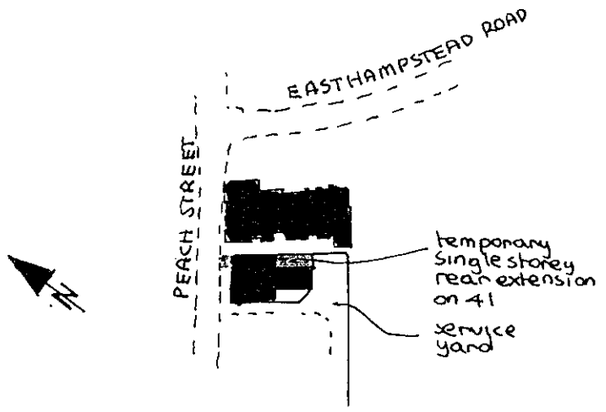


LOCATION PLAN 1:2500

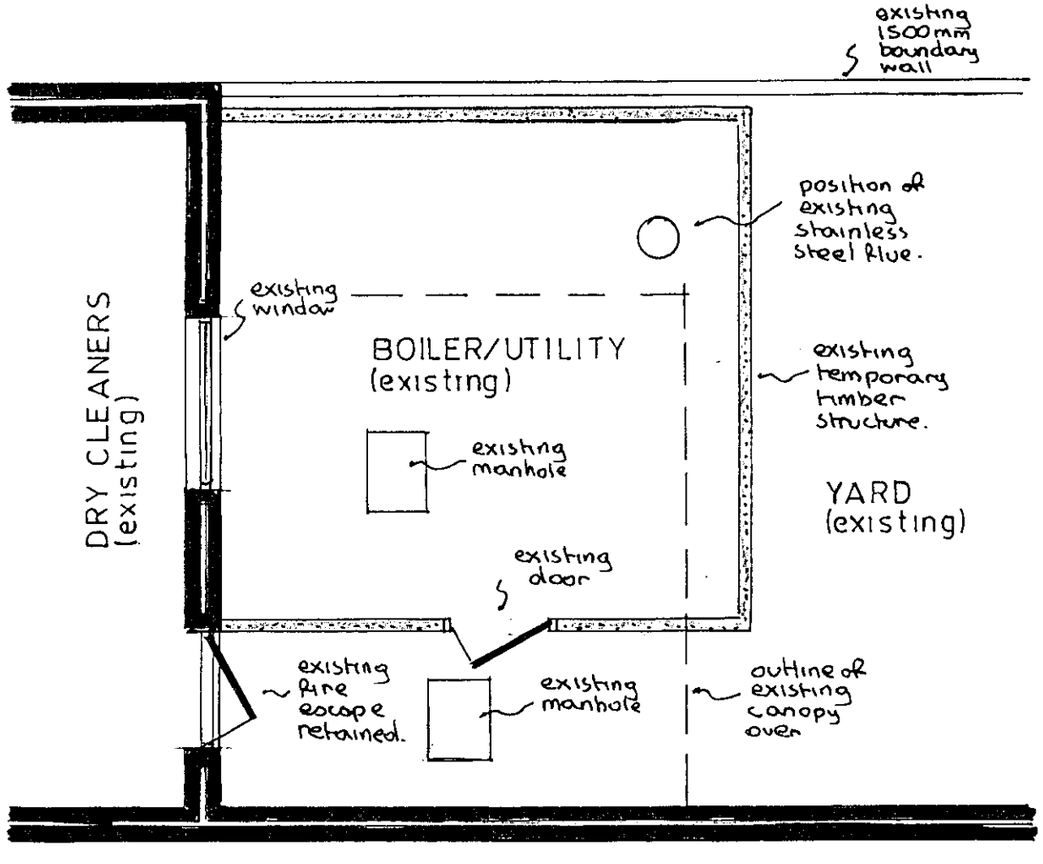

PART GROUND FLOOR PLAN

gross external area = 16·4 m²

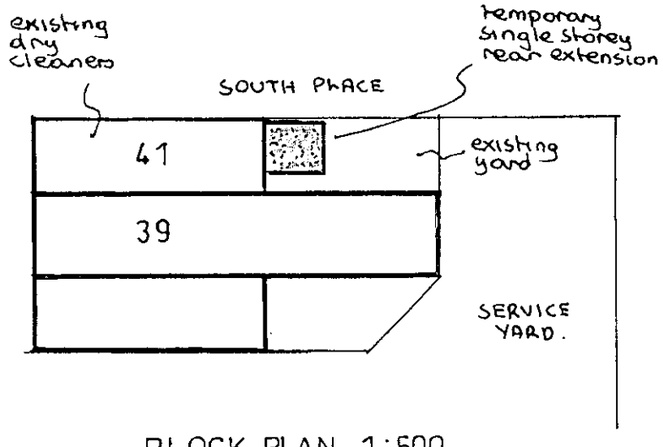

BLOCK PLAN 1:500

TEMPORARY EXTENSION at BARRETT CLEANERS, 41 PEACH STREET, WOKINGHAM, BERKSHIRE for MR. H. J. BLANKSON

Drawing Nº AH/S/646 Date FEB 2001

Scale 1:50 & 100 Drawn ANDESIGN



