

19.FEB.2001 · 3417

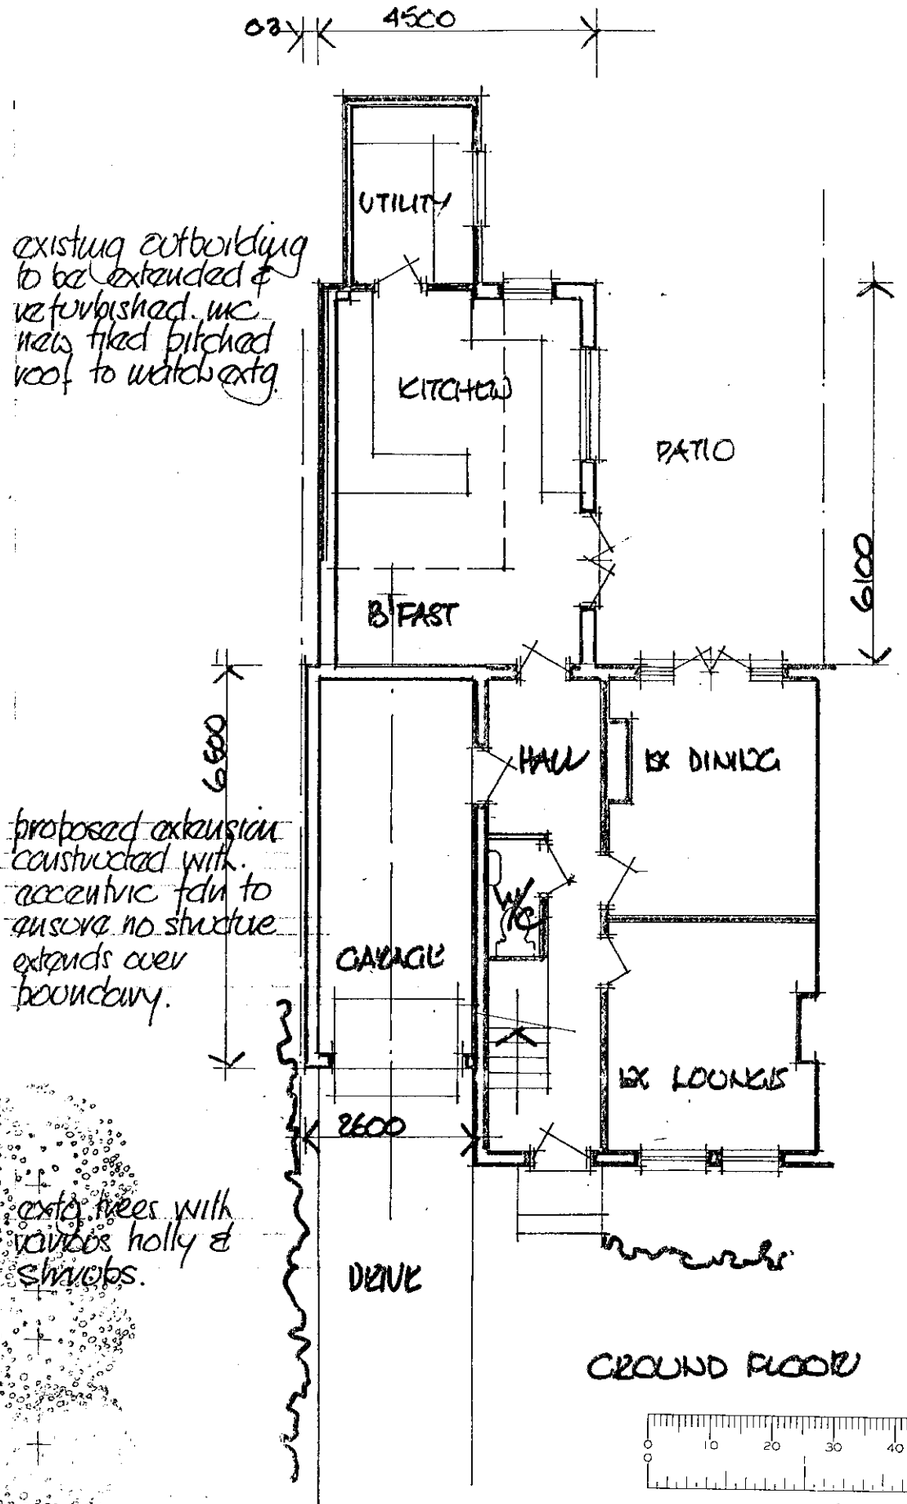

GROUND FLOOR

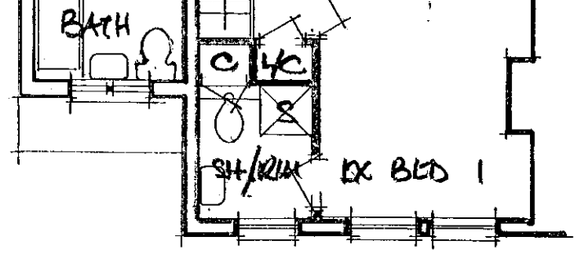

FIRST FLOOR

extg bedroom converted into en-suite shower room.

PROPOSED EXTENSION TO :-
53 PINEWOOD AV.
DWG Nº G/033300/01 JAN 01
SCALE 1:100

19.FEB.2001* 3417

PROPOSED EXTENSION & ALTERATIONS to :-
53 PINEWOOD AV.
DWG No G/03300/02 JAN 00
SCALE 1:100



Concrete roof tiles to match existing with pvc gutters & hwps


double glazed sash windows as exist.


timber upvc over door



REAR ELEVATION (EAST)


ELEVATION TO PINEWOOD AV.

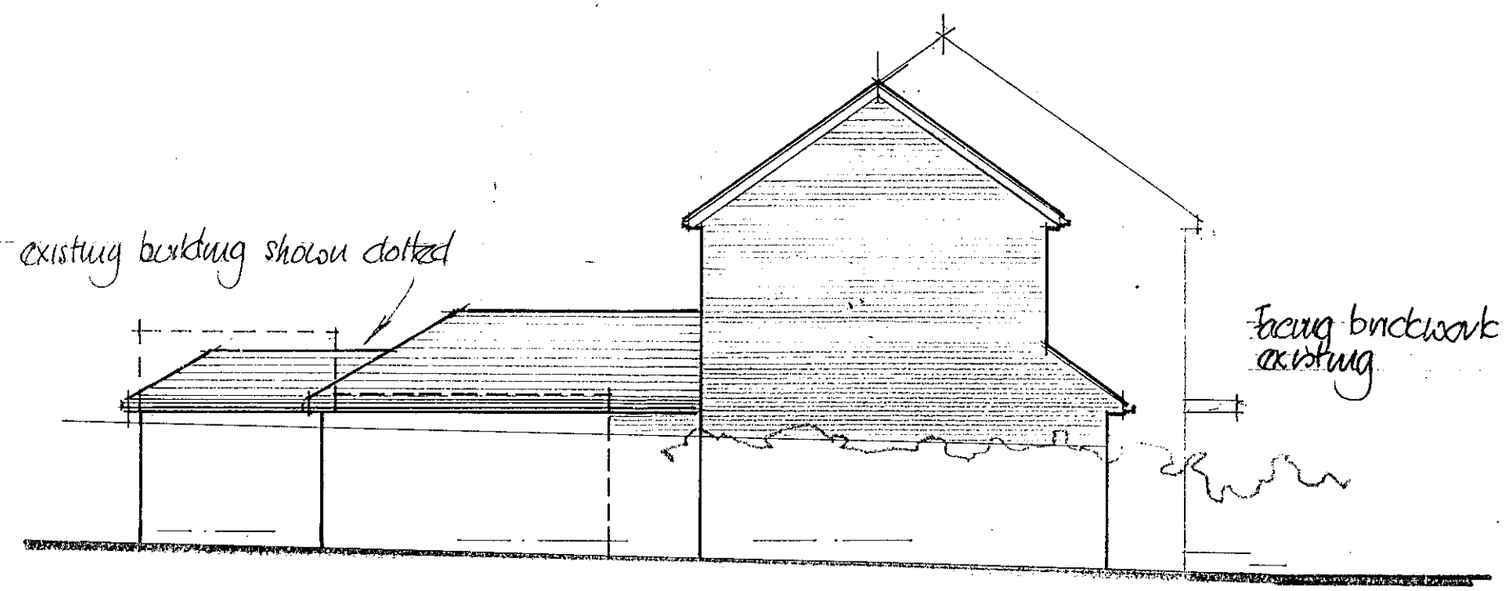

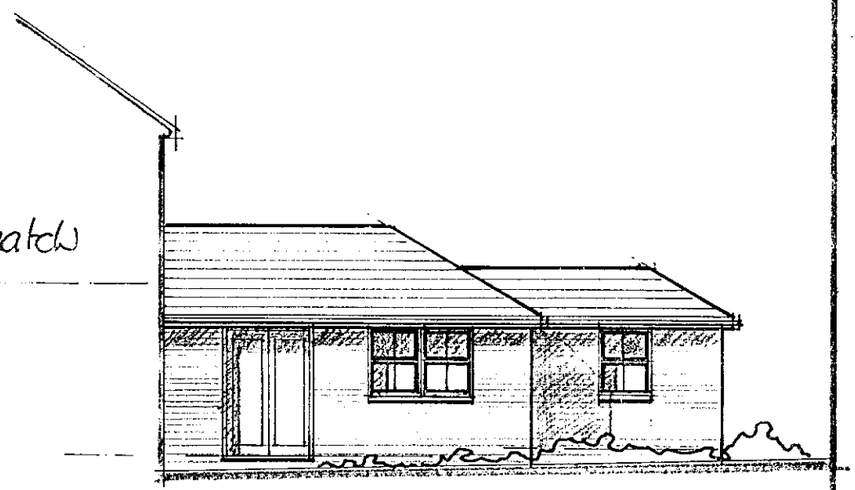

NORTH.

SOUTH.

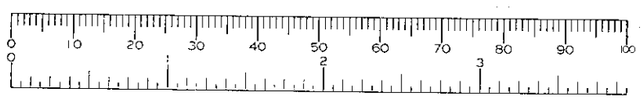

19.FEB.2001* 3417



Concrete roof tiles to match existing with pvc gutters & hwps.

double glazed sash windows as exist.


timber upvc over door

REAR ELEVATION (EAST)




ELEVATION TO PINEWOOD AV.

PROPOSED EXTENSION & ALTERATIONS to :-
53 PINEWOOD AV.
DWG No G/03300/02 JAN 00
SCALE 1:100

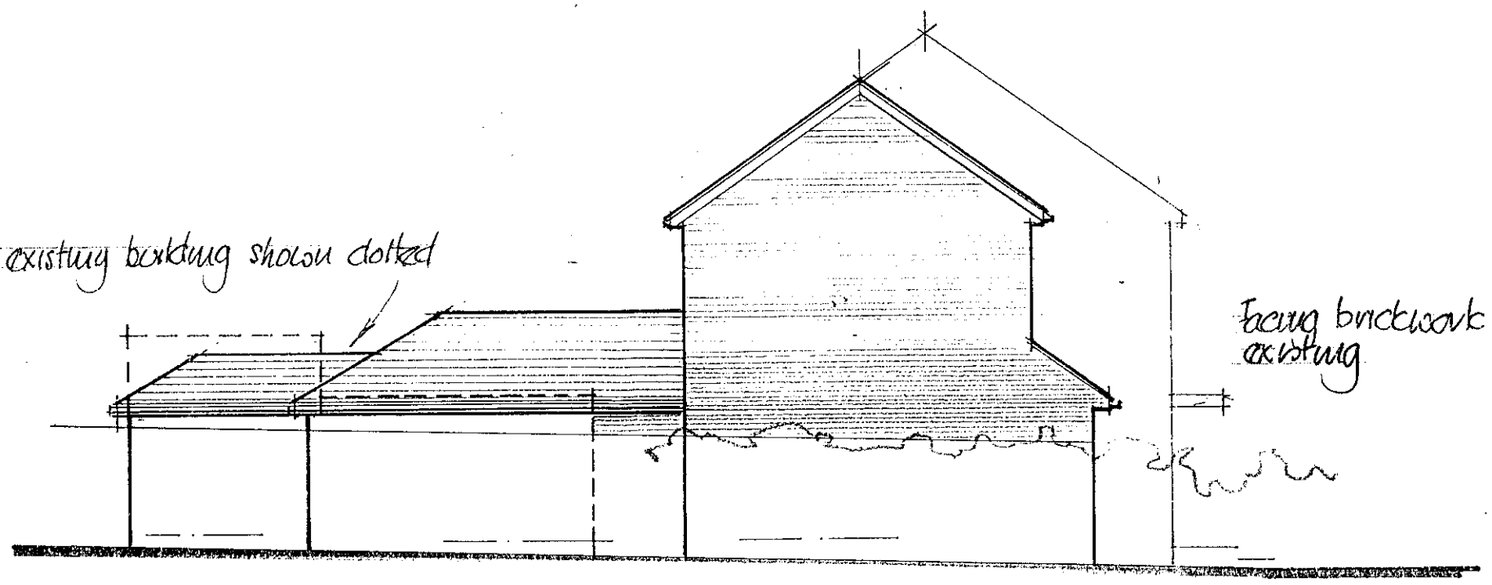

NORTH.




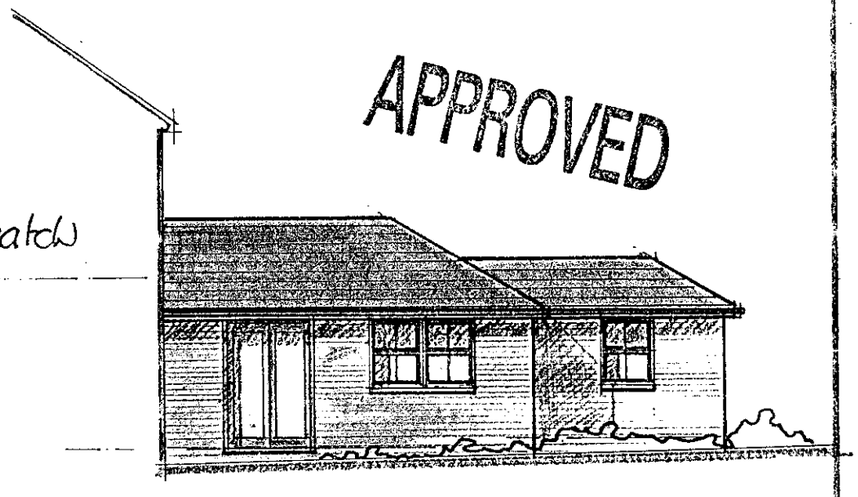

SOUTH.

9/6/01

19.FEB.2001 * 3417

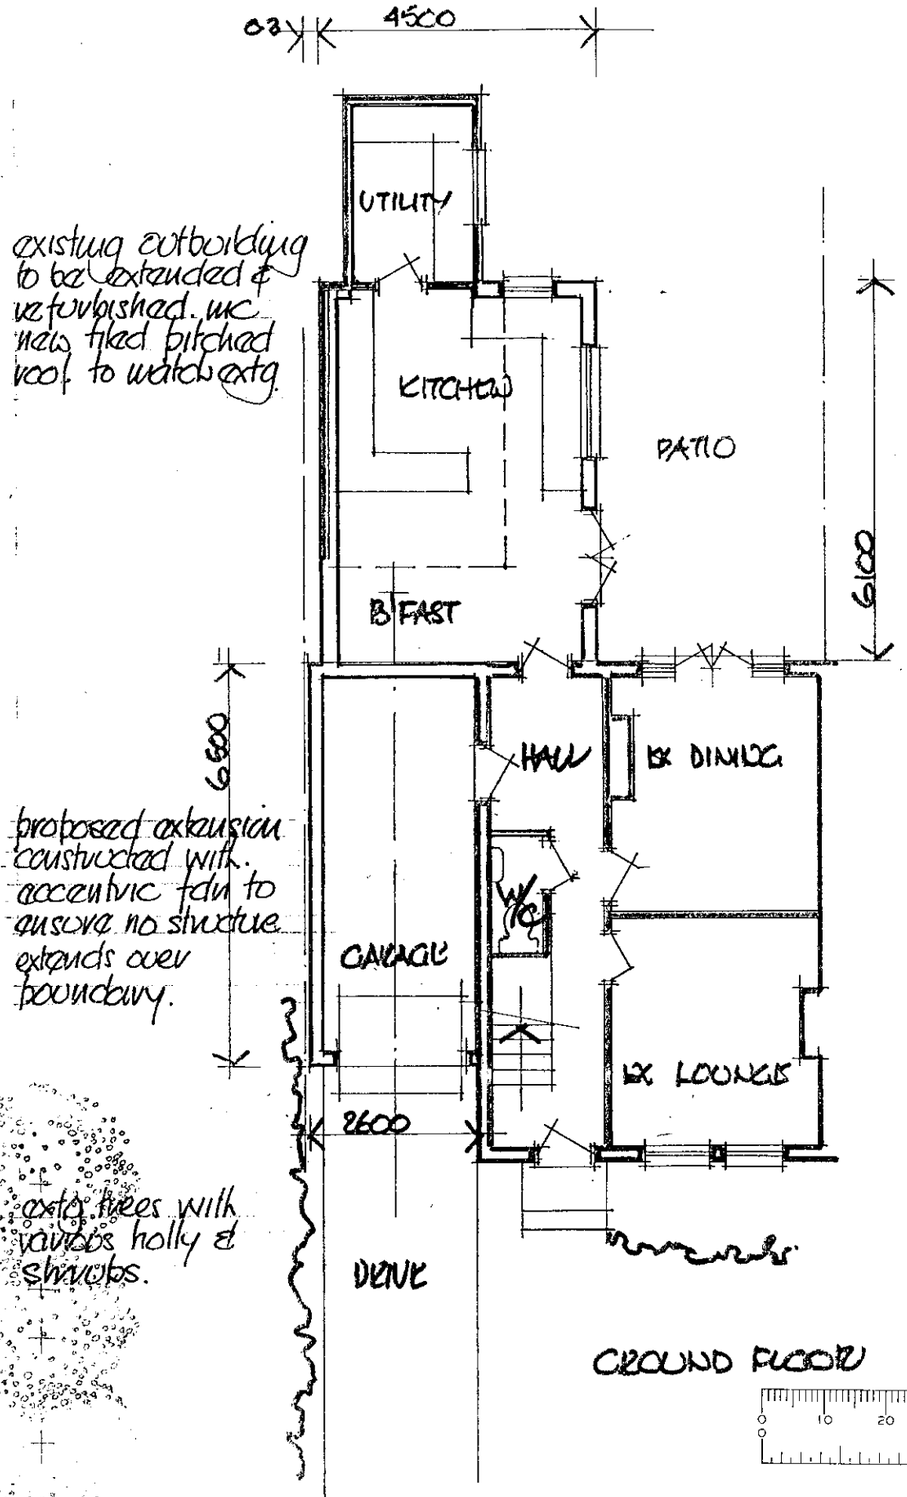


existing outbuilding to be extended & refurbished. inc new tiled pitched roof to match extg.

proposed extension constructed with eccentric fdn to ensure no structure extends over boundary.

extg trees with various holly & shrubs.

GROUND FLOOR

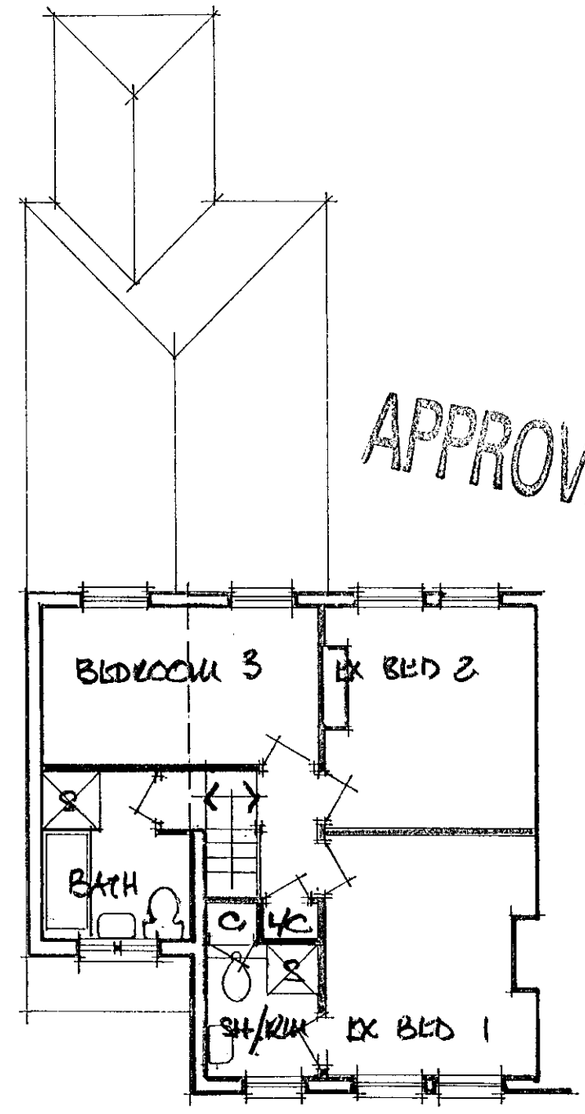

FIRST FLOOR

extg bedroom converted. inc en-suit shower room.

APPROVED

PROPOSED EXTENSION TO :-
53 PINEWOOD AV.
DWG Nº G/03300/01 JAN 01
SCALE 1:100

cd 5/6/01