PLANS TO MEET CONDITIONS

F-3418

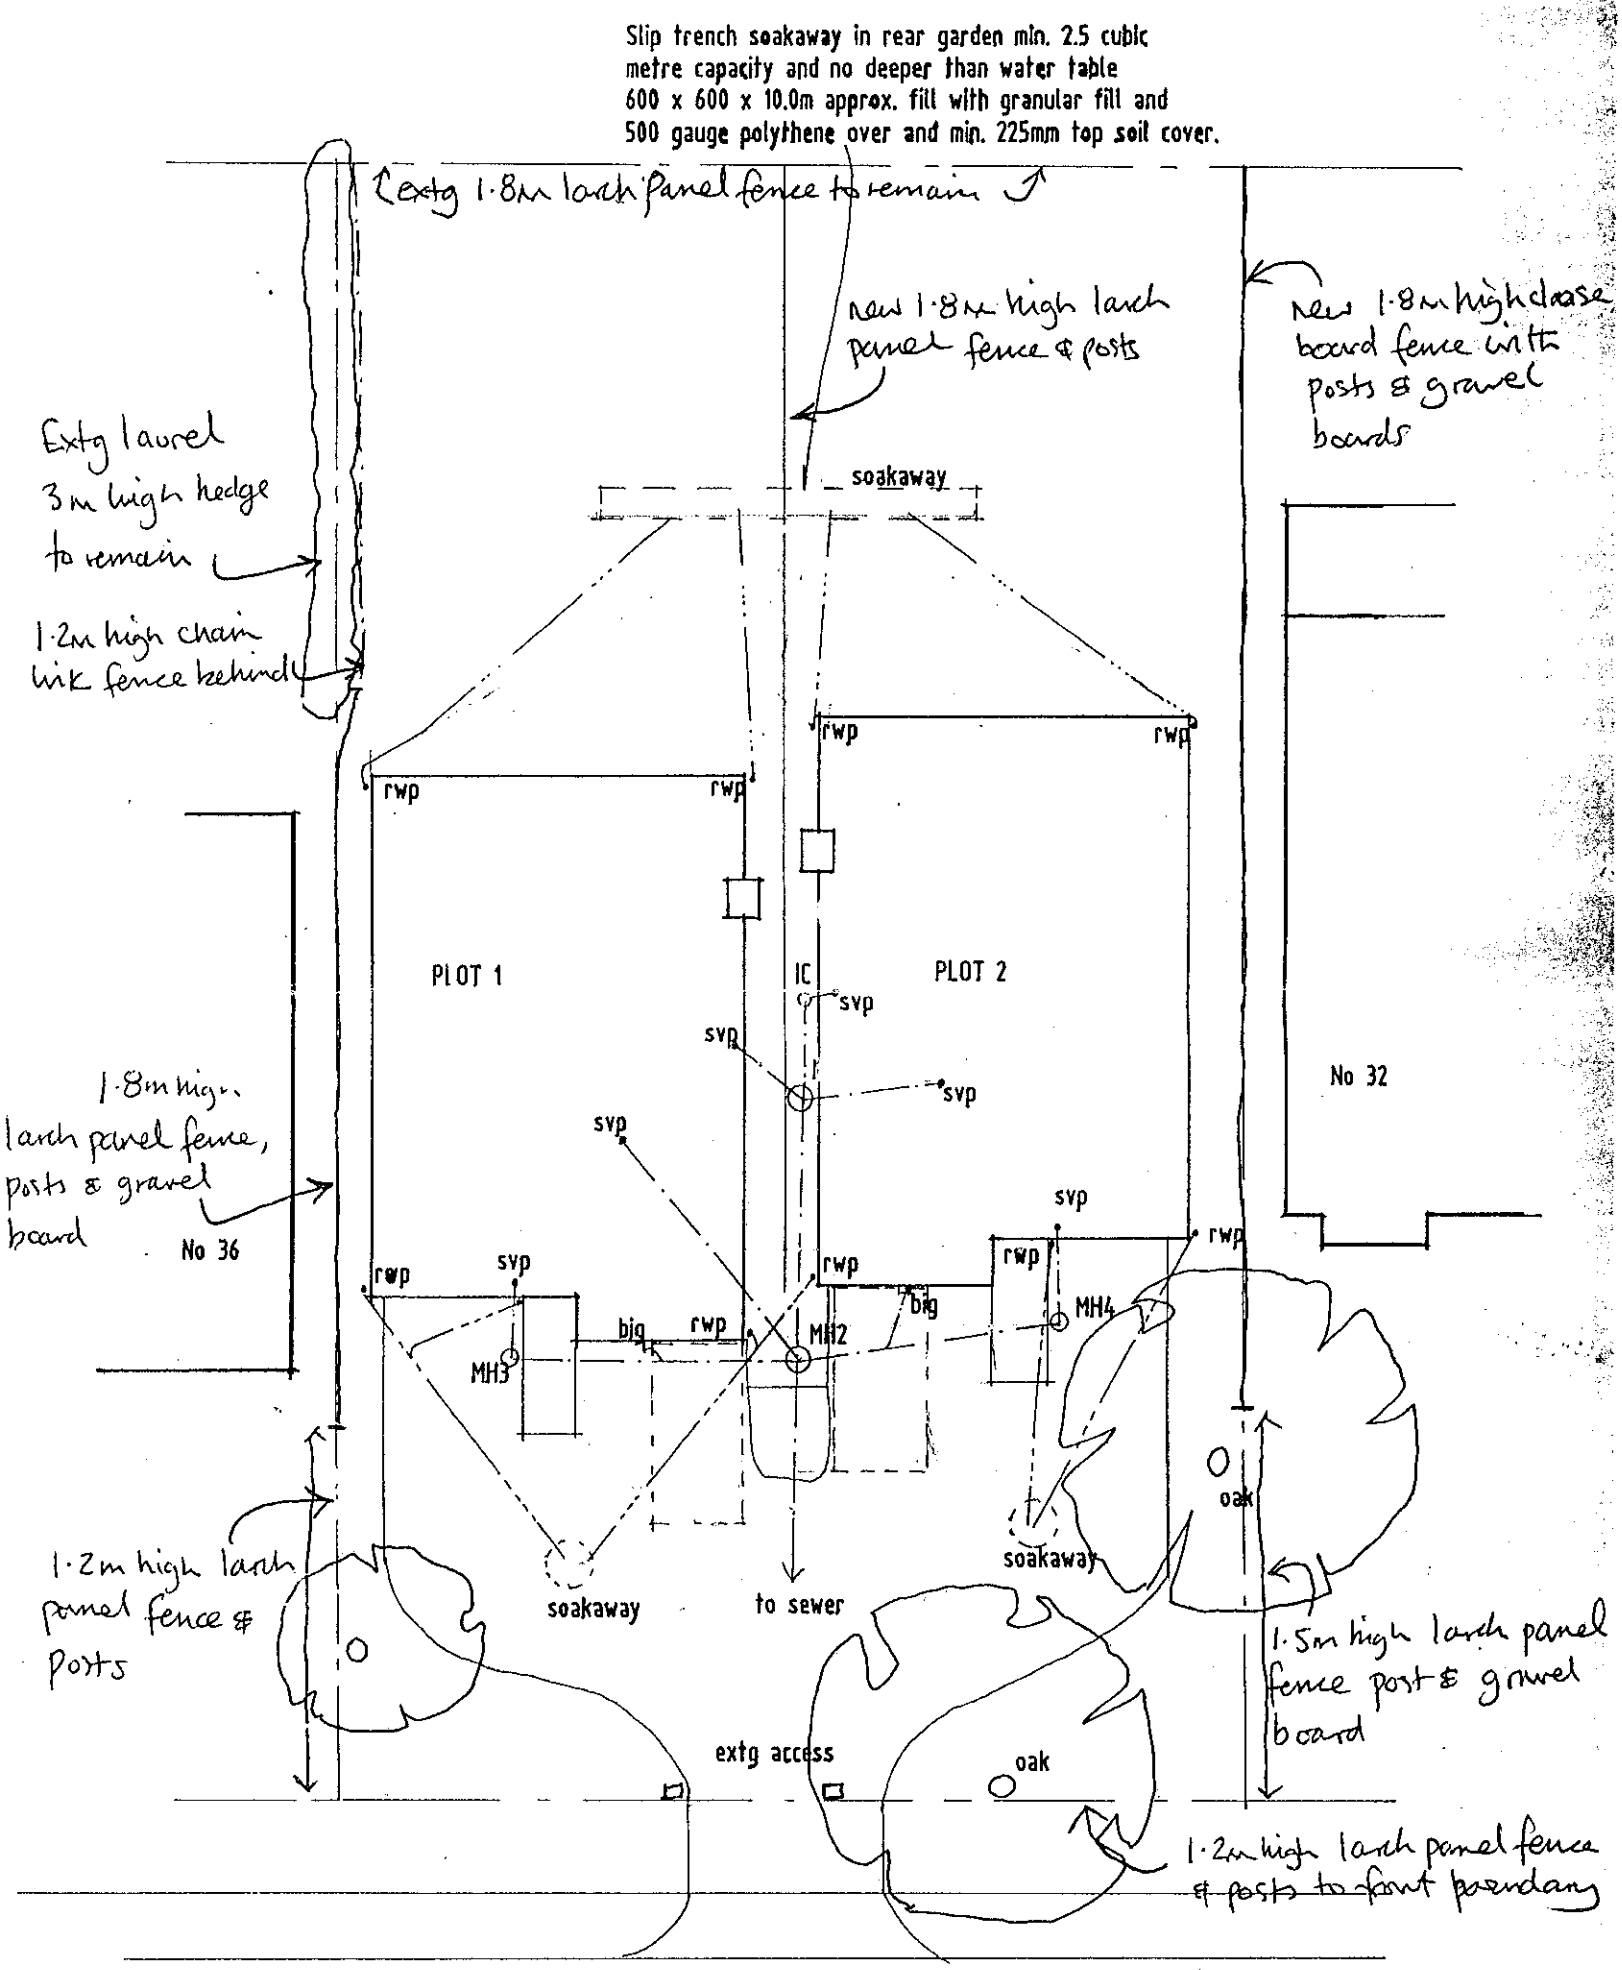

SITE PLAN 1:200

NOTE: DRAWING BASED ON PLANNING DRAWING 1545/03
SITE SIZE AND DETAILS TO BE CHECKED ON SITE

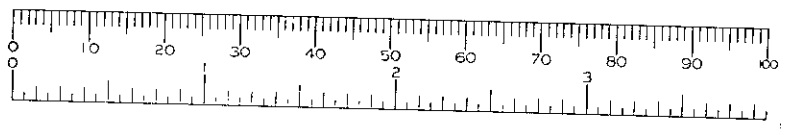

DQR No C9NW/08A

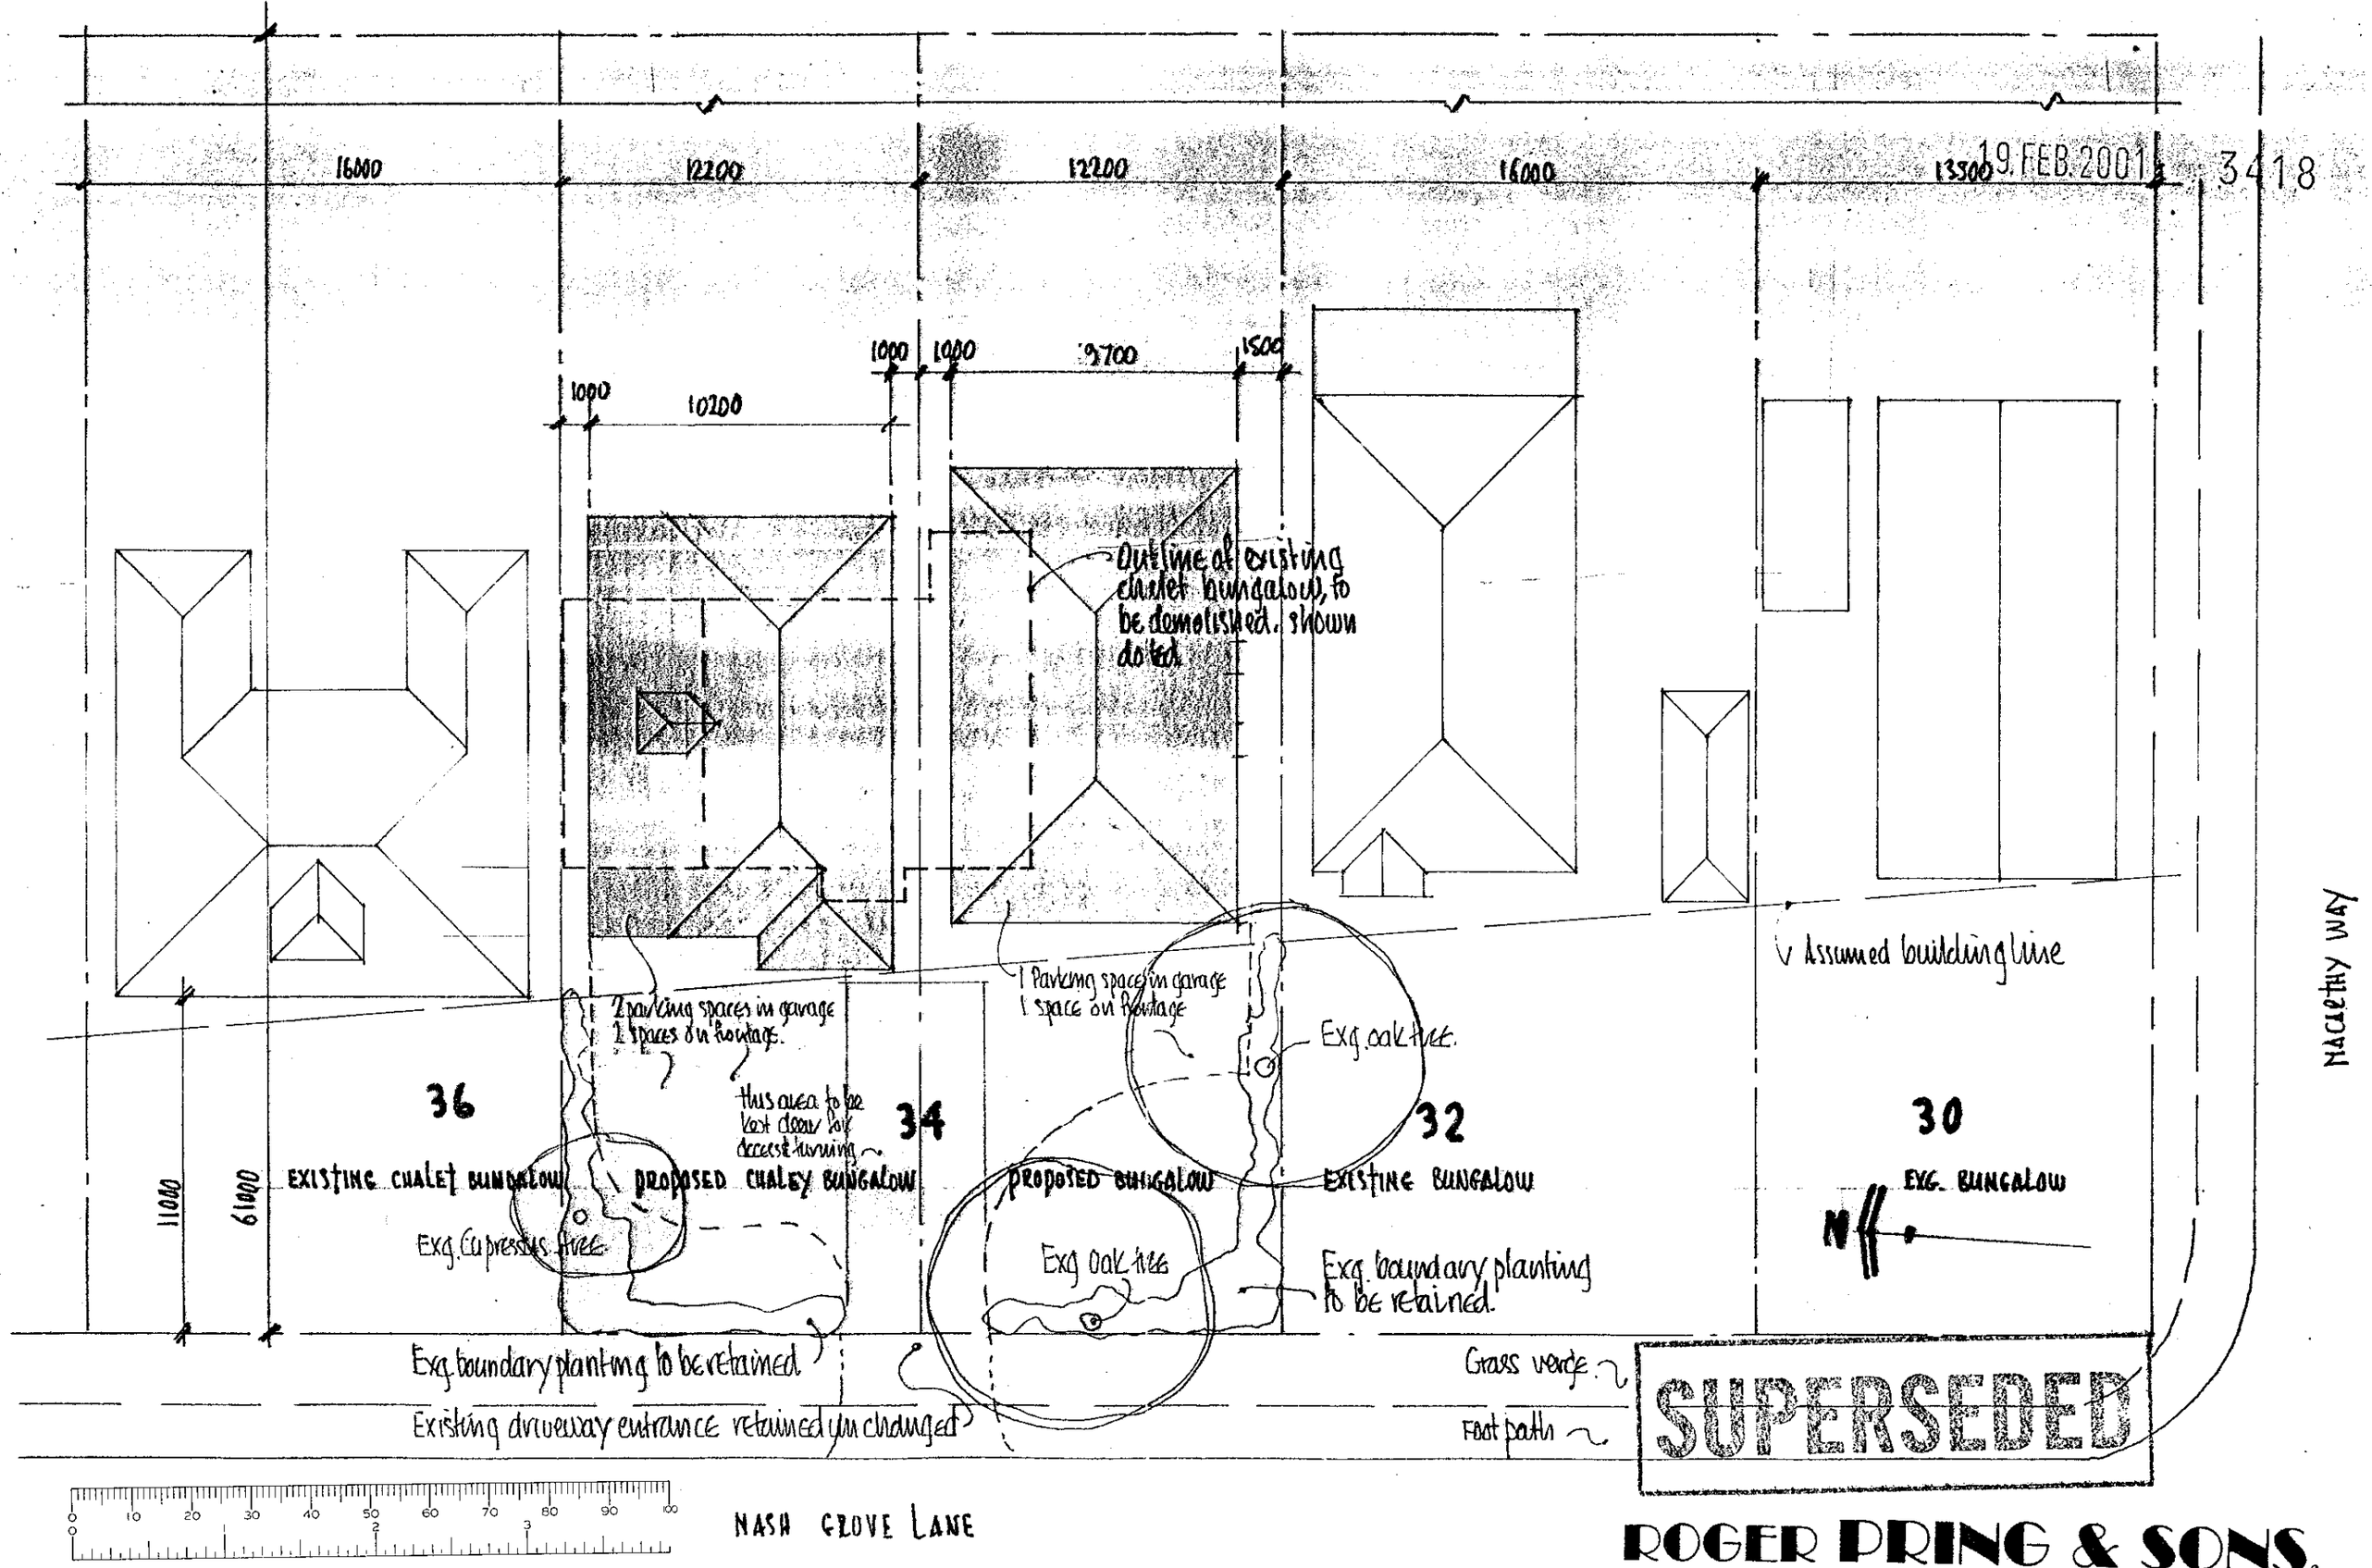

PROPOSED REPLACEMENT OF No. 34, NASH GROVE LANE, WOKINGHAM, BERKSHIRE, RG40 4HD WITH 1 No. CHALET BUNGALOW & 1 No. BUNGALOW.

ROGER PRING & SONS.
ARCHITECTURAL & SURVEYING CONSULTANTS
278, Nine Mile Ride, Finchampstead, Wokingham, Berkshire, RG40 3NT
Telephone no.: 0118 973 3502. Facsimile no., 0118 973 6290.

DRG. NO.: P/00/304/3 . SCALE.: 1:200 . DATE: 14/02/01

Revisions

MINOR AMENDMENTS

3418

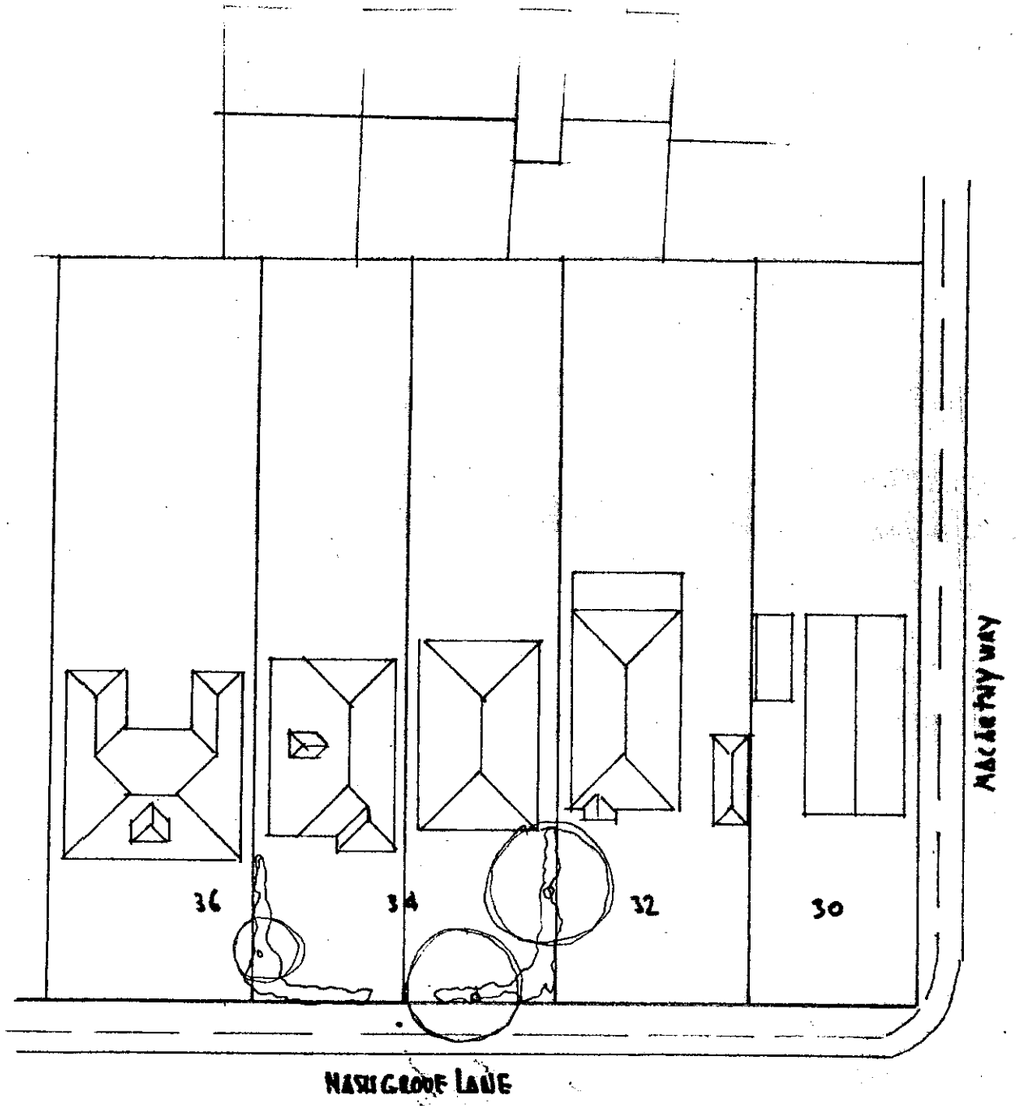

SITE PLAN 1:500

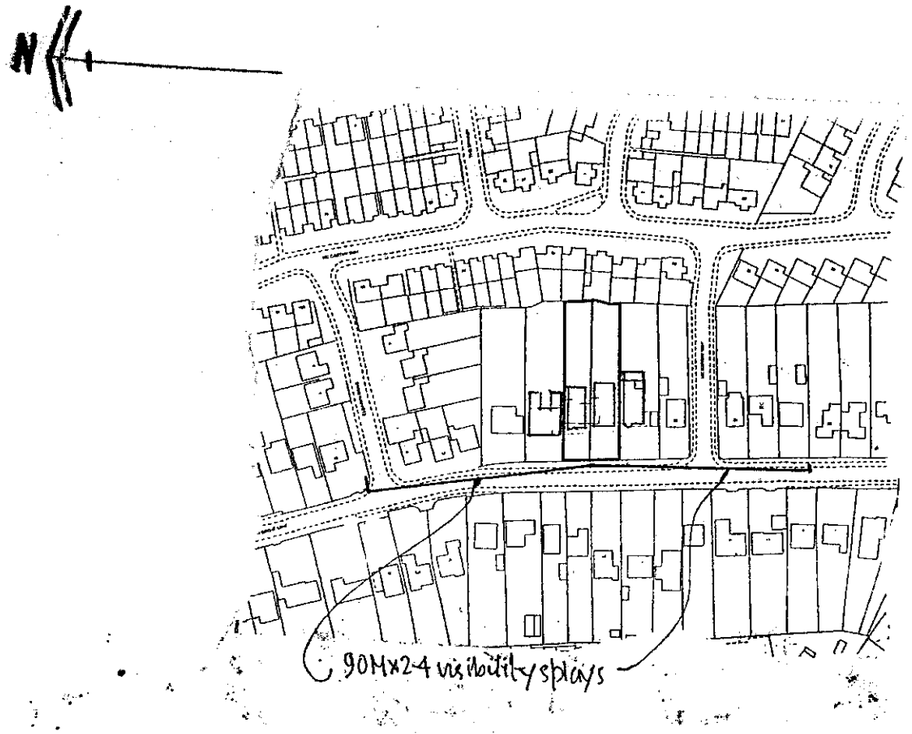

LOCATION PLAN 1:2500

APPROVED

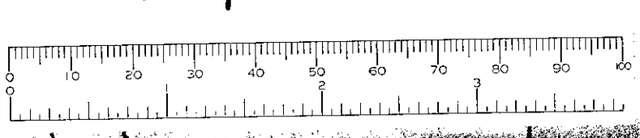

VISIBILITY SPLAY INFORMATION 1:500

34, NASH GROVE LANE, WOKINGHAM, BERKSHIRE, RG40 4DD

ROGER PRING & SONS.
ARCHITECTURAL & SURVEYING CONSULTANTS
276, Nine Mile Ride, Finchampstead, Wokingham, Berkshire, RG40 3NT.
Telephone no.: 0118 973 3502 Facsimile no.: 0118 973 5290

DRG. NO.: P/0934/1 SCALE: As shown DATE: 15/02/01

Revisions: A. Visibility Splay info. added 27/03/01.

3418

MINOR AMENDMENTS

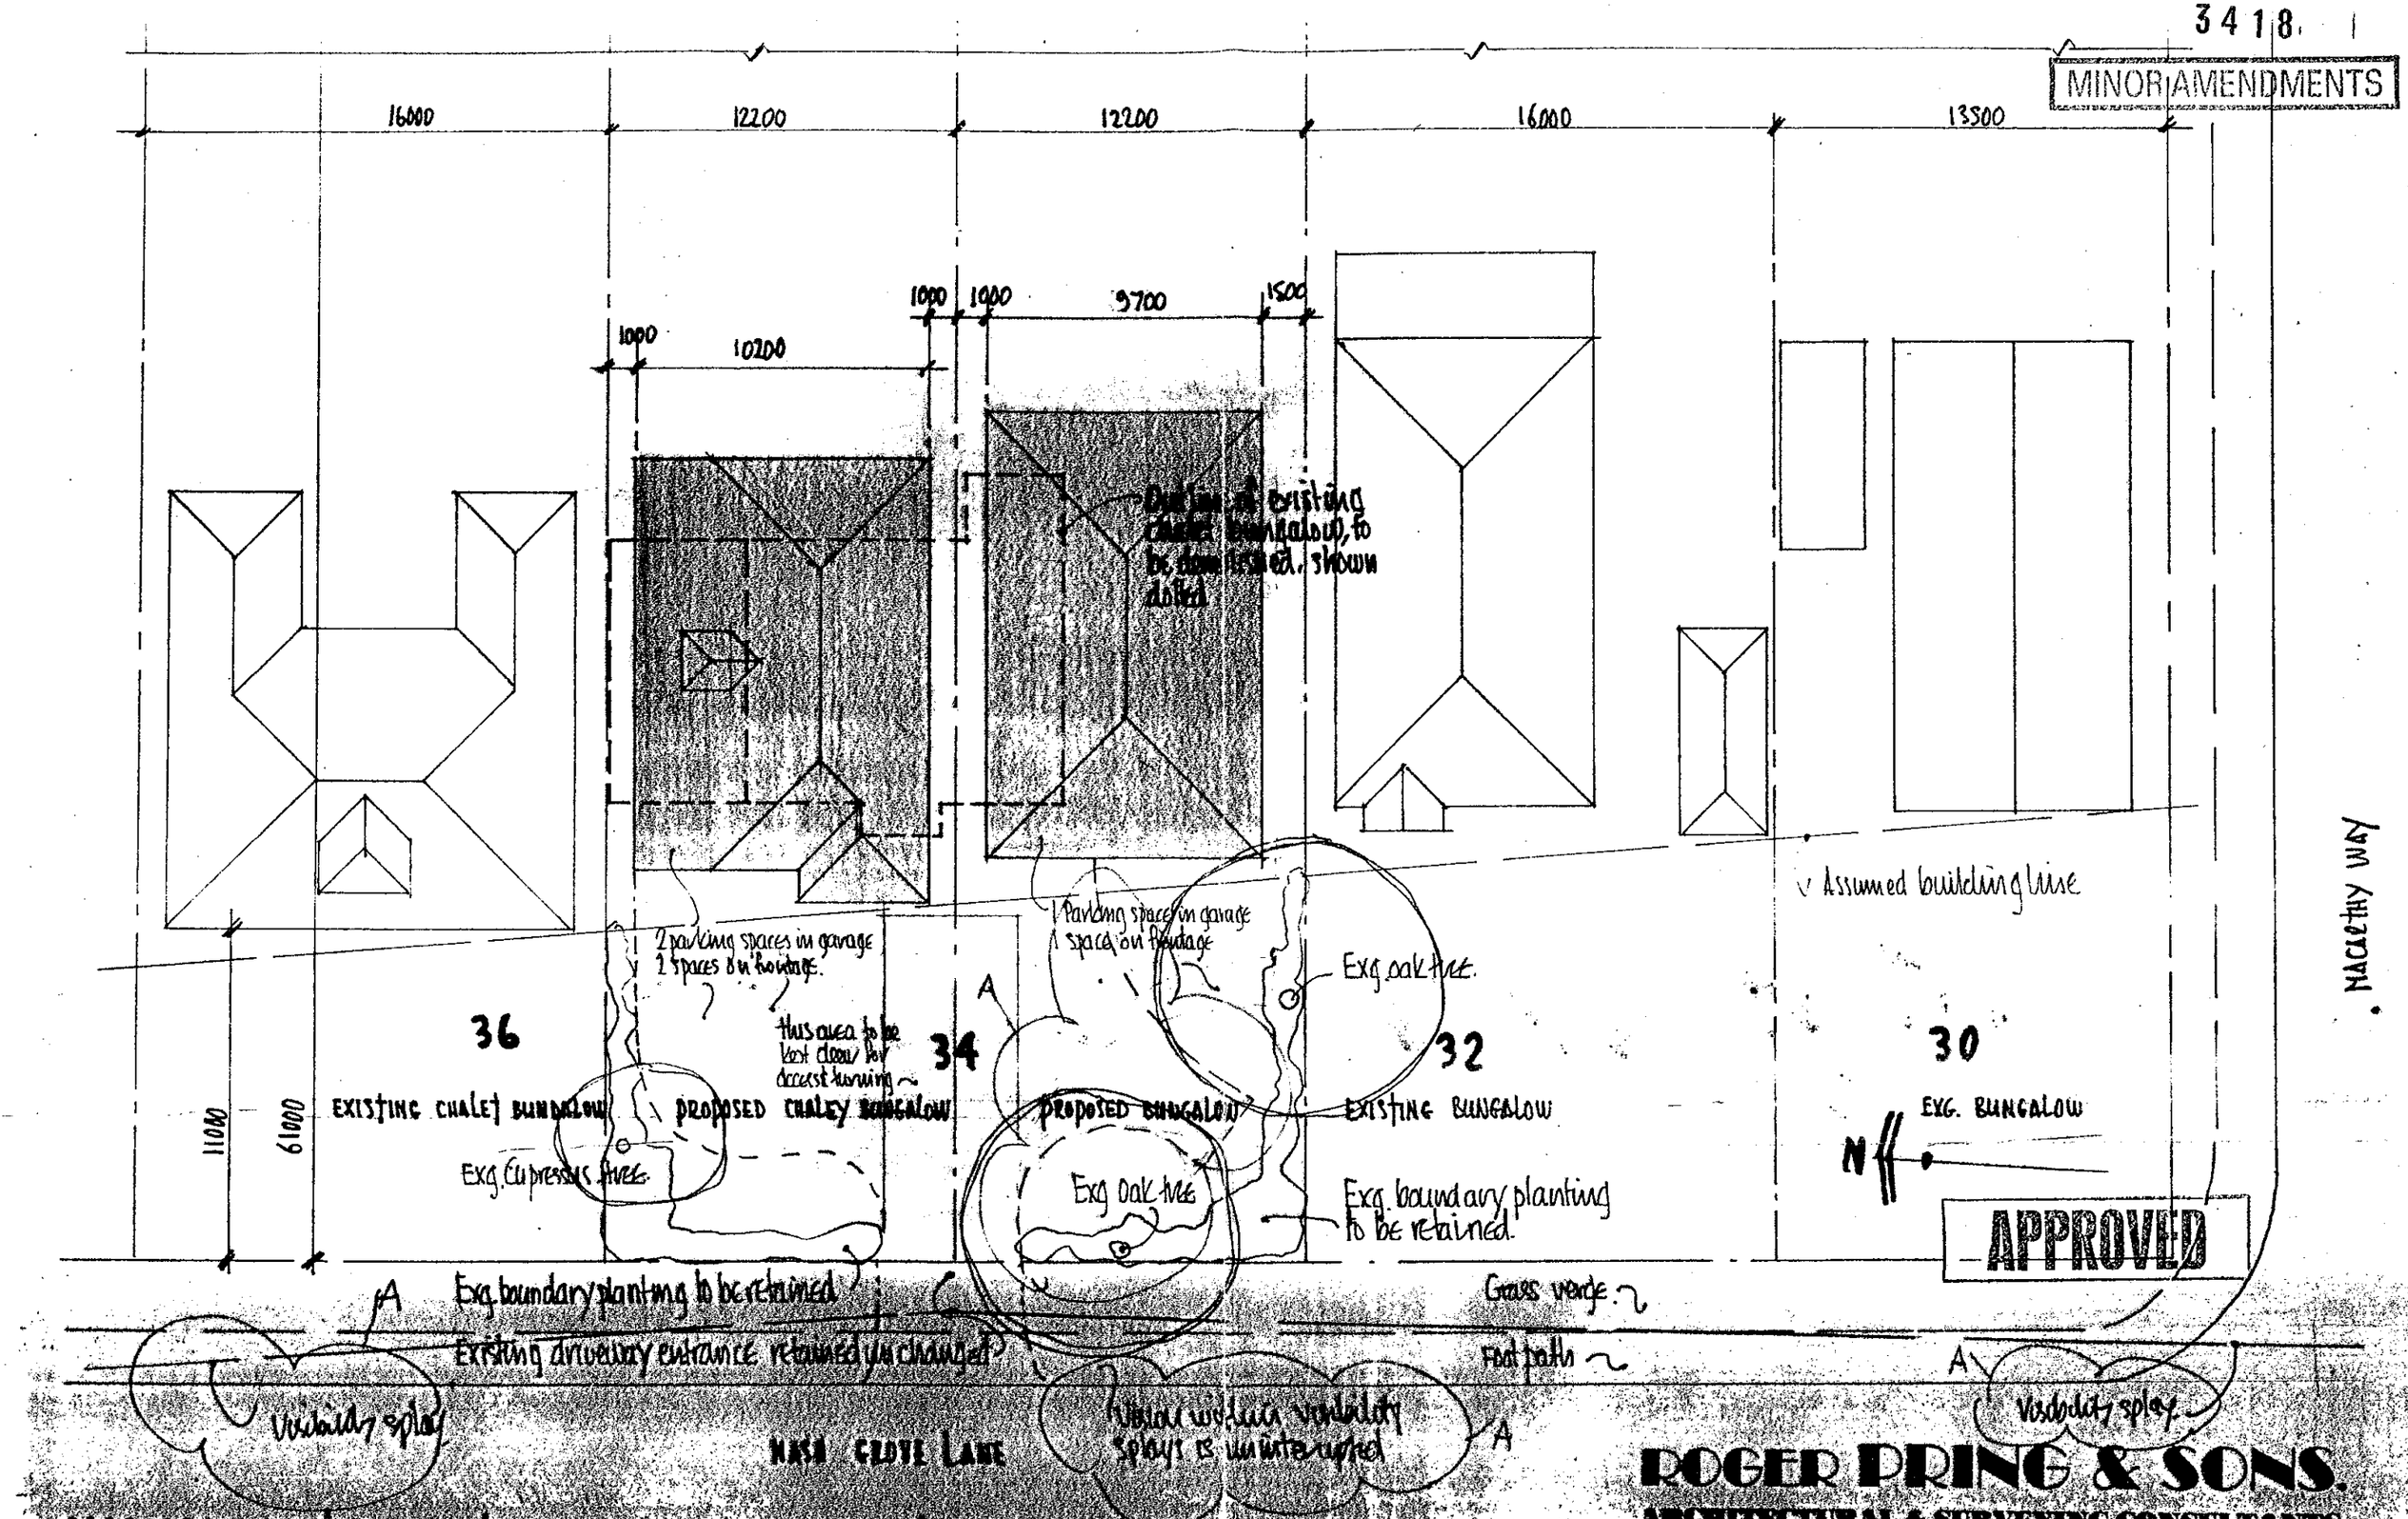

PROPOSED REPLACEMENT OF No. 34, HASH GROVE LANE, WOKINGHAM, BERKSHIRE, RG40 4HD WITH 1 No CHALET BUNGALOW & 1 No BUNGALOW.

ROGER PRING & SONS.
ARCHITECTURAL & SURVEYING CONSULTANTS
278, Nine Mile Ride, Finchampstead, Wokingham, Berkshire, RG40 3NT
Telephone no.: 0118 973 3502 Facsimile no.: 0118 973 6290

DRG. NO.: [illegible]/304/3A SCALE: 1:200 DATE: 14/02/01

Revisions: A Hardstanding amended to bungalow plot 27/03/01

19 FEB 2001 : 3418

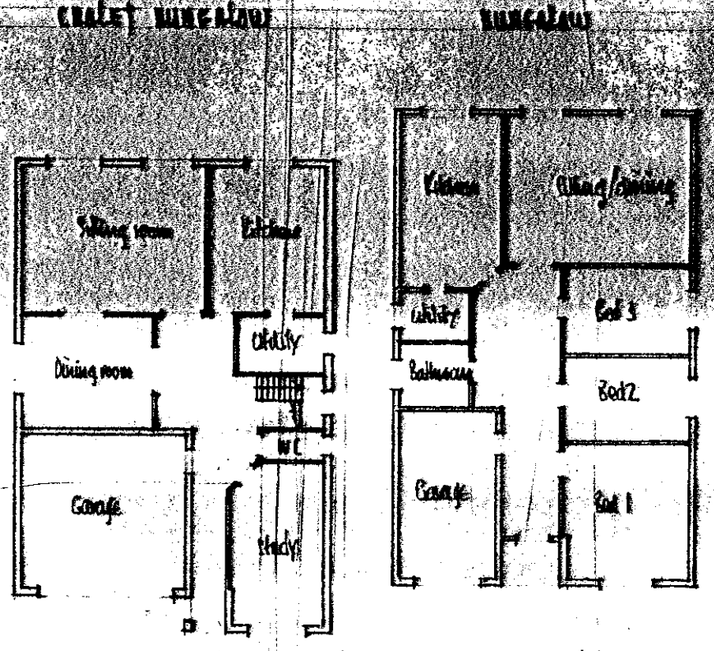

ANTICIPATED GROUND FLOOR LAYOUT 1:200

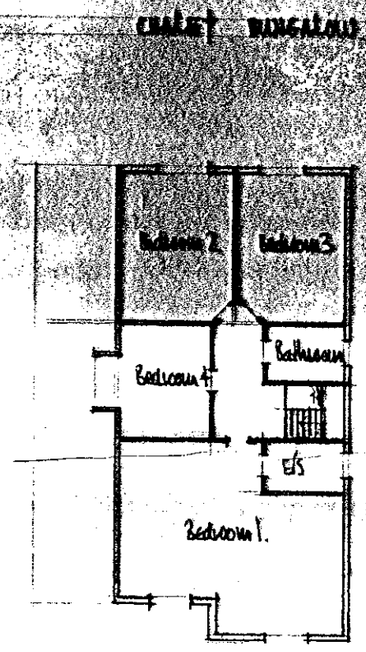

ANTICIPATED FIRST FLOOR LAYOUT 1:200



ANTICIPATED STREET SCENE 1:200

APPROVED

PROPOSED REPLACEMENT OF No. 34, NASH GROVE LANE, WOKINGHAM BERKSHIRE, RG40 4UD
WITH 1 No. CHALET BUNGALOW & 1 No. BUNGALOW

ROGER PRING & SONS.
ARCHITECTURAL & SURVEYING CONSULTANTS
278, Nine Mile Ride, Finchampstead, Wokingham, Berkshire, RG40 3NT.
Telephone no.: 0118 973 3502. Facsimile no.: 0118 973 6290.
DRG. NO.: P00/304/4 .SCALE.: 1:200 . DATE: 14/02/01.
Revisions

PLANS TO MEET CONDITIONS

3418

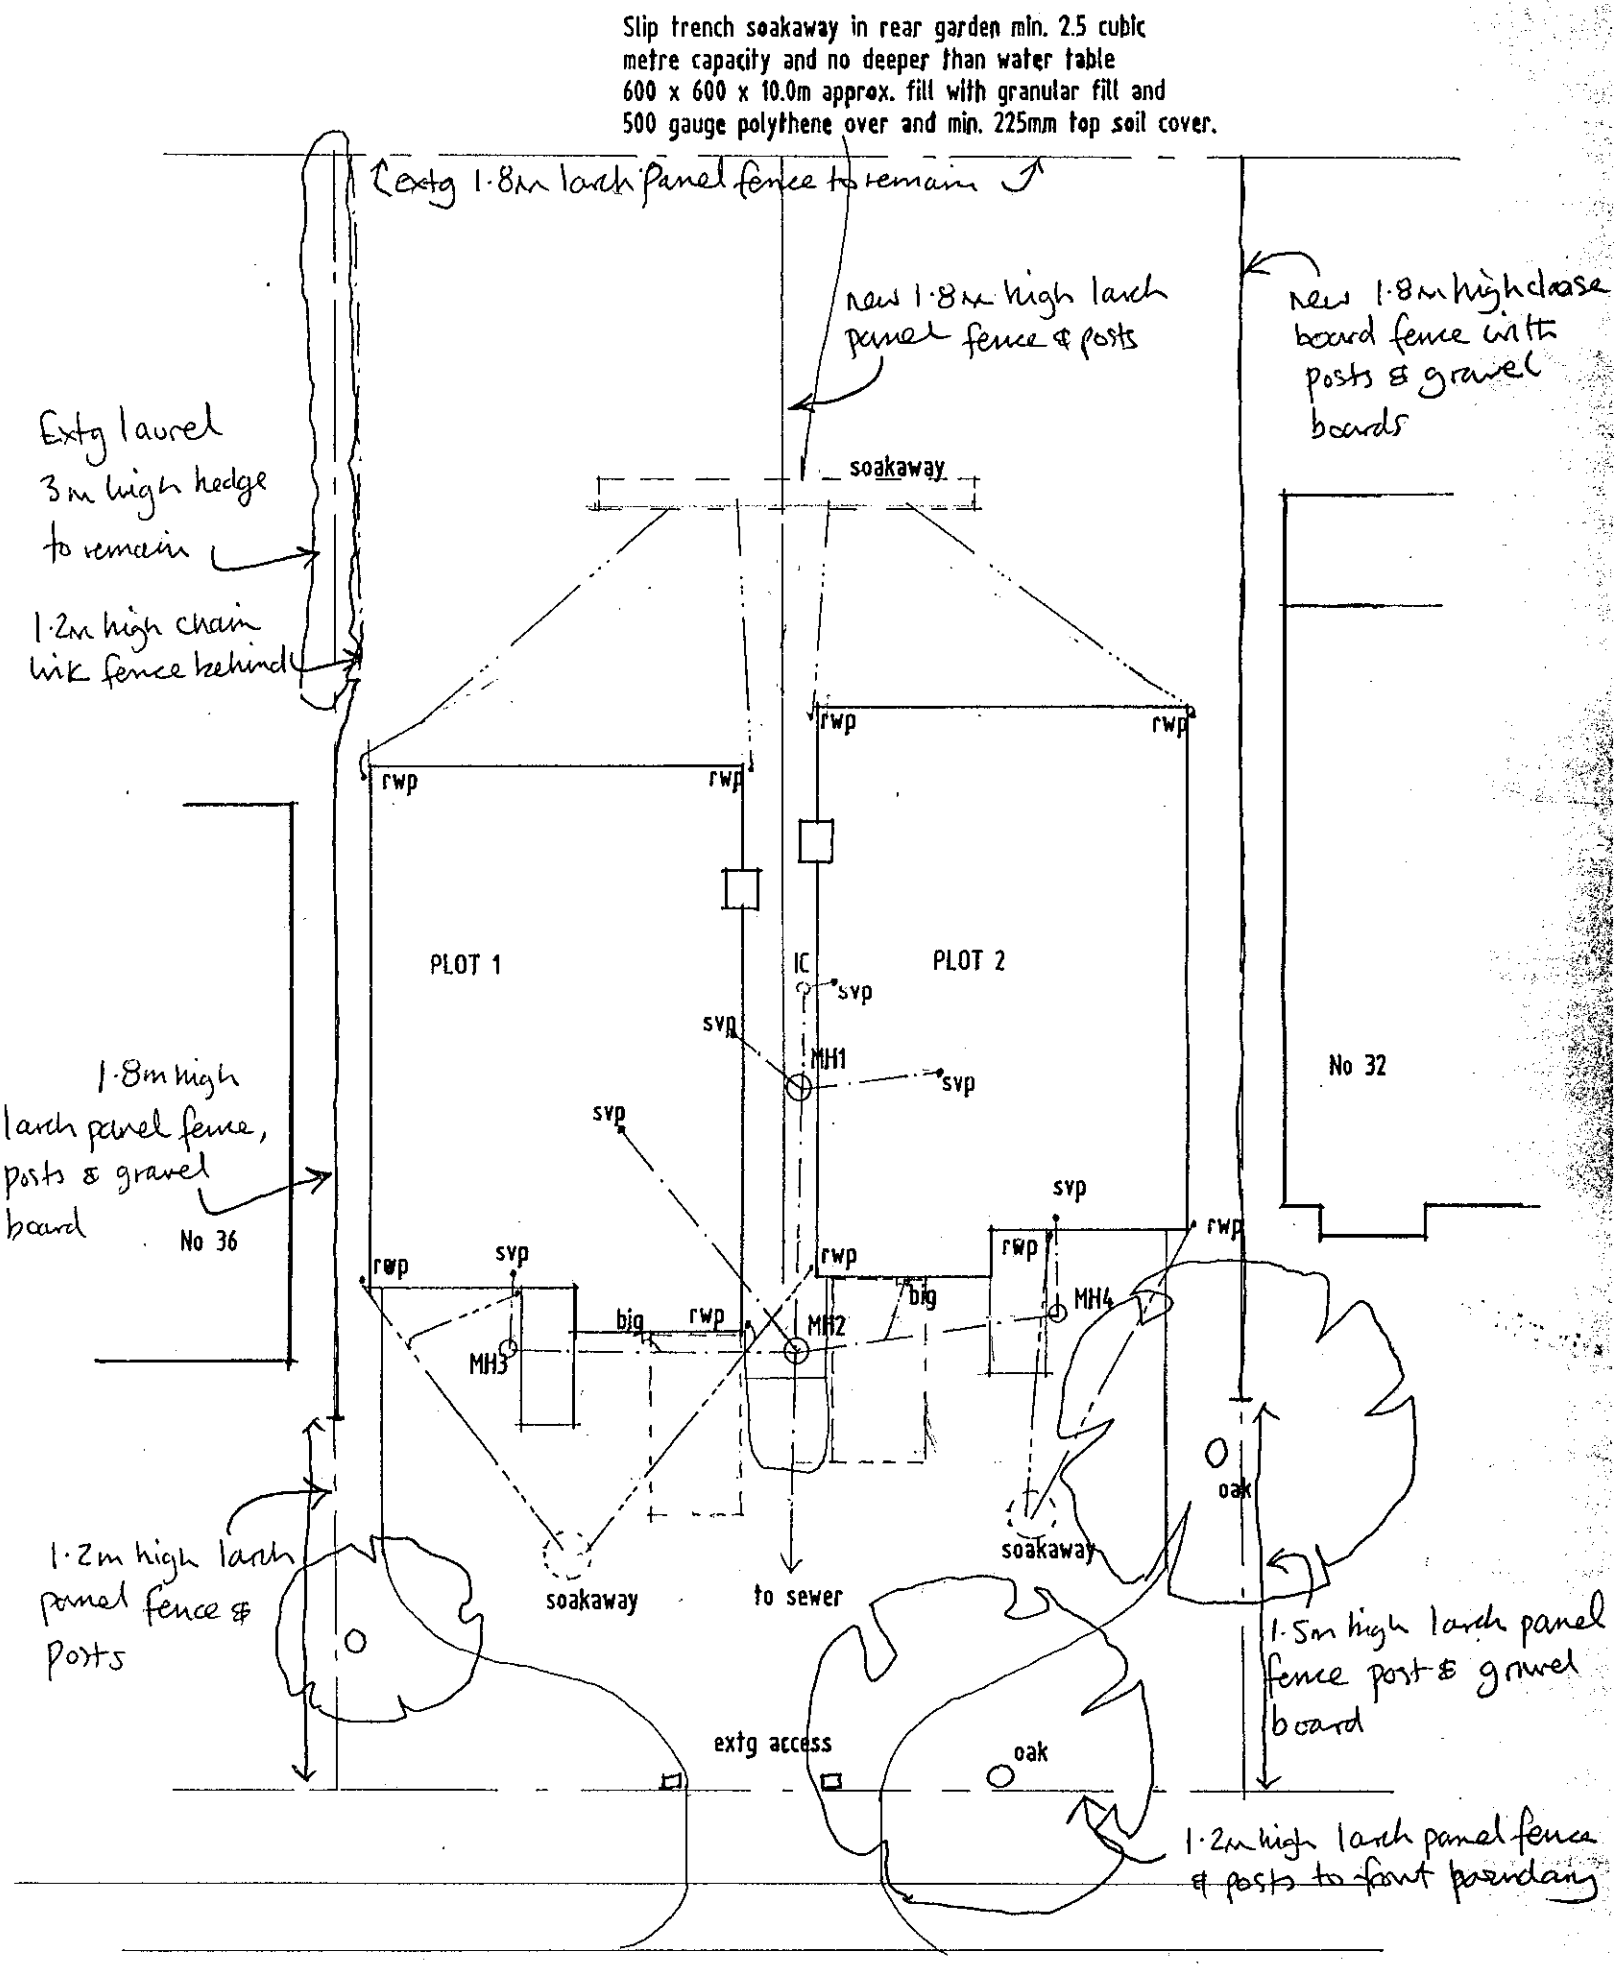

NASH GROVE LANE

SITE PLAN 1:200

NOTE: DRAWING BASED ON PLANNING DRAWING 1545/03
SITE SIZE AND DETAILS TO BE CHECKED ON SITE

DQR No CQNW/08A

PLANS TO MEET CONDITIONS

P - 3418

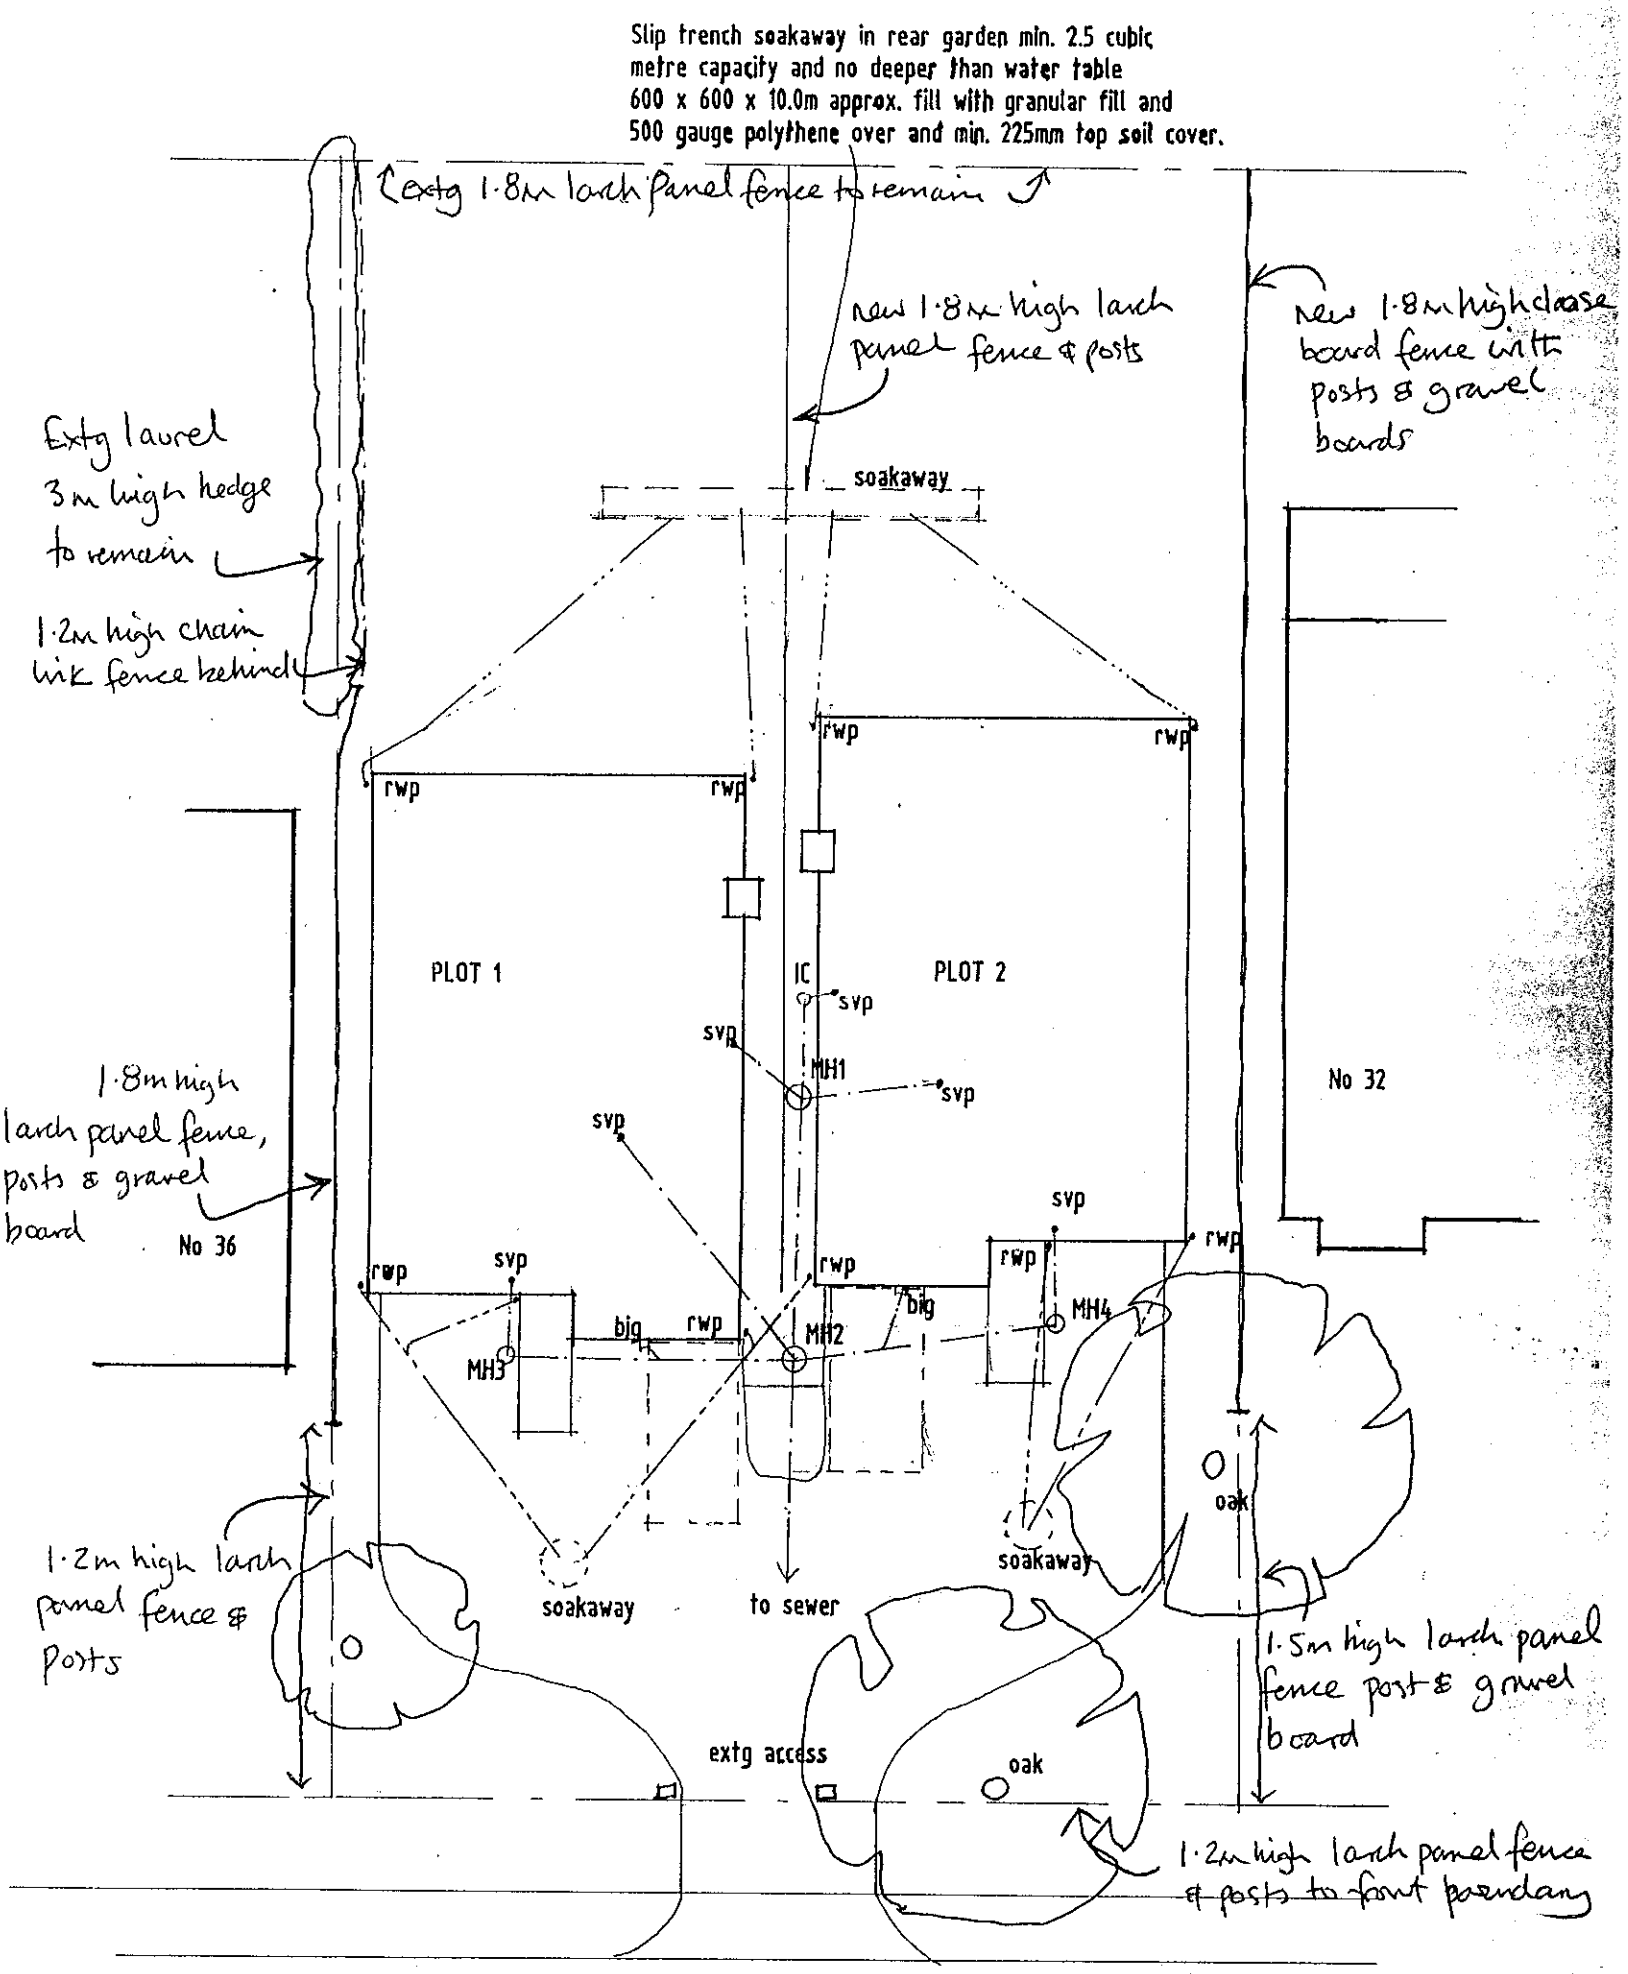

SITE PLAN 1:200

NOTE: DRAWING BASED ON PLANNING DRAWING 1545/03
SITE SIZE AND DETAILS TO BE CHECKED ON SITE

DQR No CQNW/08A

PLANS TO MEET CONDITIONS

--3418

Slip trench soakaway in rear garden min. 2.5 cubic metre capacity and no deeper than water table 600 x 600 x 10.0m approx. fill with granular fill and 500 gauge polythene over and min. 225mm top soil cover.

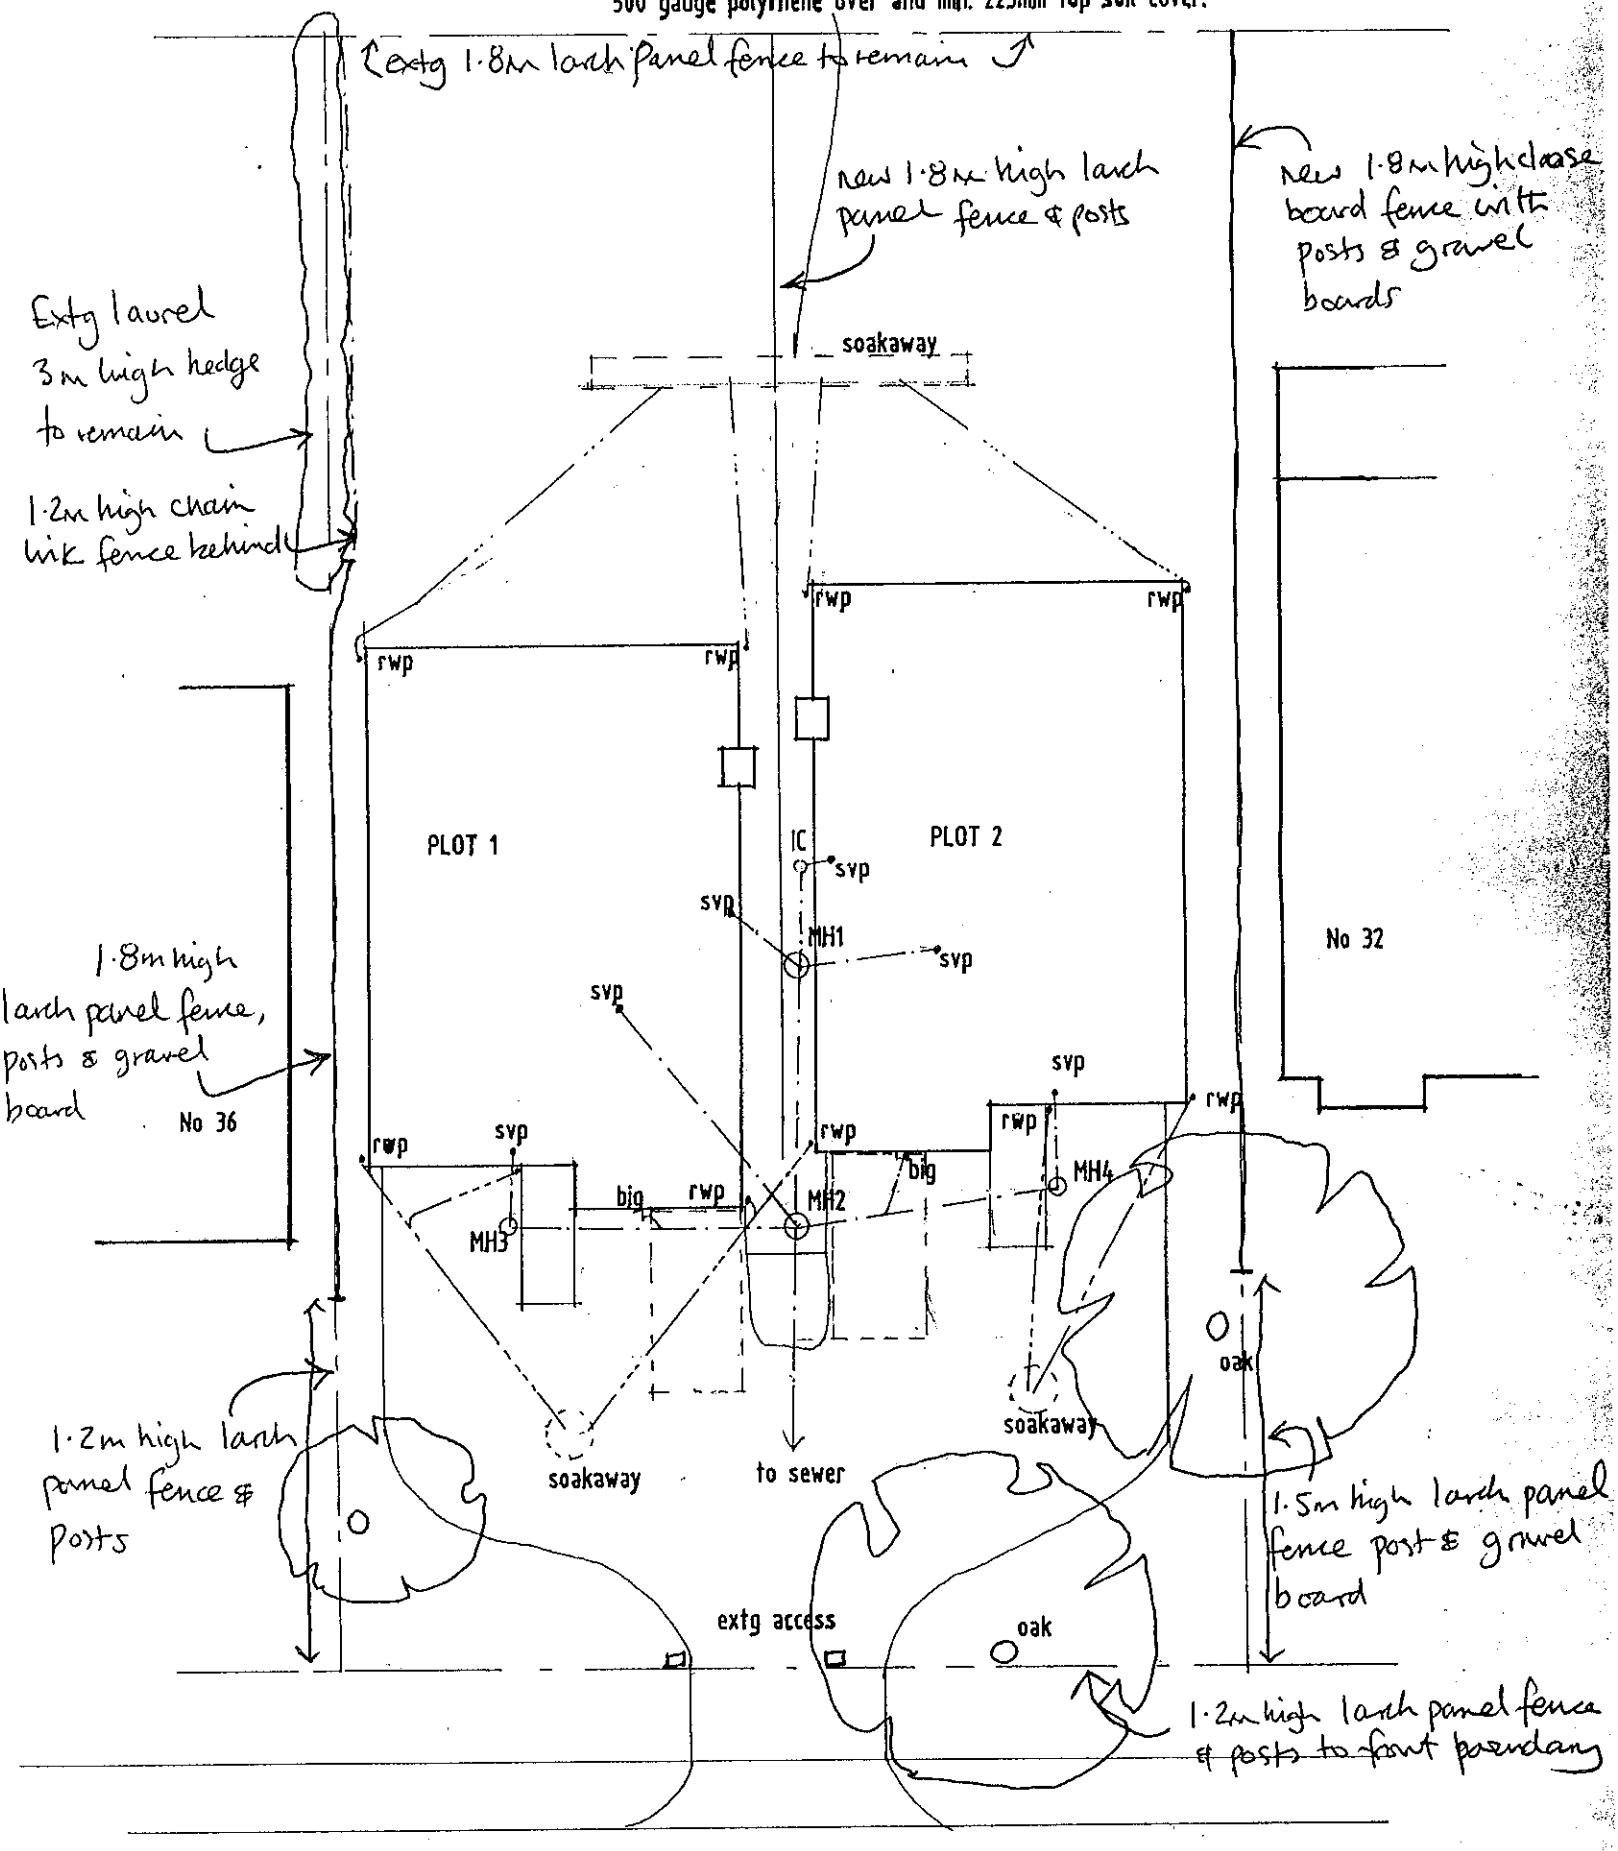

NASH GROVE LANE

SITE PLAN 1:200

NOTE: DRAWING BASED ON PLANNING DRAWING 1545/03
SITE SIZE AND DETAILS TO BE CHECKED ON SITE

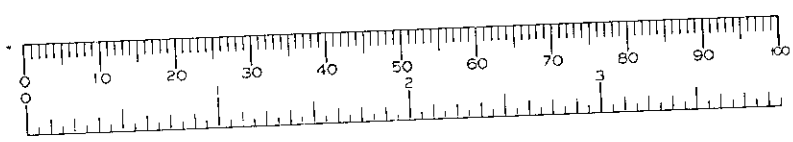

DQR No CQNW/ 08A

PLANS TO MEET CONDITIONS

- - 3418

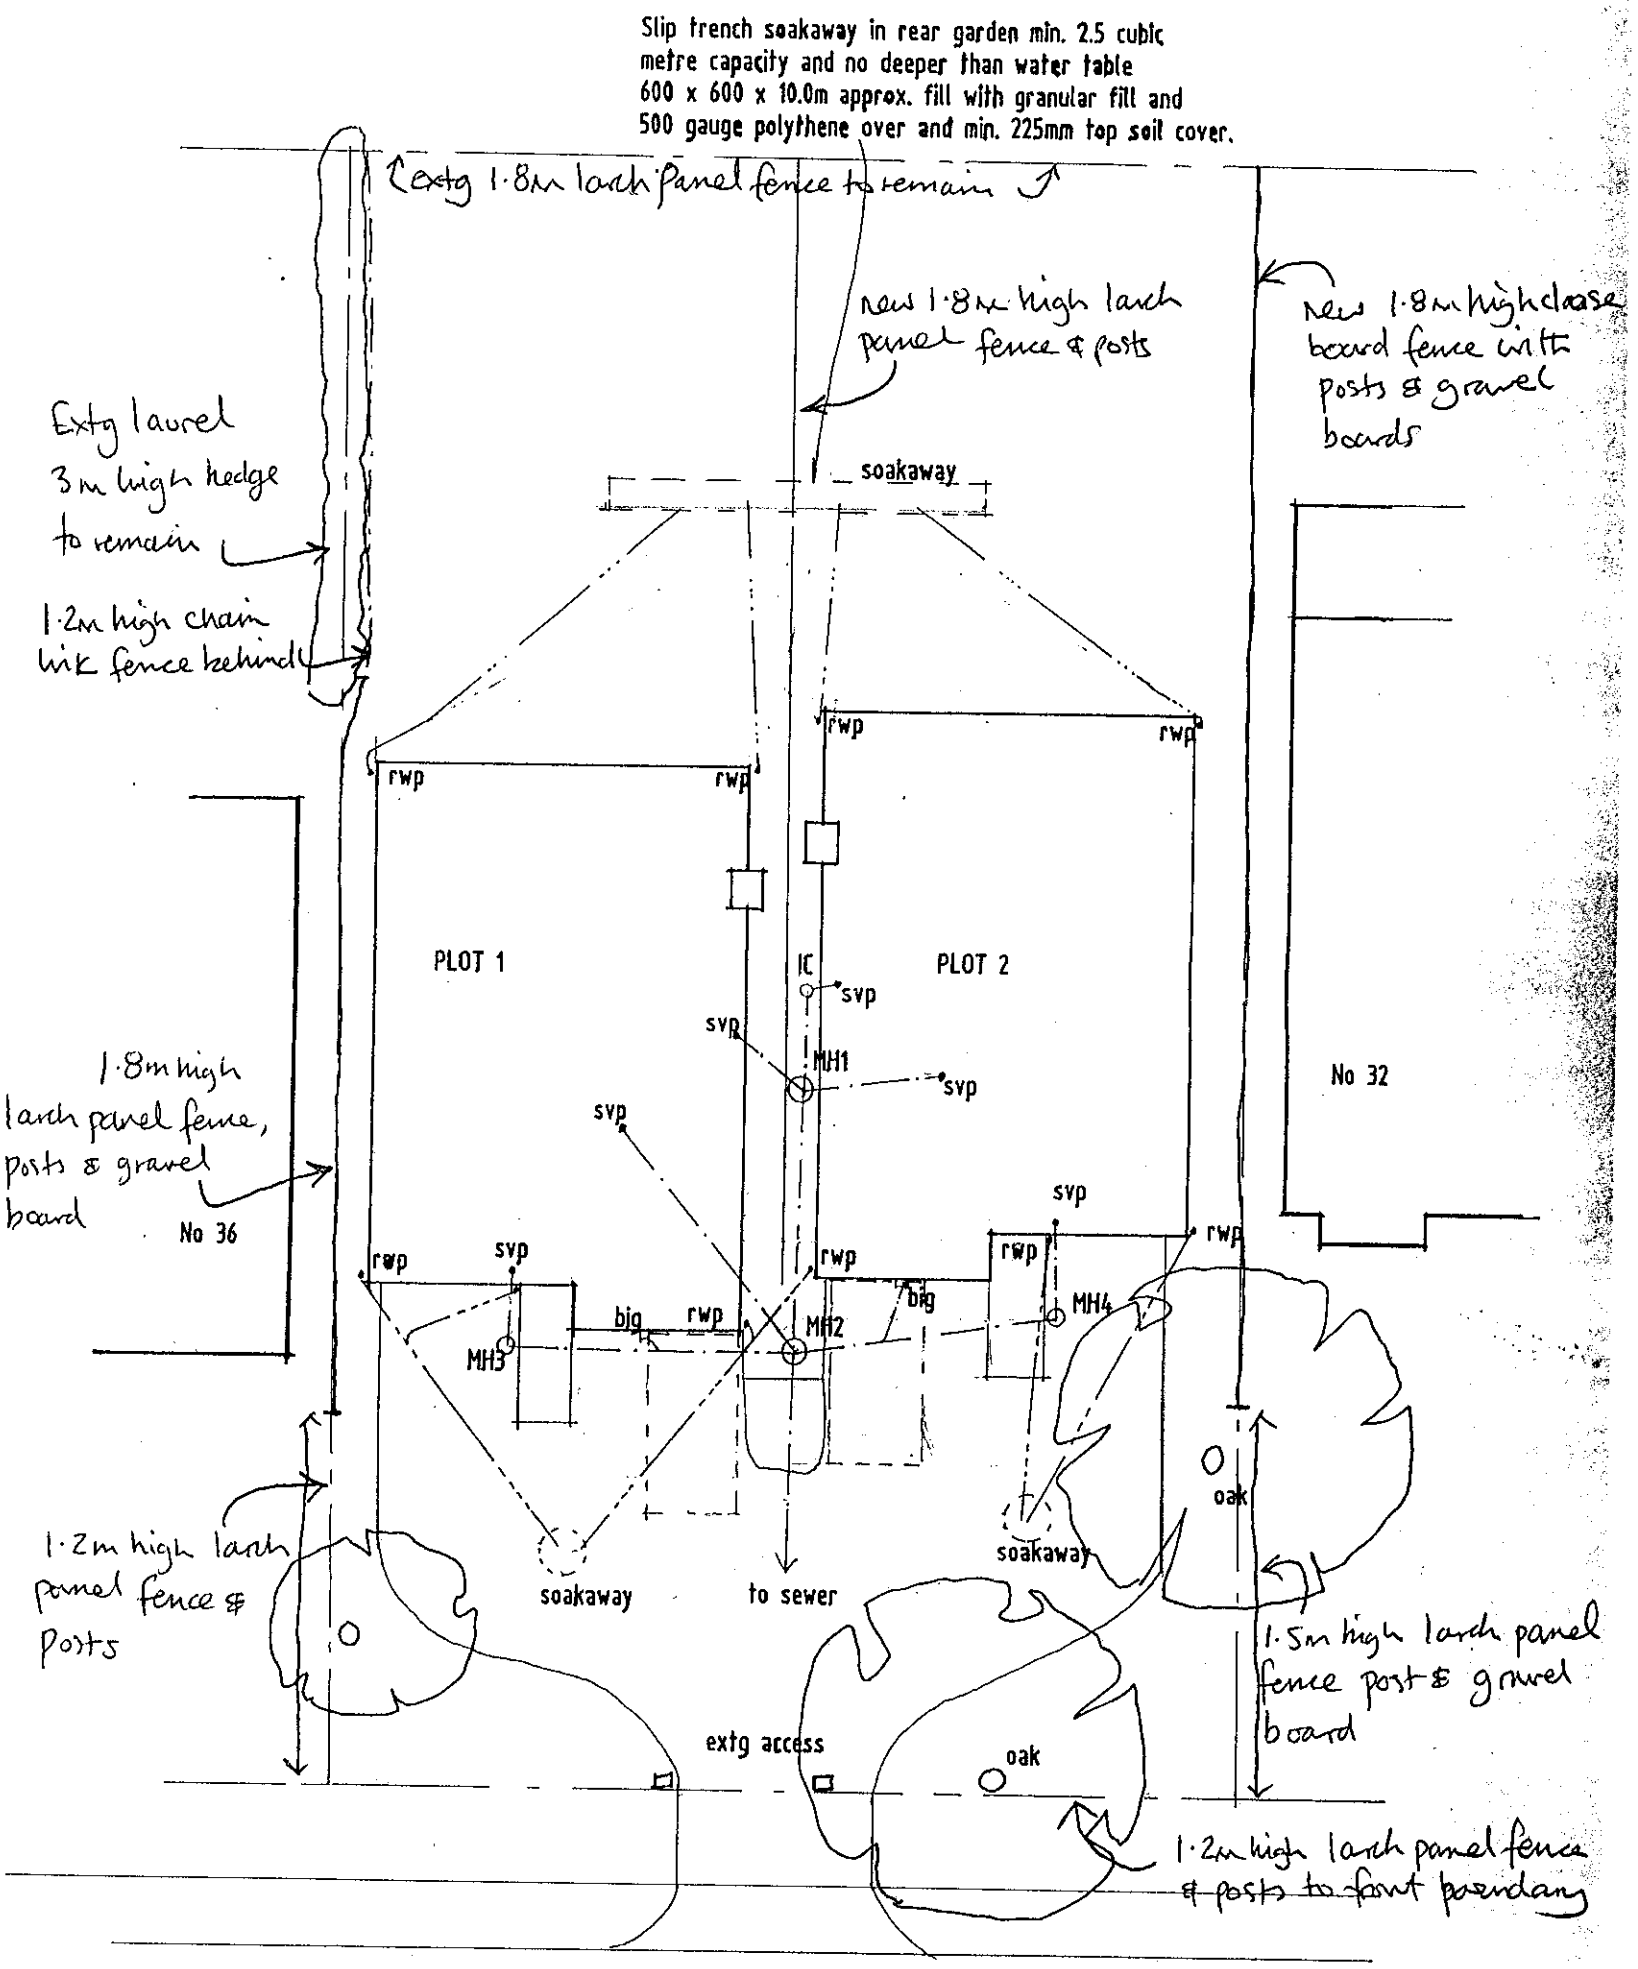

NASH GROVE LANE

SITE PLAN 1:200

NOTE: DRAWING BASED ON PLANNING DRAWING 1545/03
SITE SIZE AND DETAILS TO BE CHECKED ON SITE

DQR No CQNW/08A

PLANS TO MEET CONDITIONS

-3418

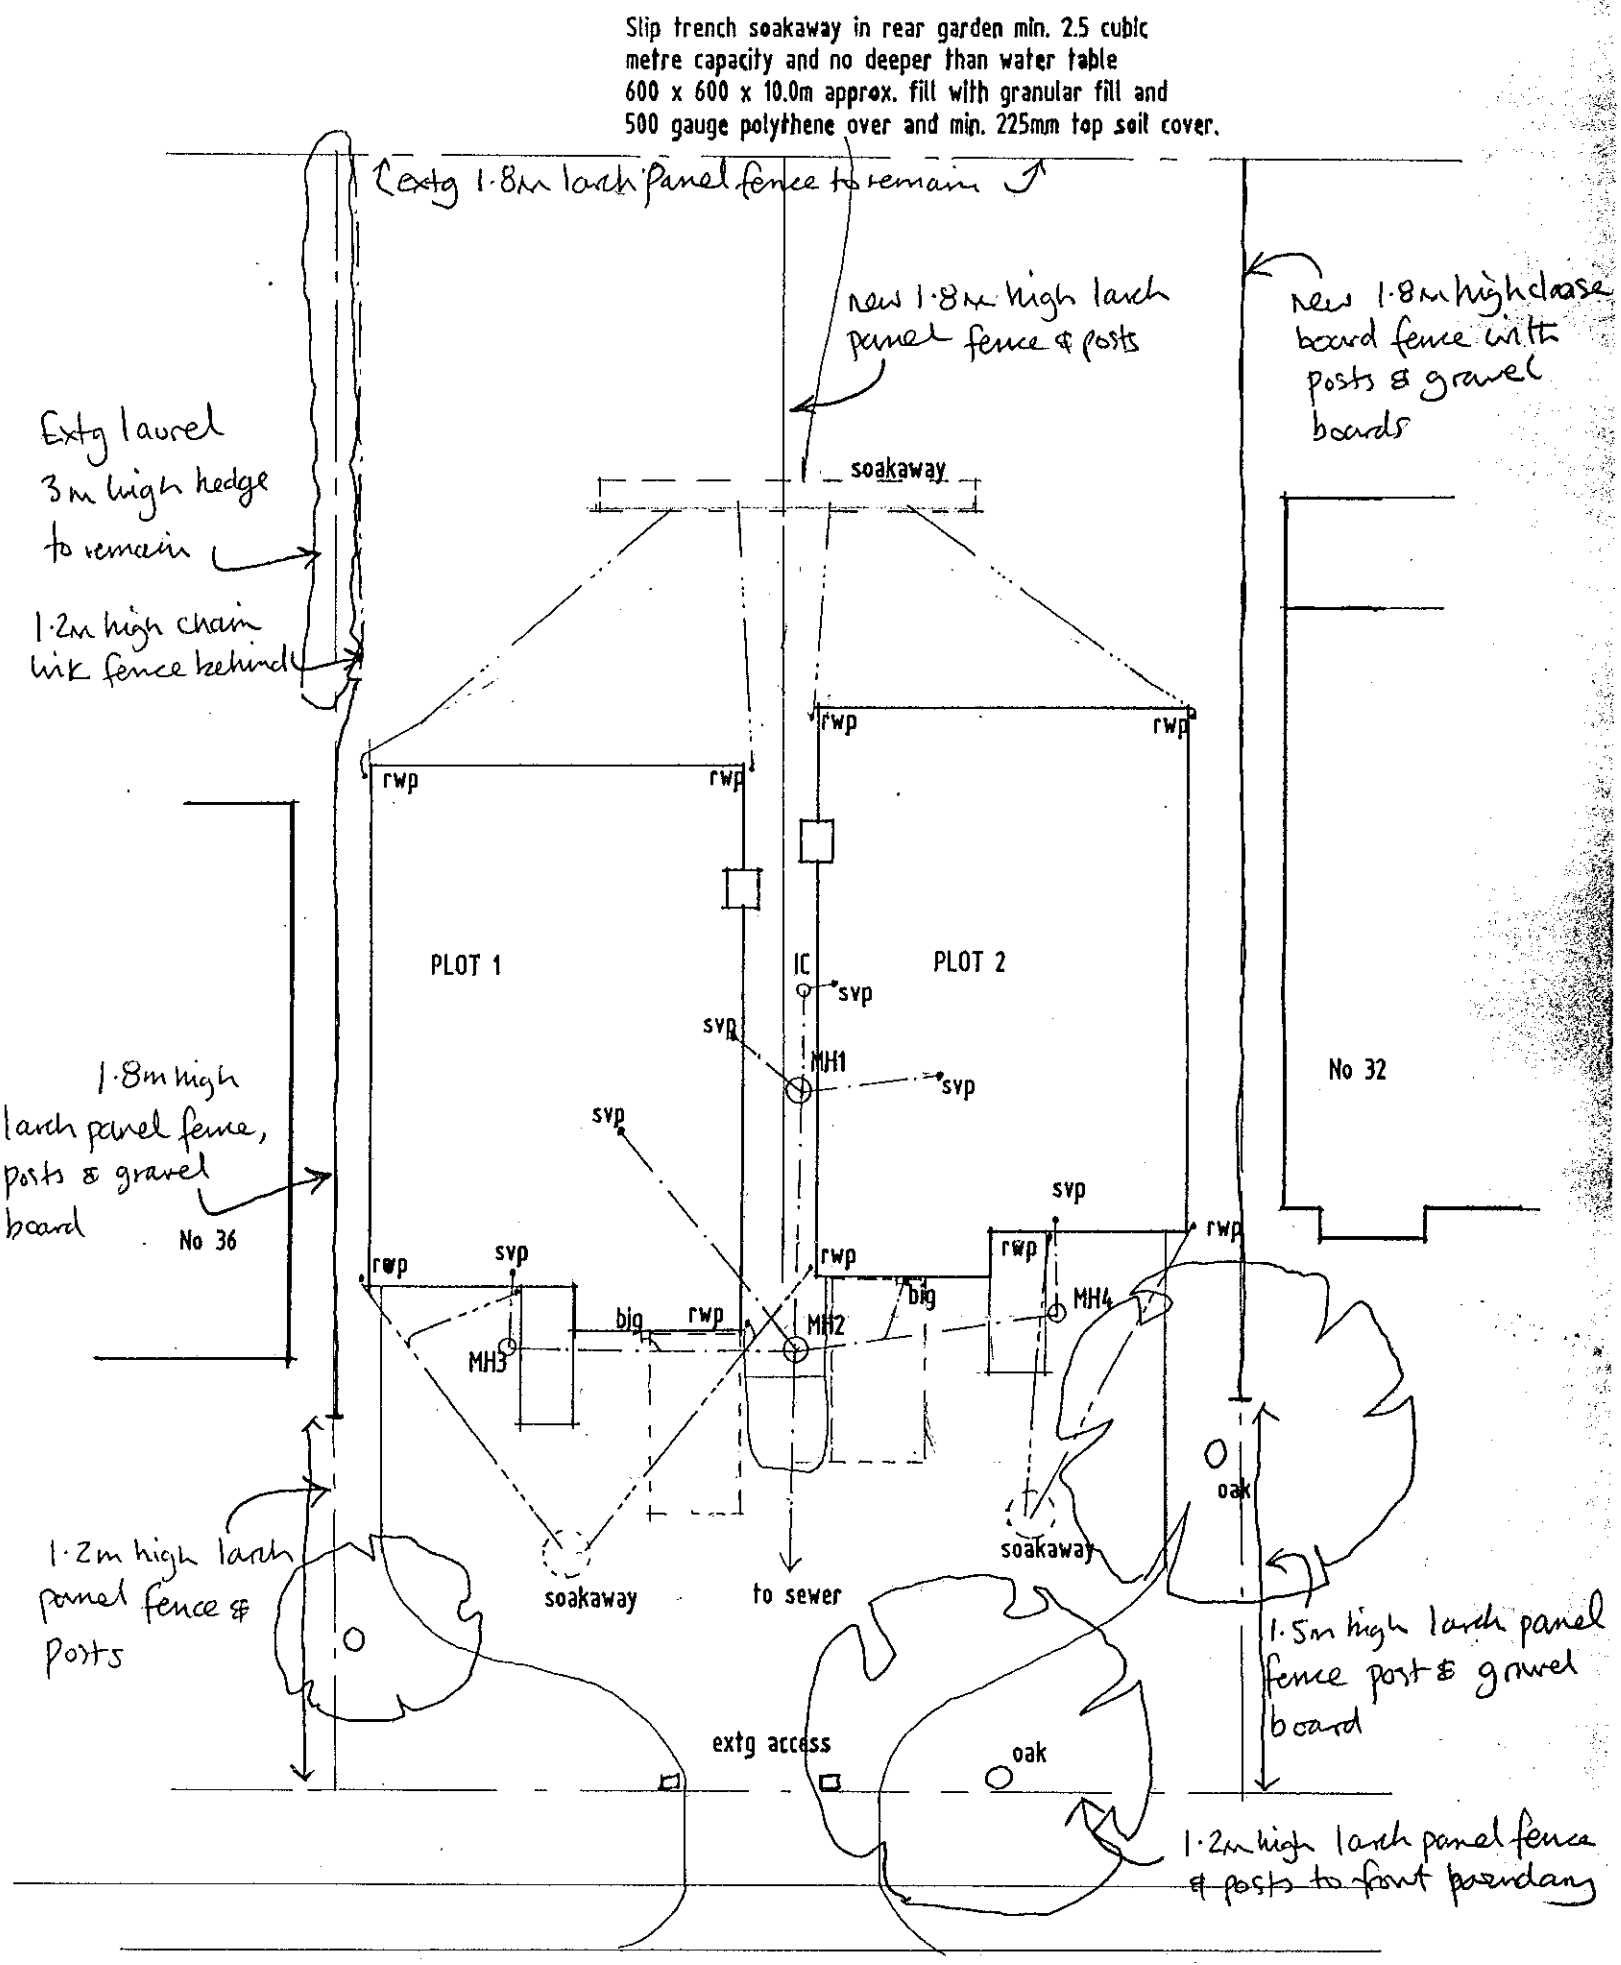

SITE PLAN 1:200

NOTE: DRAWING BASED ON PLANNING DRAWING 1545/03
SITE SIZE AND DETAILS TO BE CHECKED ON SITE

DGR No C4NW/08A

19.FEB.2001 * 3418

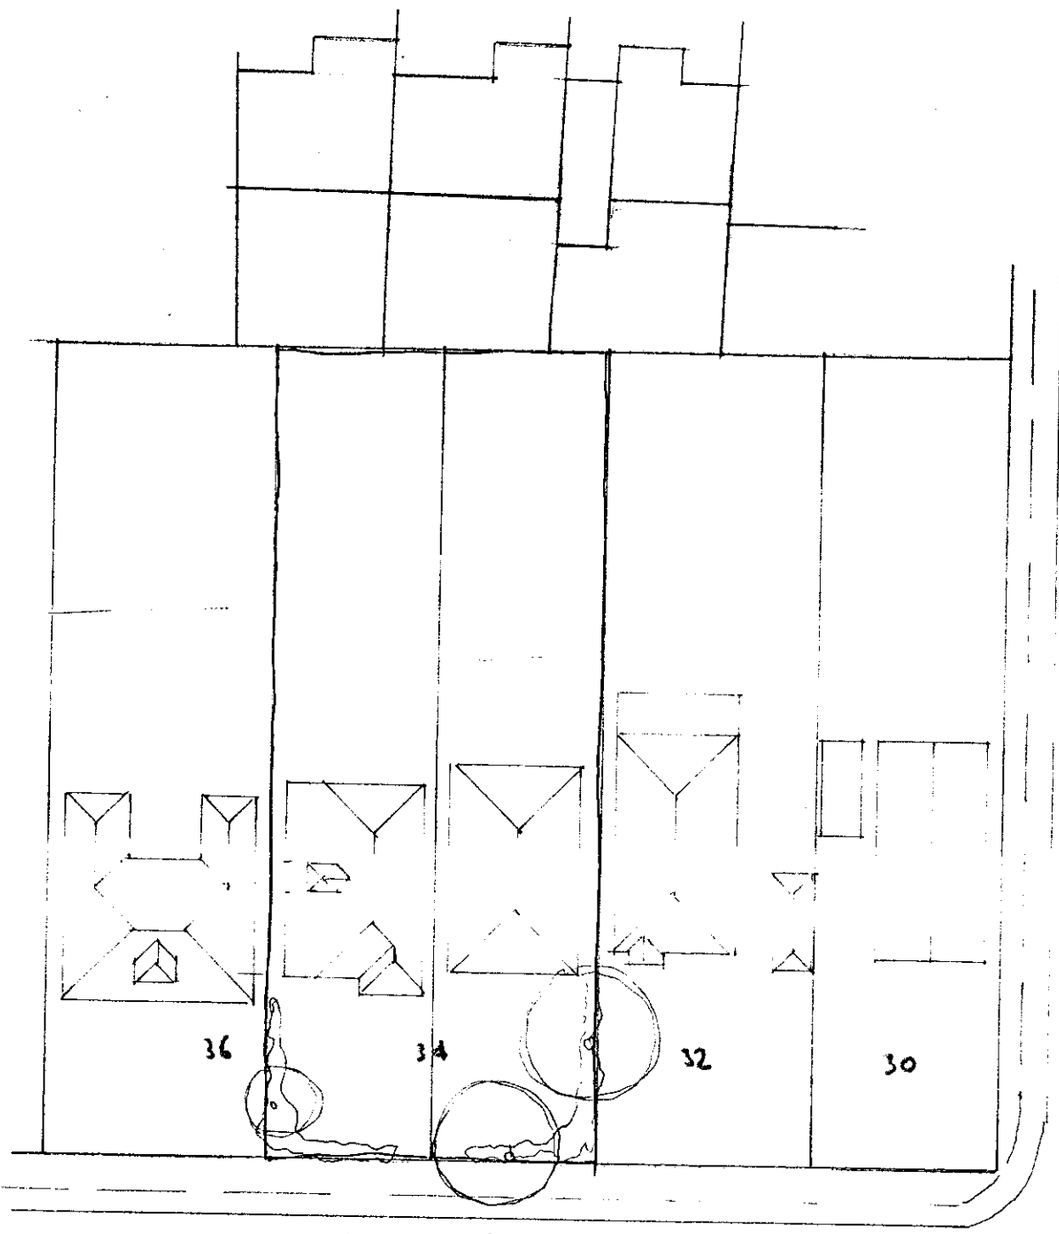

SITE PLAN 1:500

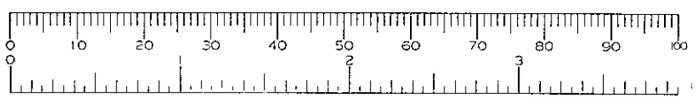



LOCATION PLAN 1:2500

SUPERSEDED

ROGER PRING & SONS,
ARCHITECTURAL & SURVEYING CONSULTANTS
278, Nine Mile Ride, Finchampstead, Wokingham, Berkshire, RG40 3NT
Telephone no. 0118 973 3502 Facsimile no 0118 973 6290
DRG. NO.: P/00/304/5 .SCALE.: As Shown DATE: 15/02/01
Revisions