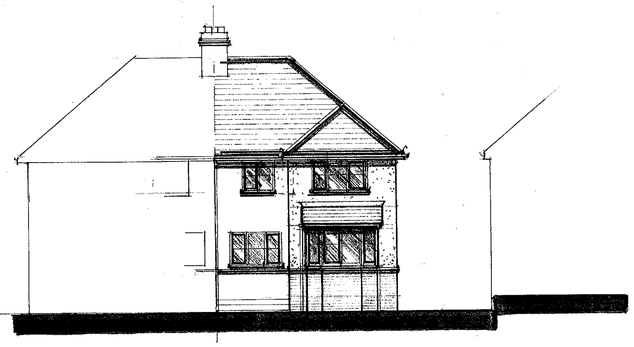

NORTHWEST ELEVATION

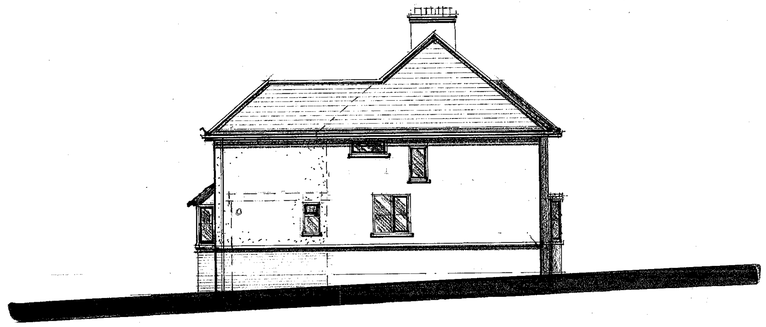

NORTHEAST ELEVATION

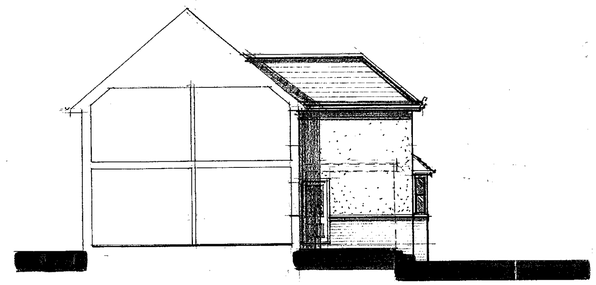

SOUTHWEST ELEVATION

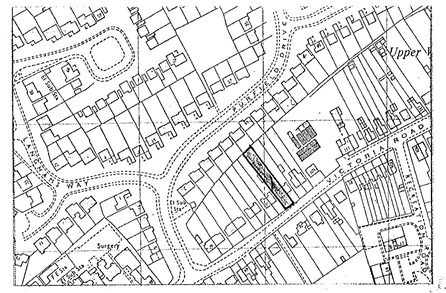

LOCATION PLAN

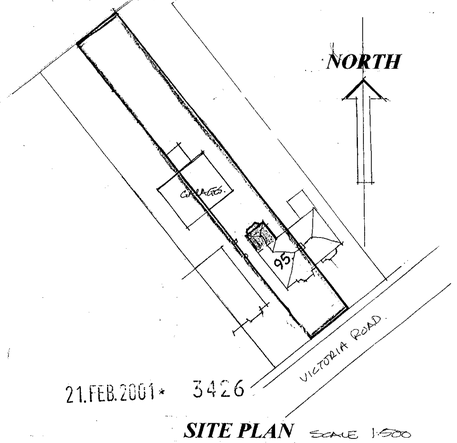

21.FEB.2001 * 3426

SITE PLAN SCALE 1:500

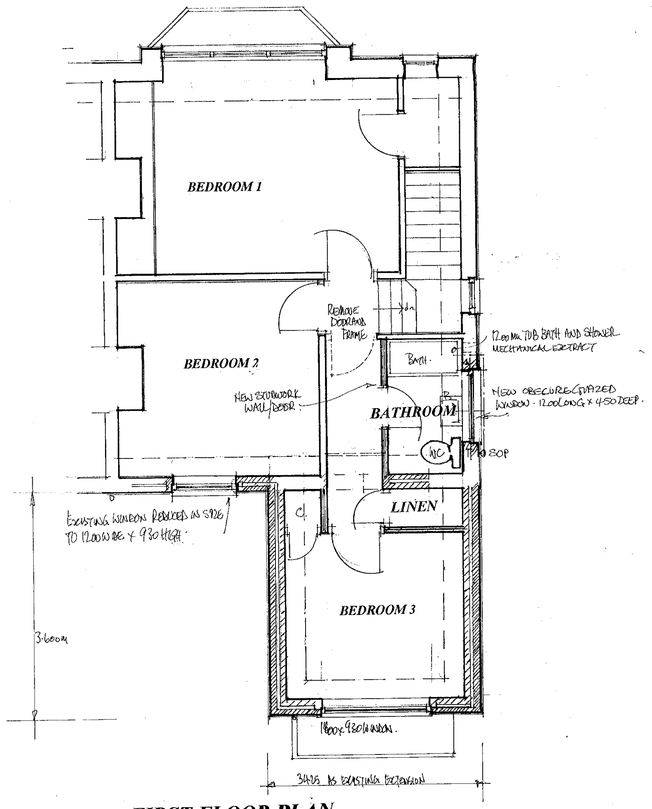

FIRST FLOOR PLAN

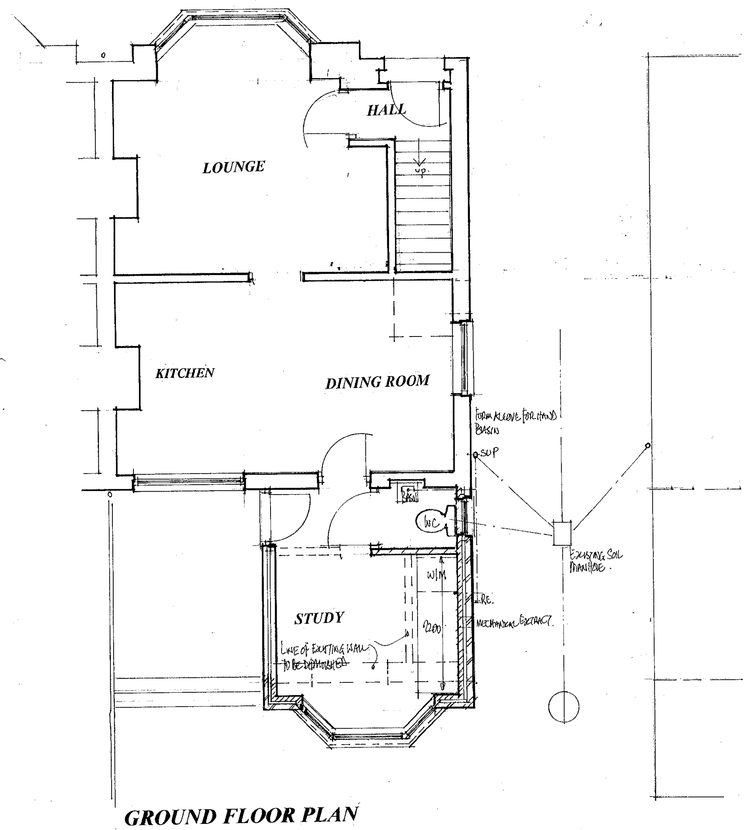

GROUND FLOOR PLAN

APPROVED

Proposal PROPOSED EXTENSIONS. *Drawing* PLANNING PROPOSALS

Site **95 VICTORIA ROAD WARGRAVE BERKSHIRE**

Date **February 01** *Scale* **1:50 &1:100** *Drawing No* **D 577-01**

COLIN DAWSON & ASSOCIATES
Architectural Design & Building Surveying.
MALVERN HOUSE
1 MALVERN WAY
TWYFORD
READING BERKSHIRE RG10 9PY
Tel: **(0118) 9343322** *Fax:* **(0118) 9343322**

23/5/01