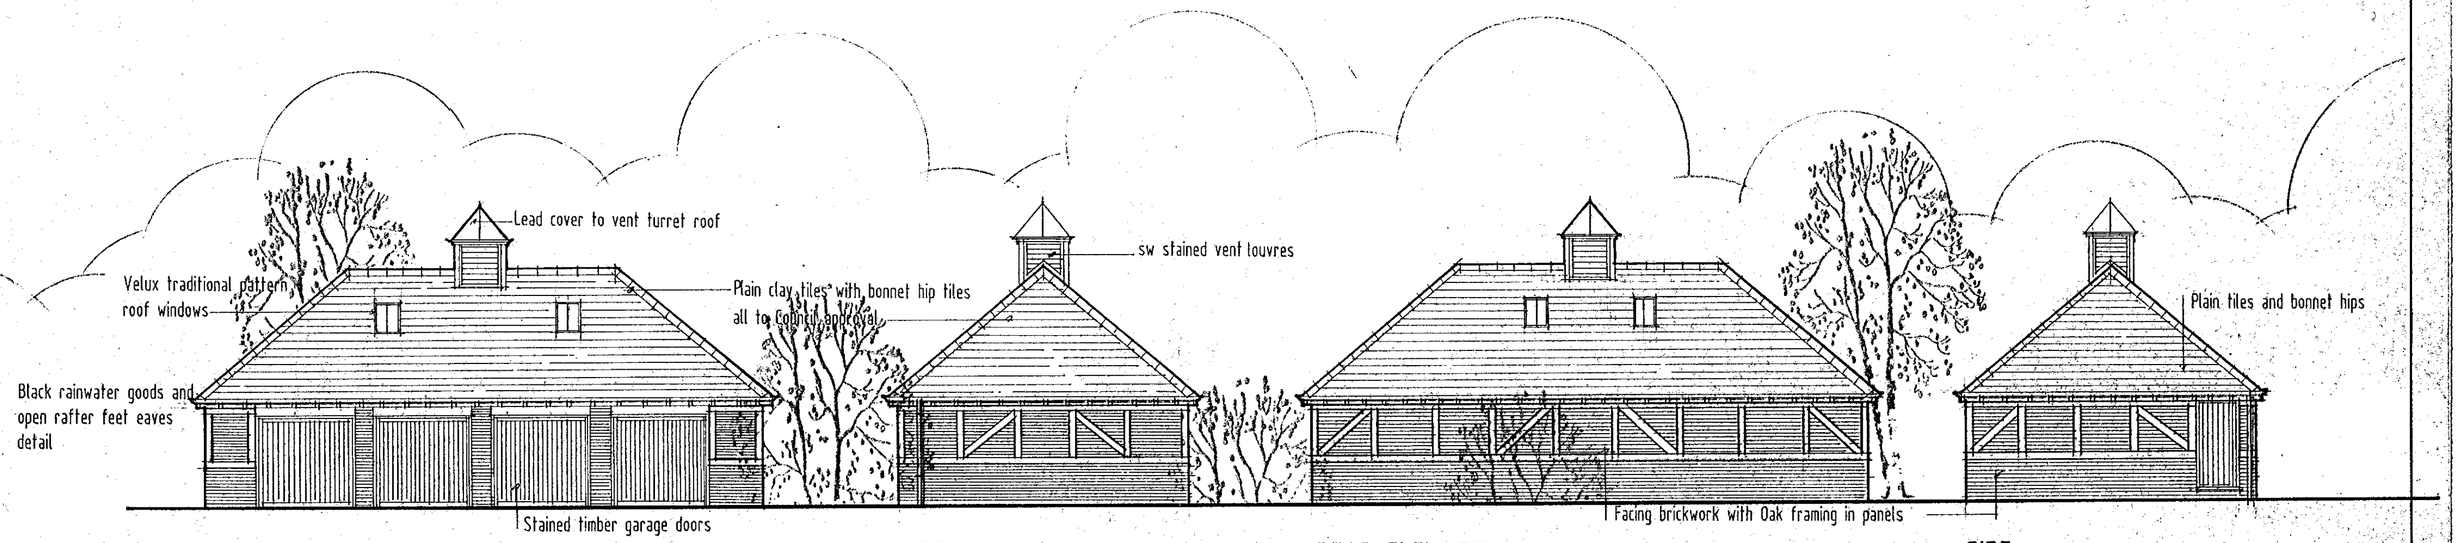

FRONT ELEVATION

SIDE

REAR ELEVATION

SIDE

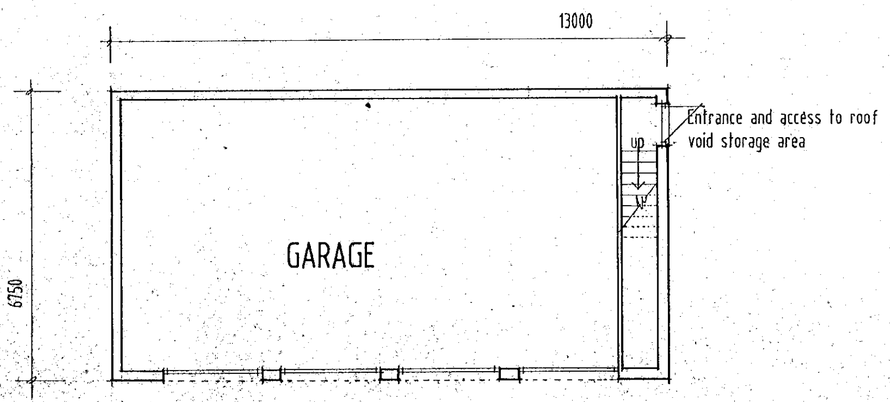

Plan

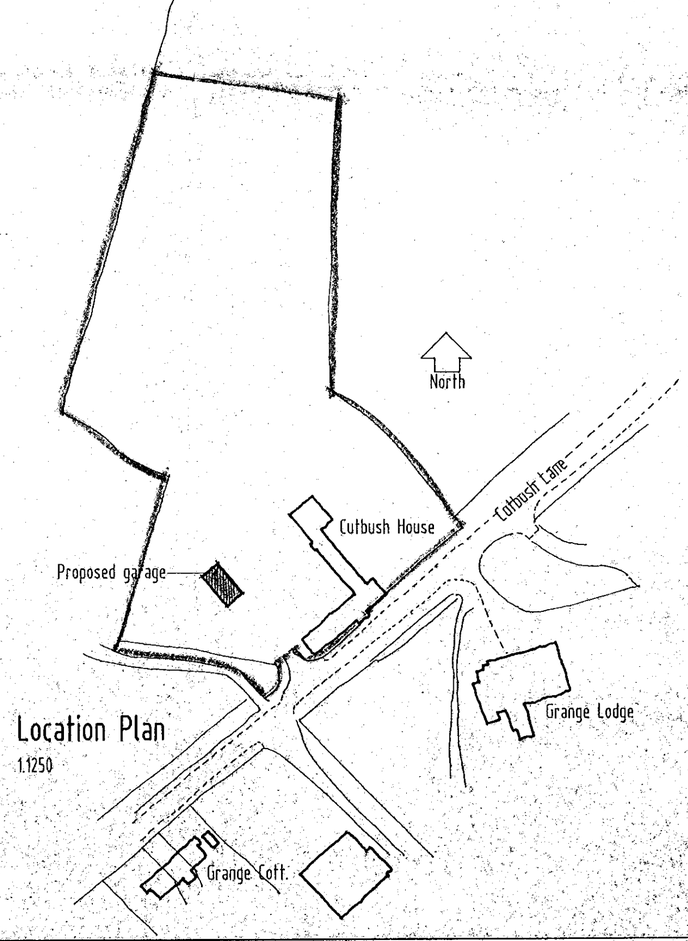

Location Plan
1.1250

01.MAR2001* 3492

Scheme
Proposed detached garage block

Site
Cutbush House
Cutbush Lane Shinfield
Reading

Client
Mr. A Sibley

Scale
1.100

Date
Feb. 2001

Drawing no.
21/08

REFUSED

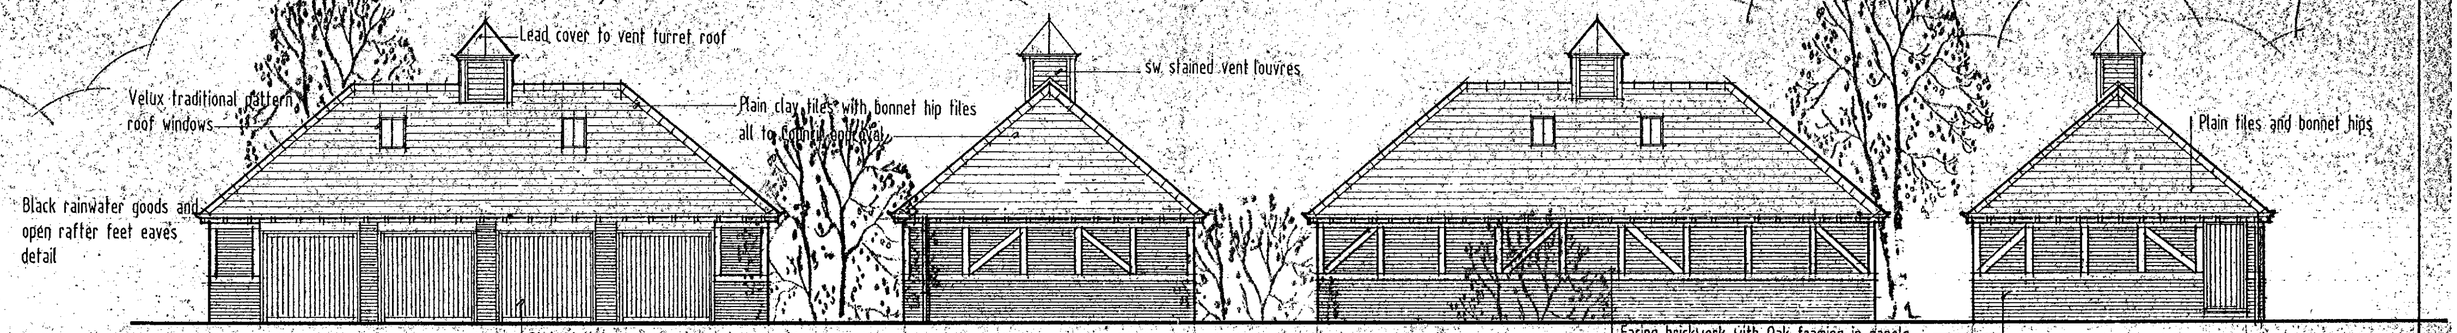

FRONT ELEVATION SIDE REAR ELEVATION SIDE

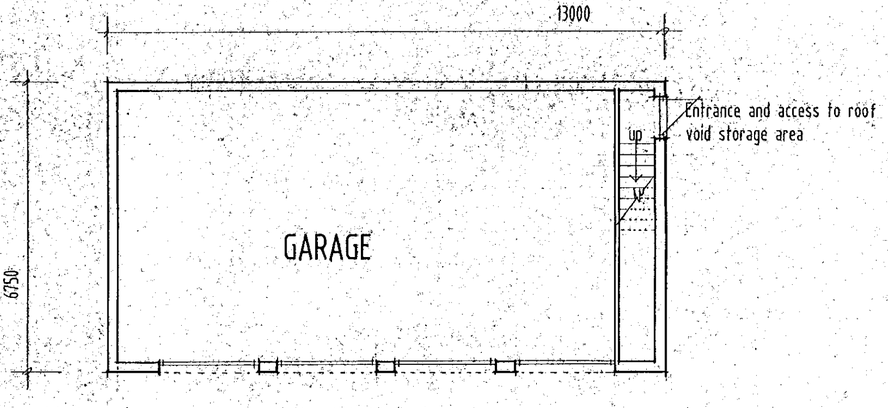

Plan

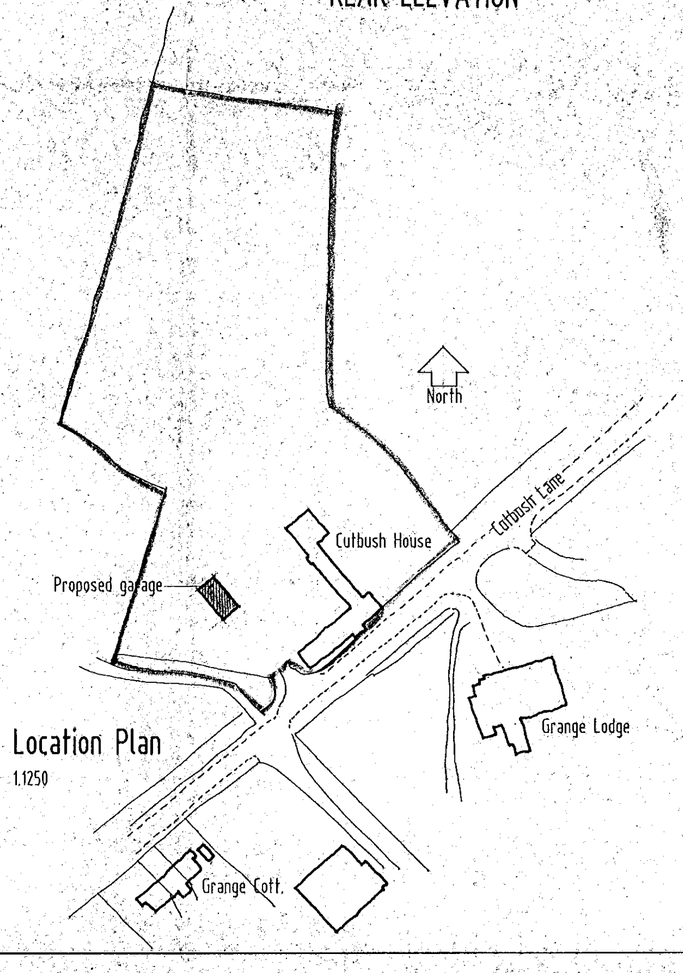

Location Plan
1.1250

01.MAR2001 * 3492

REFUSED

Scheme
Proposed detached garage block

Site
Cutbush House
Cutbush Lane Shinfield
Reading

Client
Mr. A Sibley

Scale
1.100

Date
Feb. 2001

Drawing no.
21/08

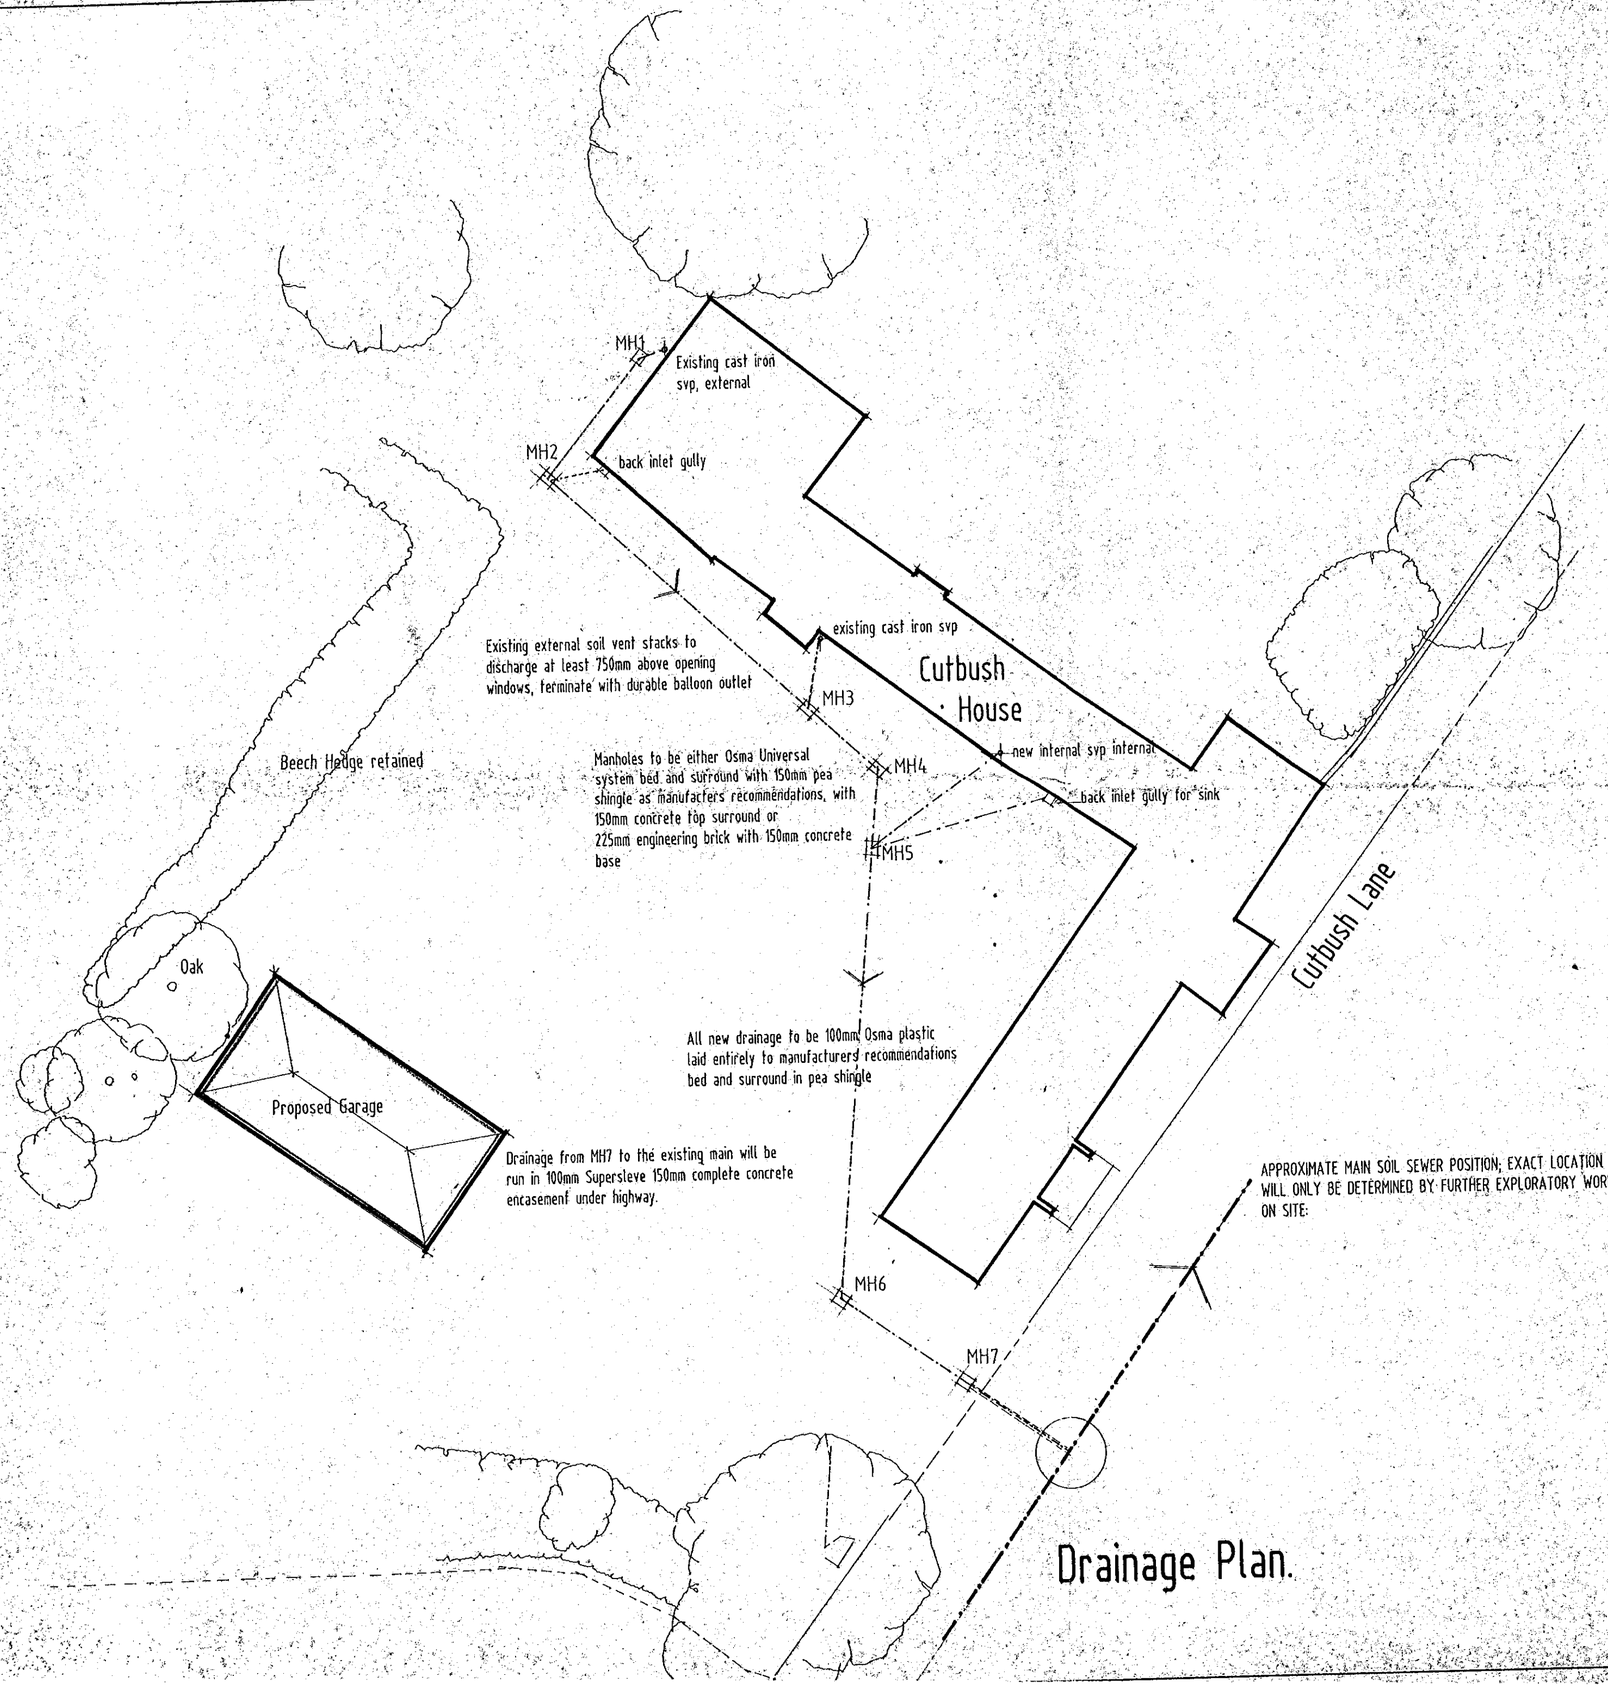

01.MAR2001* 3492

REFUSED

Drainage Plan.

Project:
Proposed alterations and refurbishment works at.

Site.
Cutbush House
Cutbush Lane Shinfield
Reading

Client.
Mr. A. Sibley

Scale
1.200

Date
Feb. 2001

Drawing no.
21/07

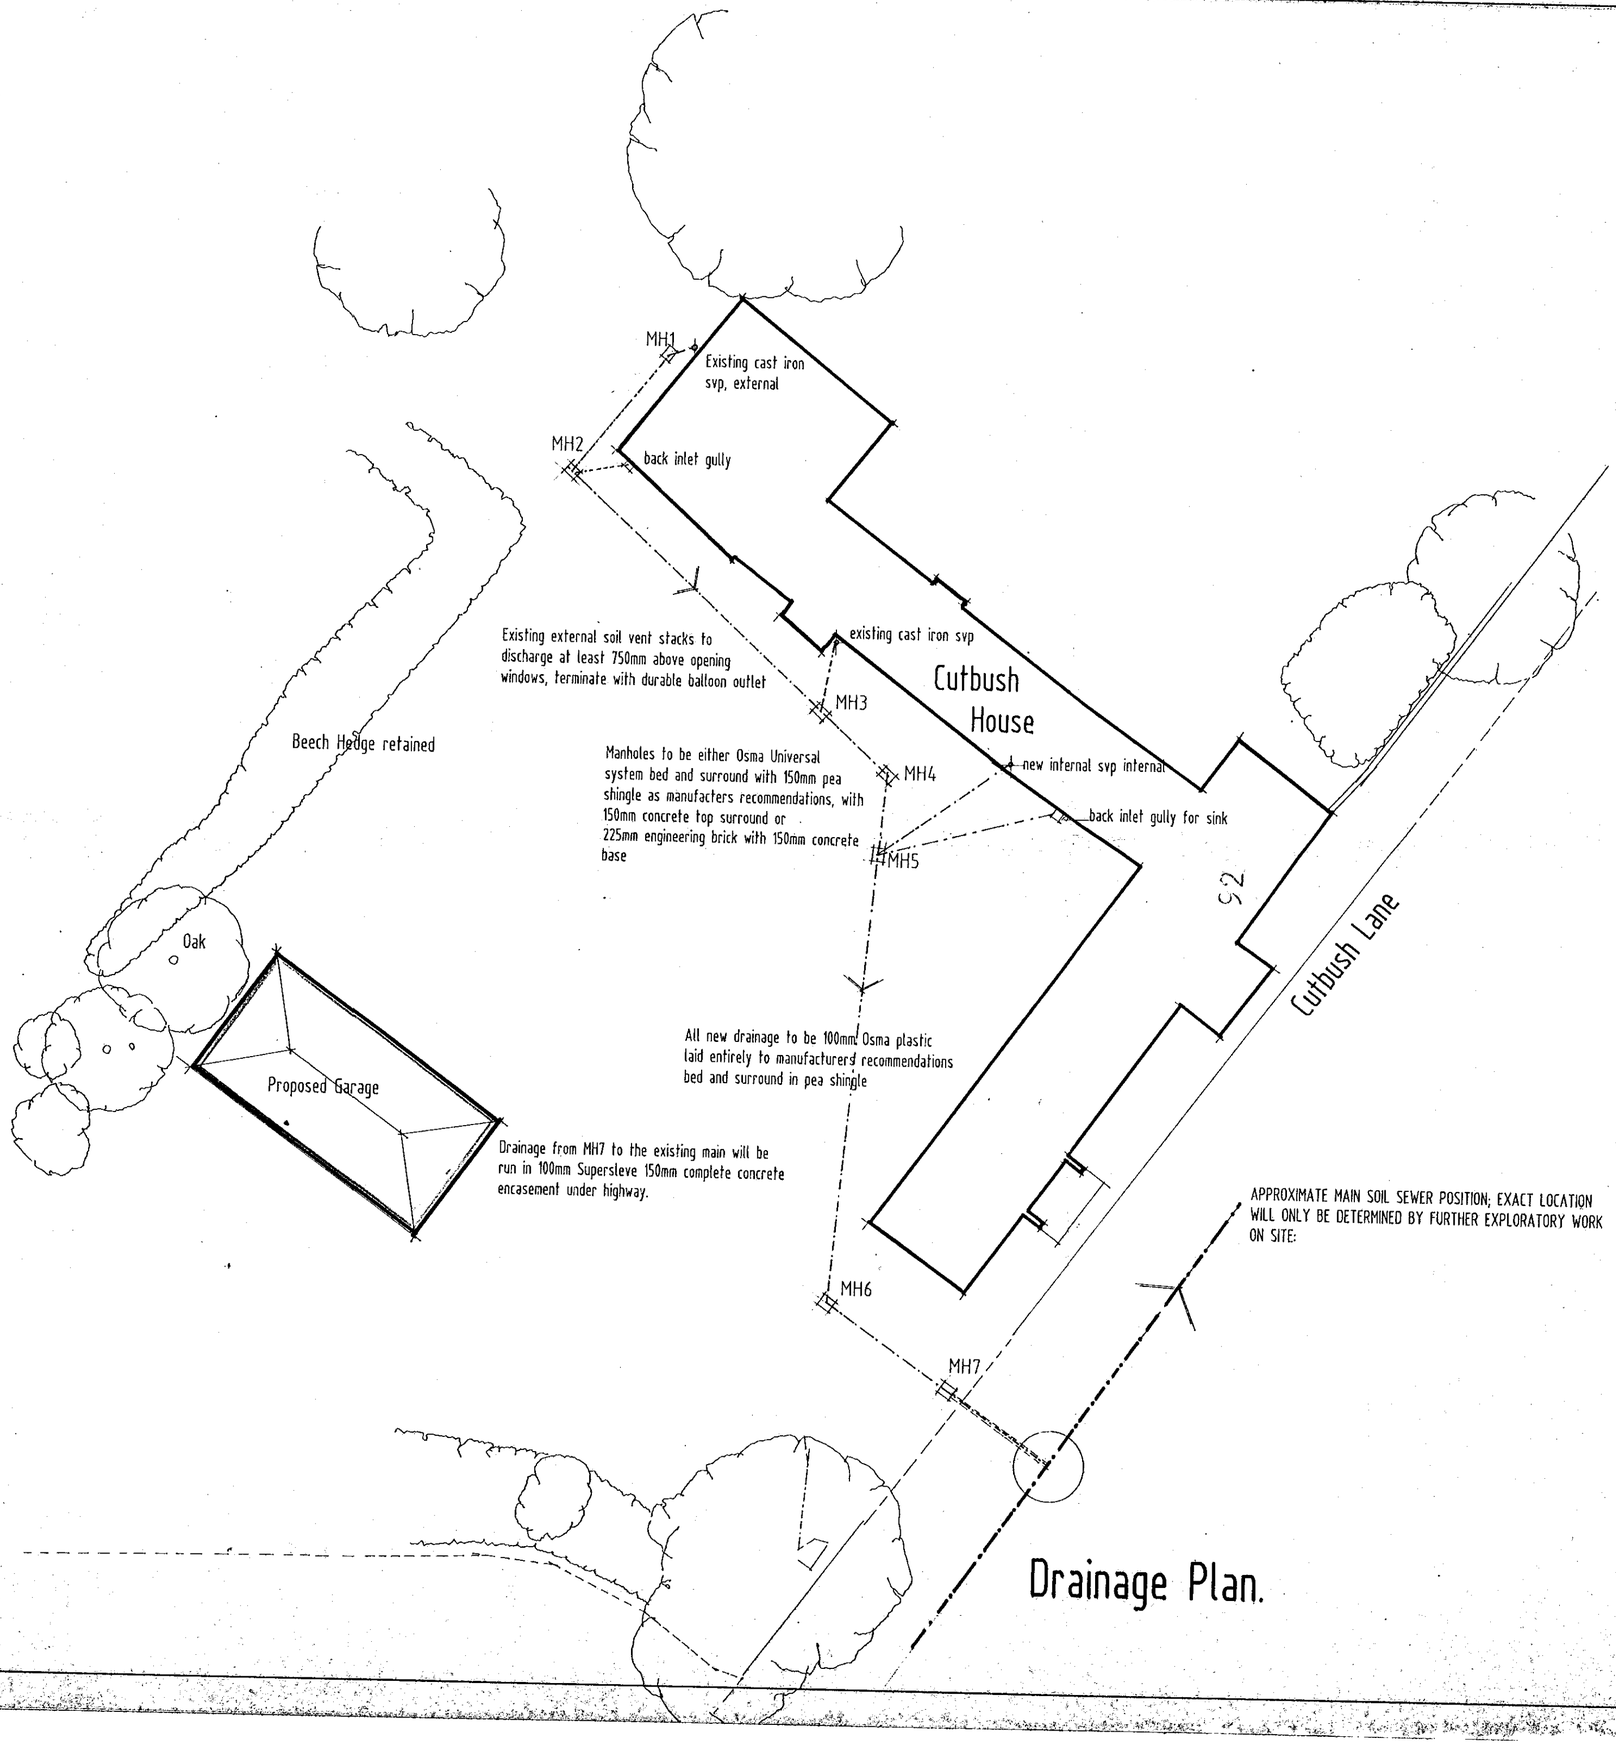

Drainage Plan.

01.MAR2001* 3492

REFUSED

Project.

Proposed alterations and refurbishment works at.

Site.

Cutbush House
Cutbush Lane Shinfield
Reading

Client.

Mr. A. Sibley

Scale 1.200

Date Feb. 2001

Drawing no. 21/07