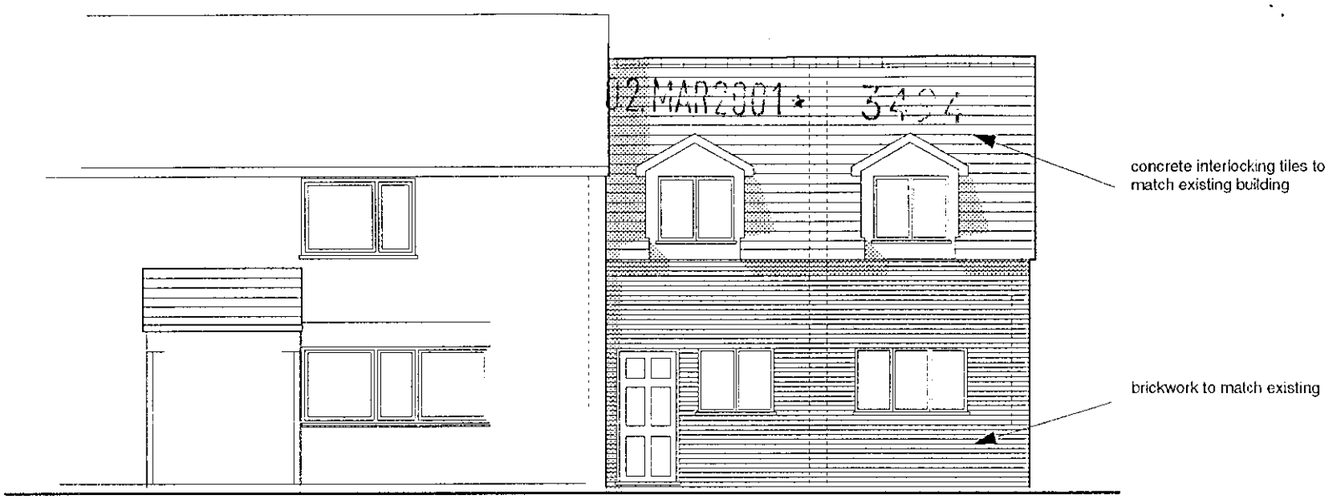

front elevation 1: 100

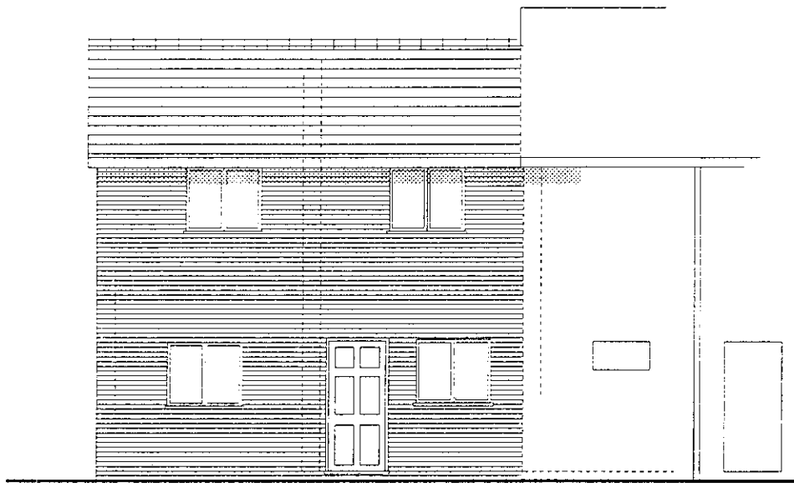

rear elevation 1: 100

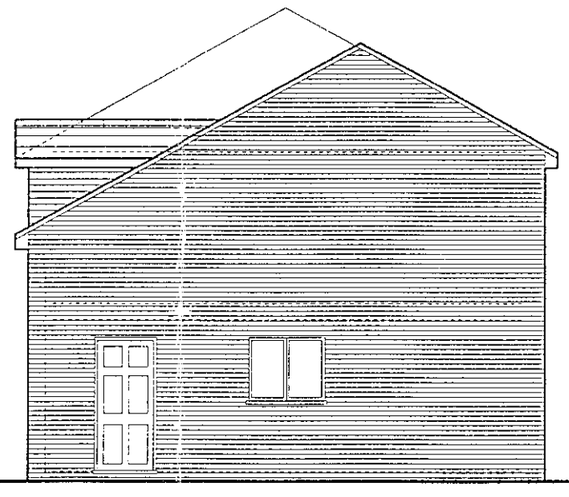

side elevation 1: 100

REFUSED

revisions	date	code
	02.MAR2001	3464

job title

PROPOSED 2 NO. I BED FLATS

site address

LAND ADJACENT TO:
43 CROCKHAMWELL ROAD
WOODLEY
BERKS
RG5 3JZ

clients

MR A E AGER

scale

1:100

drawn by

C J CHAMBERLAIN BA hons.
47 FREMANTLE ROAD
HIGH WYCOMBE
BUCKS
HP13 7PQ

tel/fax: 01494-533974

date

FEBRUARY 2001

drawing ref	*rev*
AGE / 00 / 1	

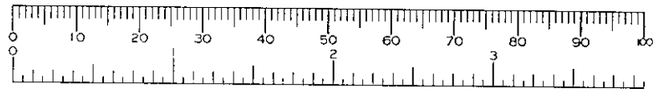

existing flats over
1 no. 2 bed
1 no. 1 bed

proposed 2 no.
1 bed units

neighbouring
house

02.MAR2001 3494

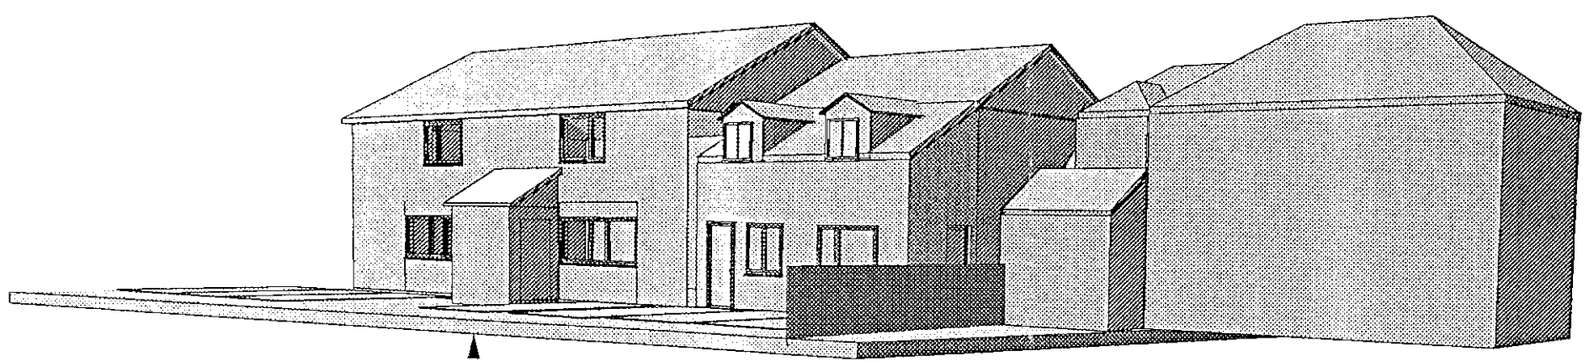

added pitched roof

perspective view from road

REFUSED

02.MAR2001 3494

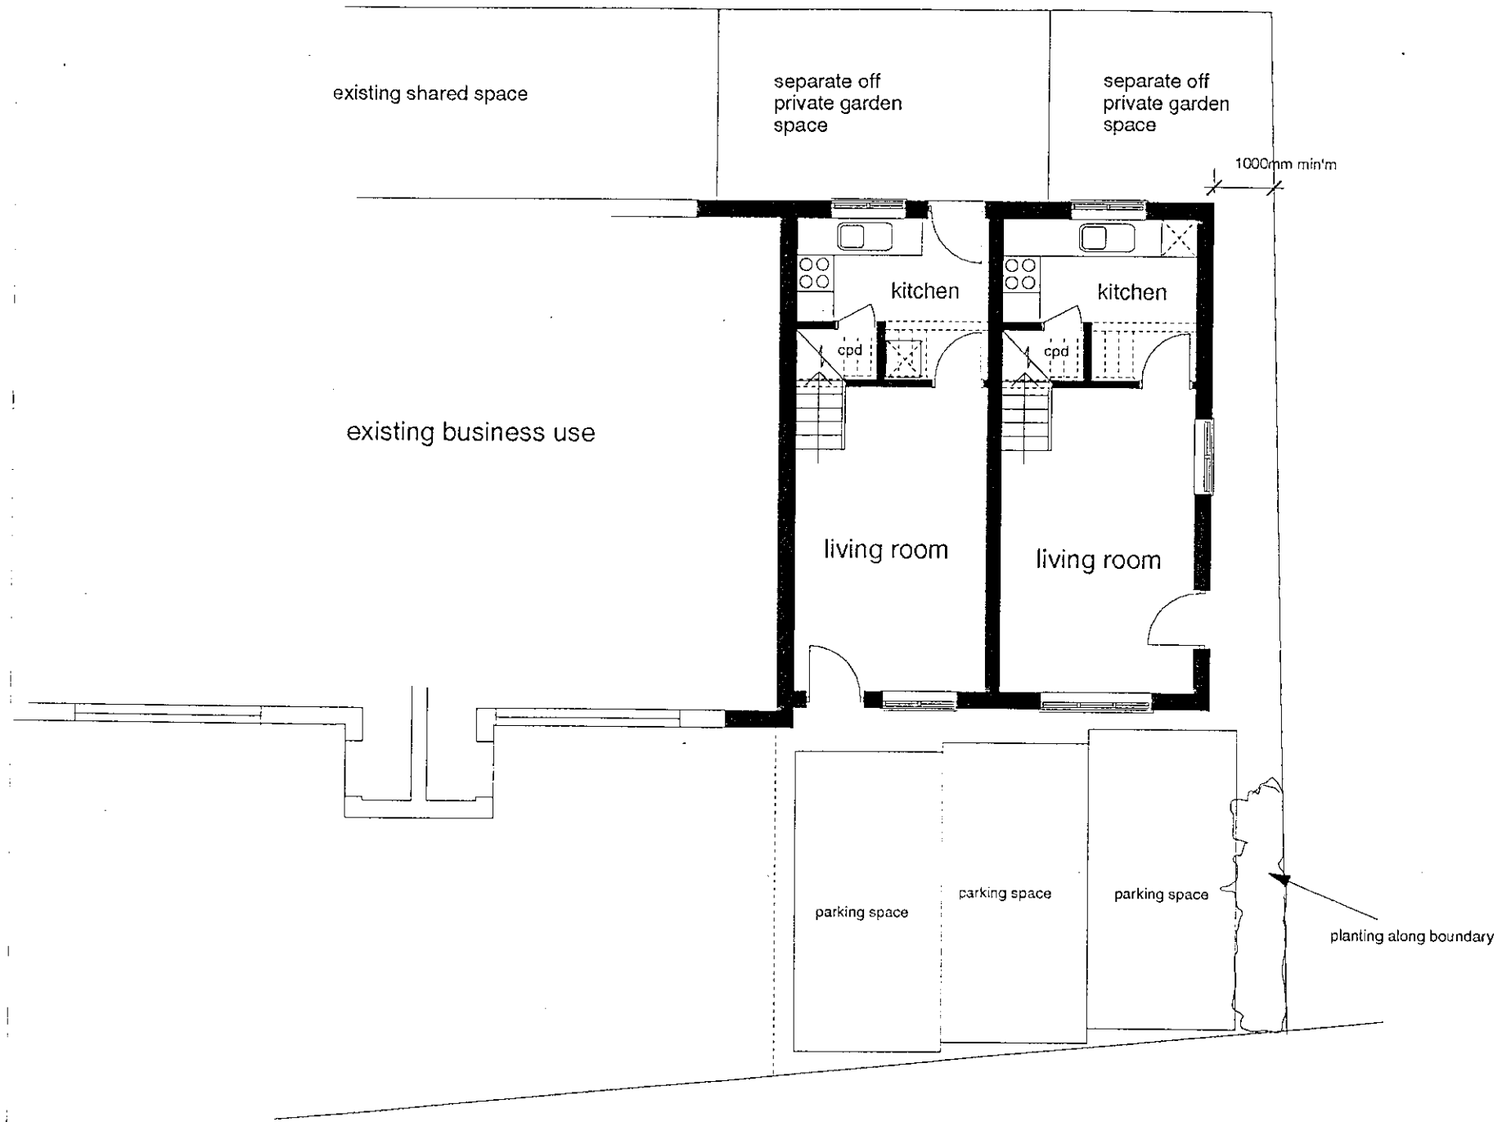

ground floor plan 1: 100

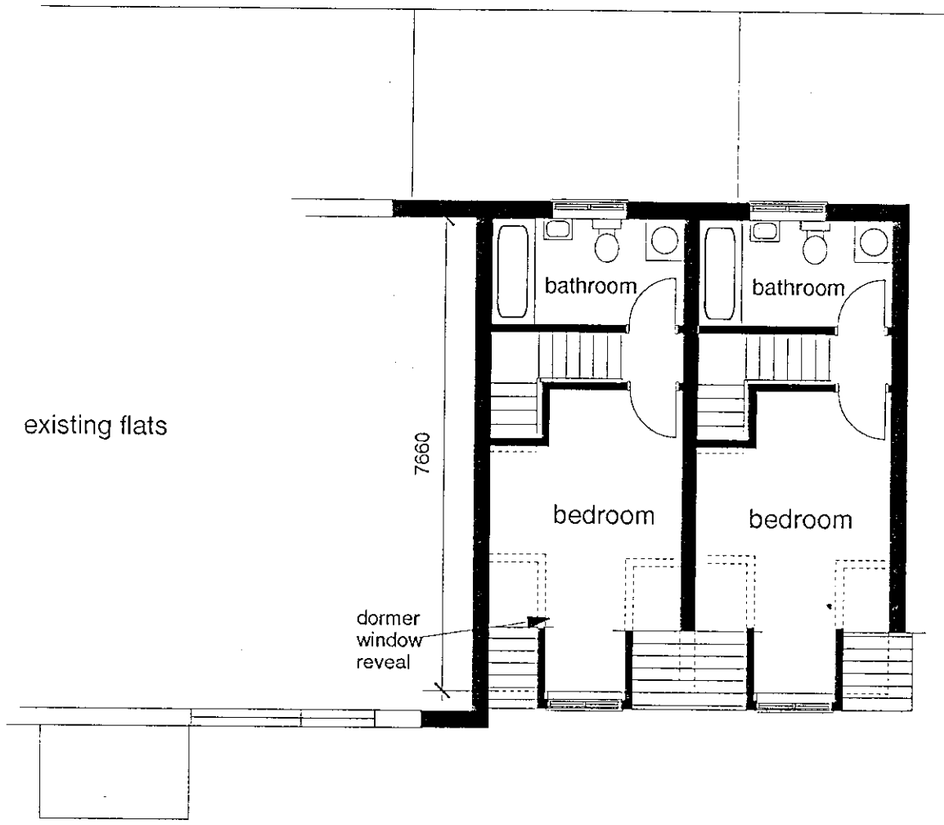

first floor plan 1: 100

REFUSED

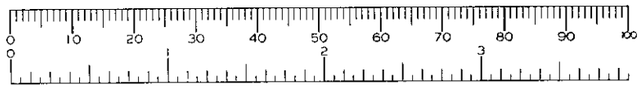

02.MAR2007 3424

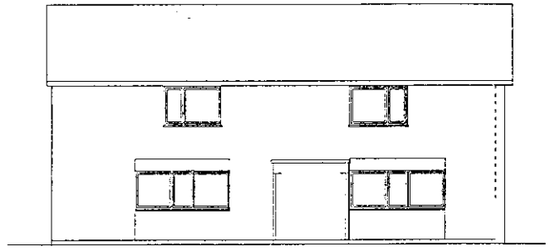

existing front elevation 1: 200

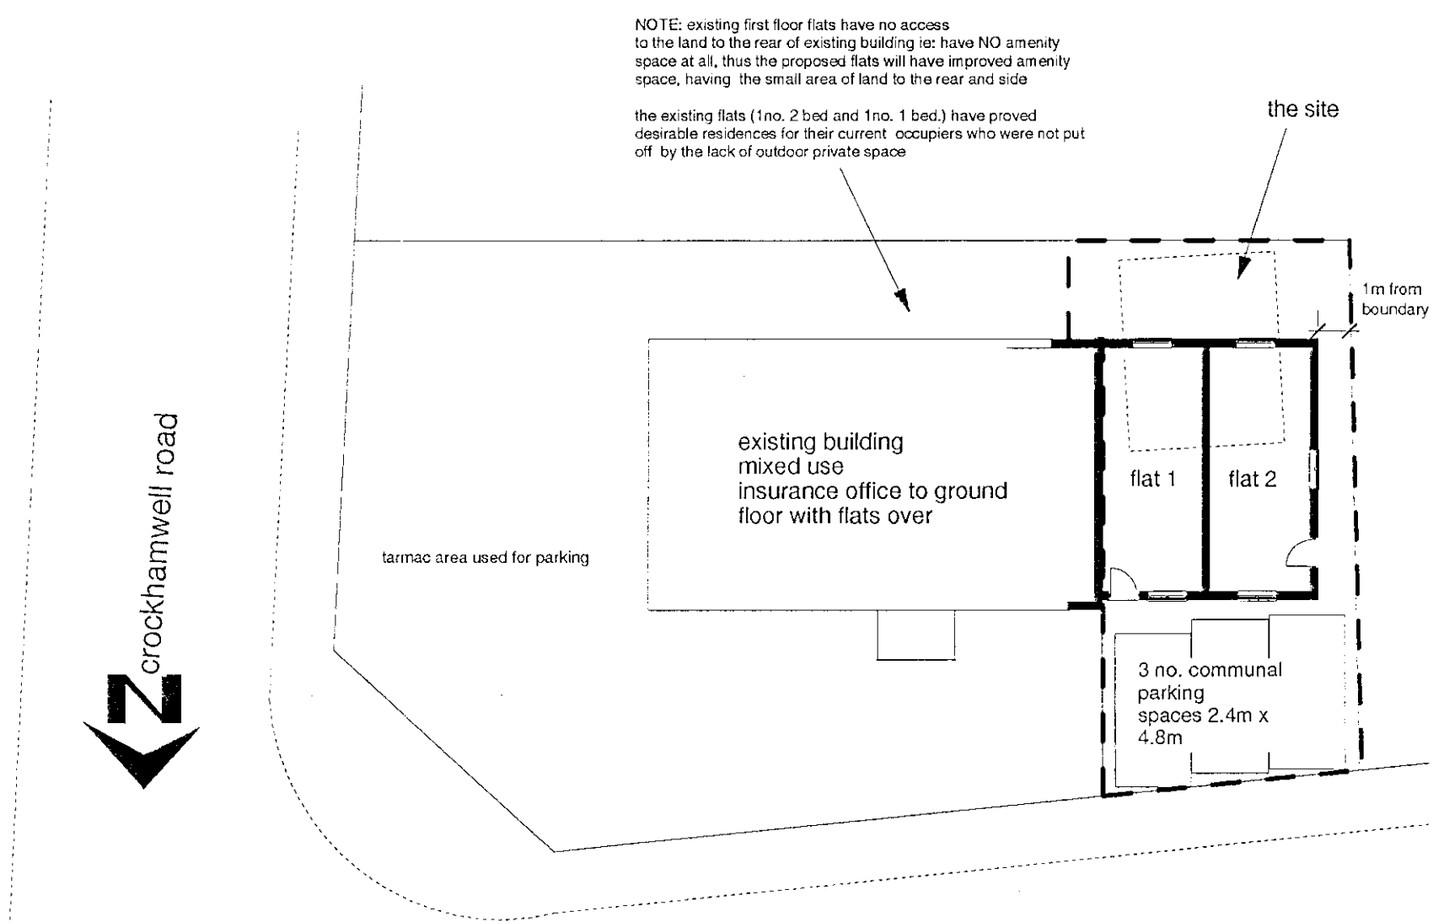

site plan 1: 200

RECEIVED