



The Harris Group Ltd does not accept liability for any deviation to our drawings or specification. This Drawing is copyright and may not be reproduced in whole or part without written authority.

Rev	Date	Description	Drawn	Chk'd
A	14.03.25	Red line application boundary updated	DHA	SA
B	19.03.25	Blue line added	OJC	OJC

SCALE 1:1250

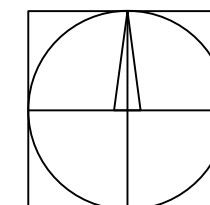

NORTH

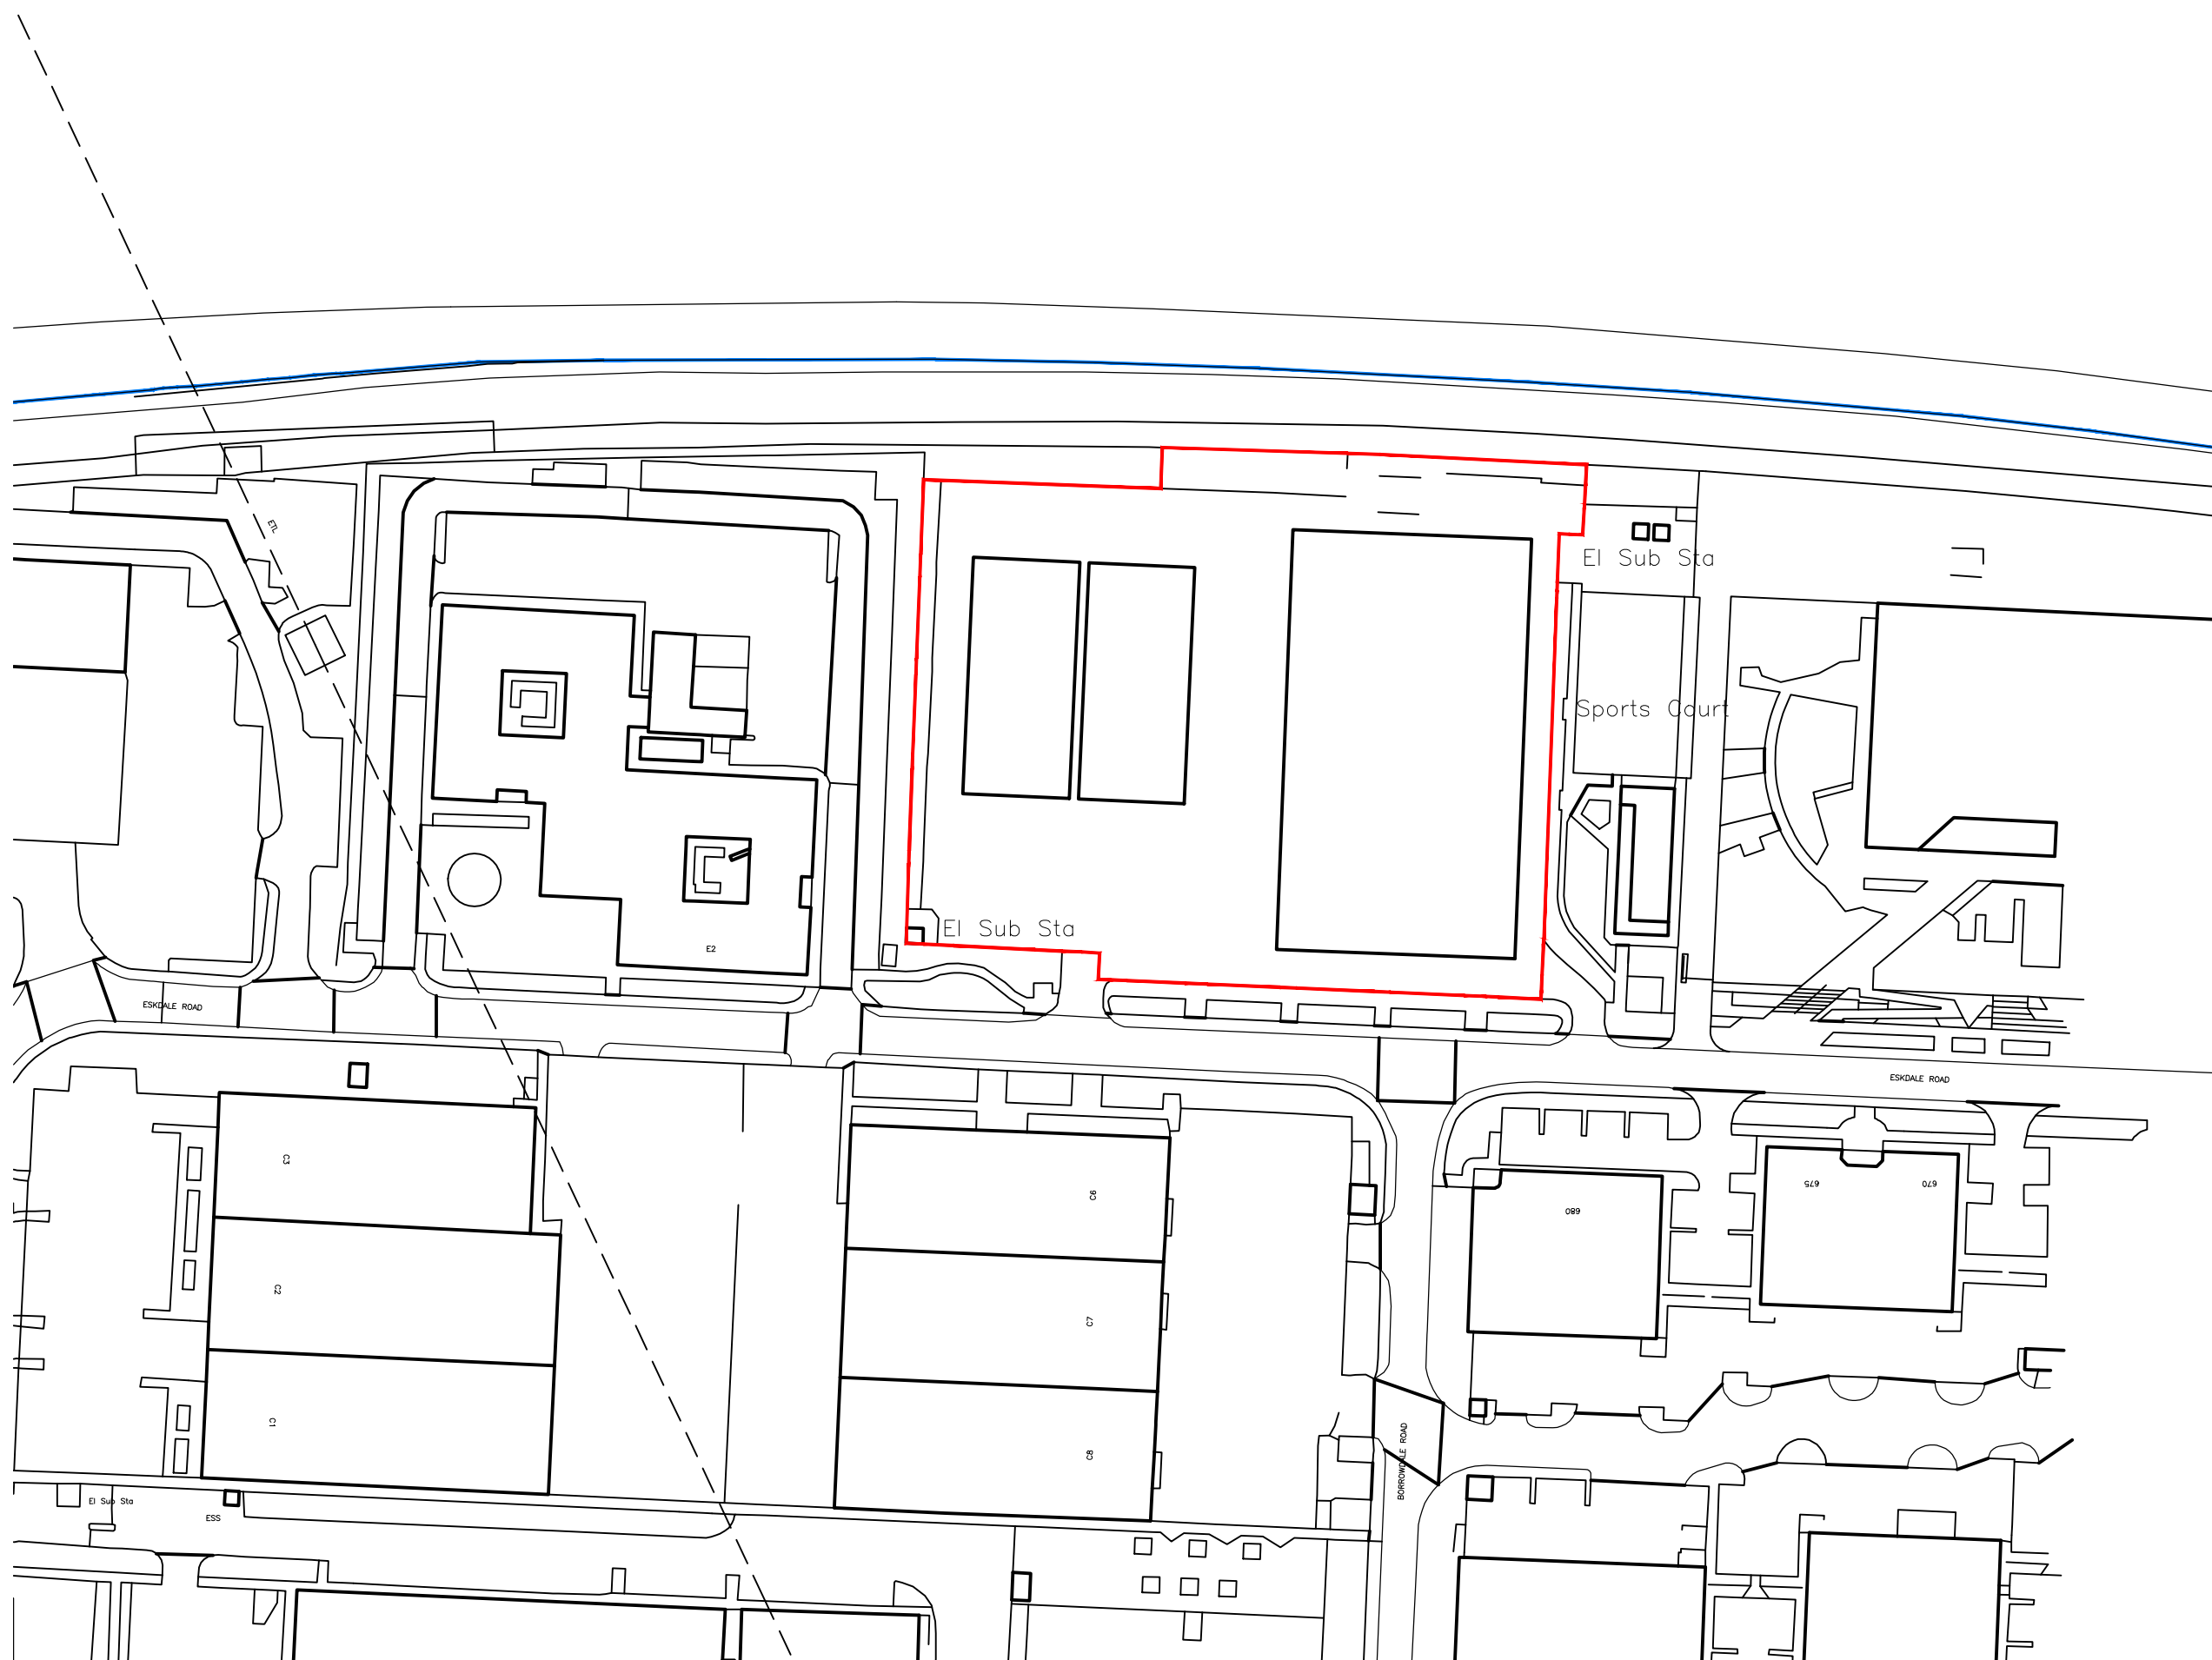

— RED LINE APPLICATION BOUNDARY
2.93 ACRES

BLUE LINE AREA OF ADJACENT OWNERSHIP



Architecture
Masterplanning
Interior Design

www.harrispartnership.com

Wakefield Manchester Milton Keynes Reading London Harrogate Edinburgh

Client

FRASERS PROPERTY

Project Title

BUILDING 1100
Winnersh Business Park
Eskdale Road, Winnersh Triangle,
Reading, RG41 5TS

Drawing Title

LOCATION PLAN

Drawn	Checked	Scale @A3	BIM Status	Date
OC	OC	1:1250	NA	03/25

Drawing Status	Rev.	THP Project No
PLANNING	B	17922-1

Project No.	Originator	Volume	Level	Type	Role	Number
17922-1	THPW	00	XX	DR	A	100