

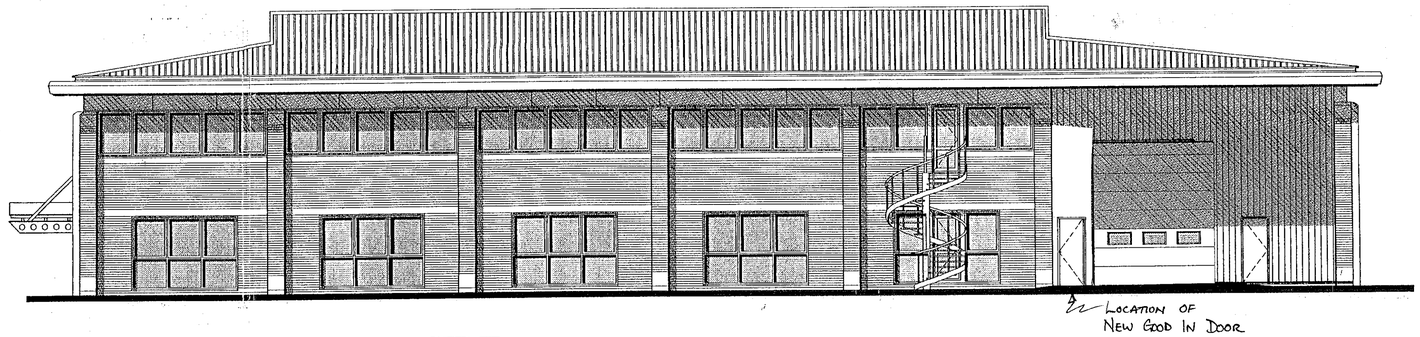



WEST ELEVATION - SIDE -

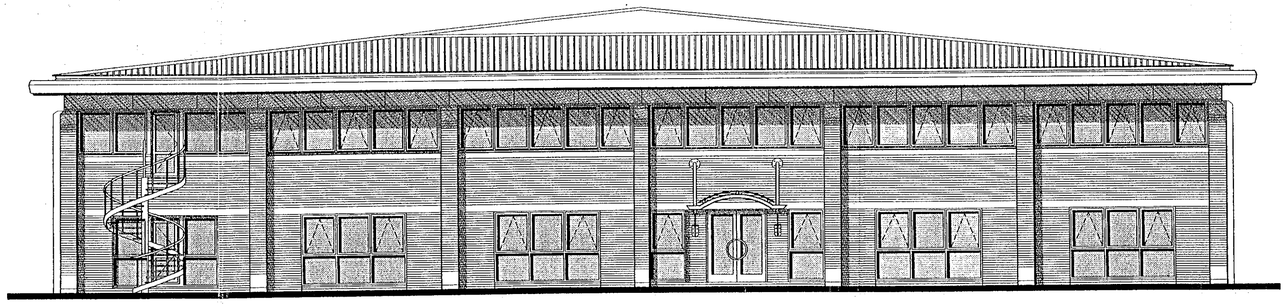

NORTH ELEVATION - FRONT -

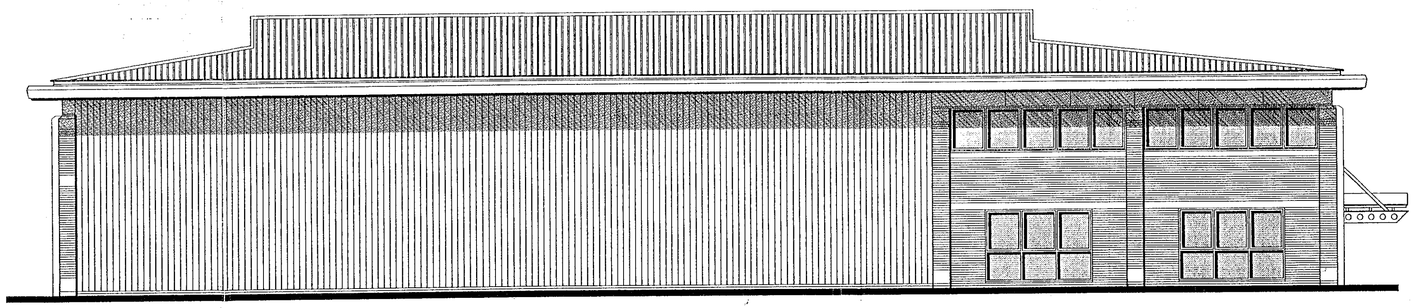

EAST ELEVATION - SIDE -

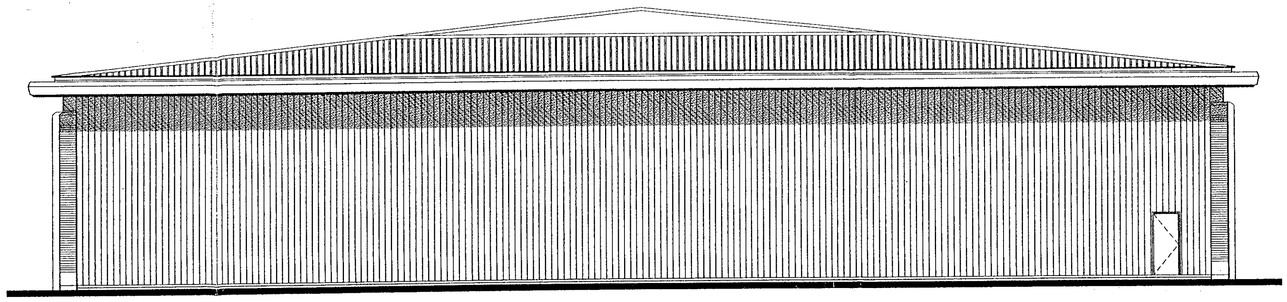

WEST ELEVATION - REAR -

06 JAN 2000 0297


APPROVED

DRAWING TITLE
UNIT 600
ELEVATIONS
ASHVILLE WAY
WOKINGHAM

SCALE 1/100

DATE | AUTHOR

DRAWING NO. 001/2000 | REV.

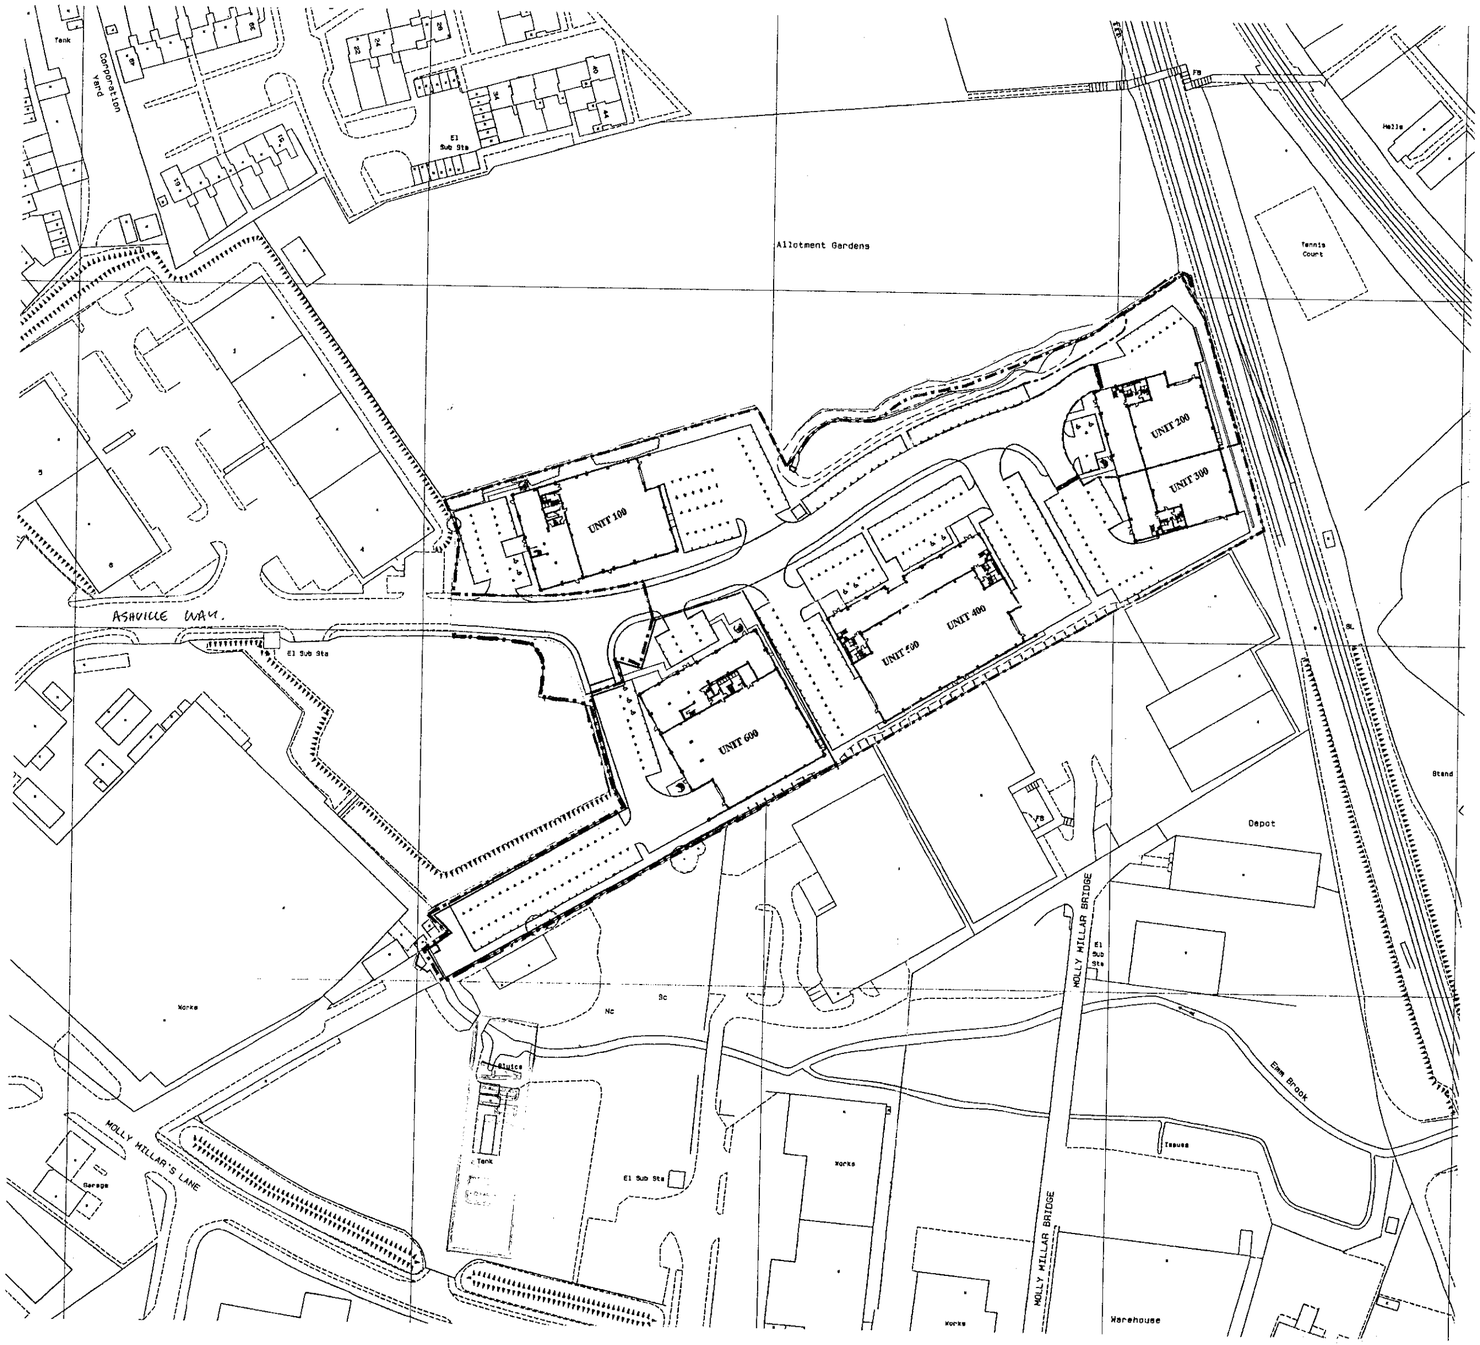

06.JAN.2006 0257

REV	DATE	DESCRIPTION

This drawing isthe copyright of Roberts Gardner Ltd and should not be reproduced in whole or in part without their written permission.

Do Not scale off this drawing, use only figured dimensions and report any discrepancies to the Architect immediately.

ROBERTS GARDINER
ARCHITECTS AND CHARTERED SURVEYORS
Friars Court, College Street
Gloucester GL1 2NE
Fax: 01452 300354
Tel: 01452 380111

JOB TITLE
ASHVILLE PARK
ASHVILLE WAY
WOKINGHAM

CLIENT
CLEMENT PROPERTIES LIMITED

DRAWING TITLE
LOCATION PLAN

SCALE
1/1250

DATE
MAY 1997


AUTHOR
BJM

DRAWING NO.
4389/PL/19

REV.

0 10 20 30 40 50 60 70 80 90 100

A1

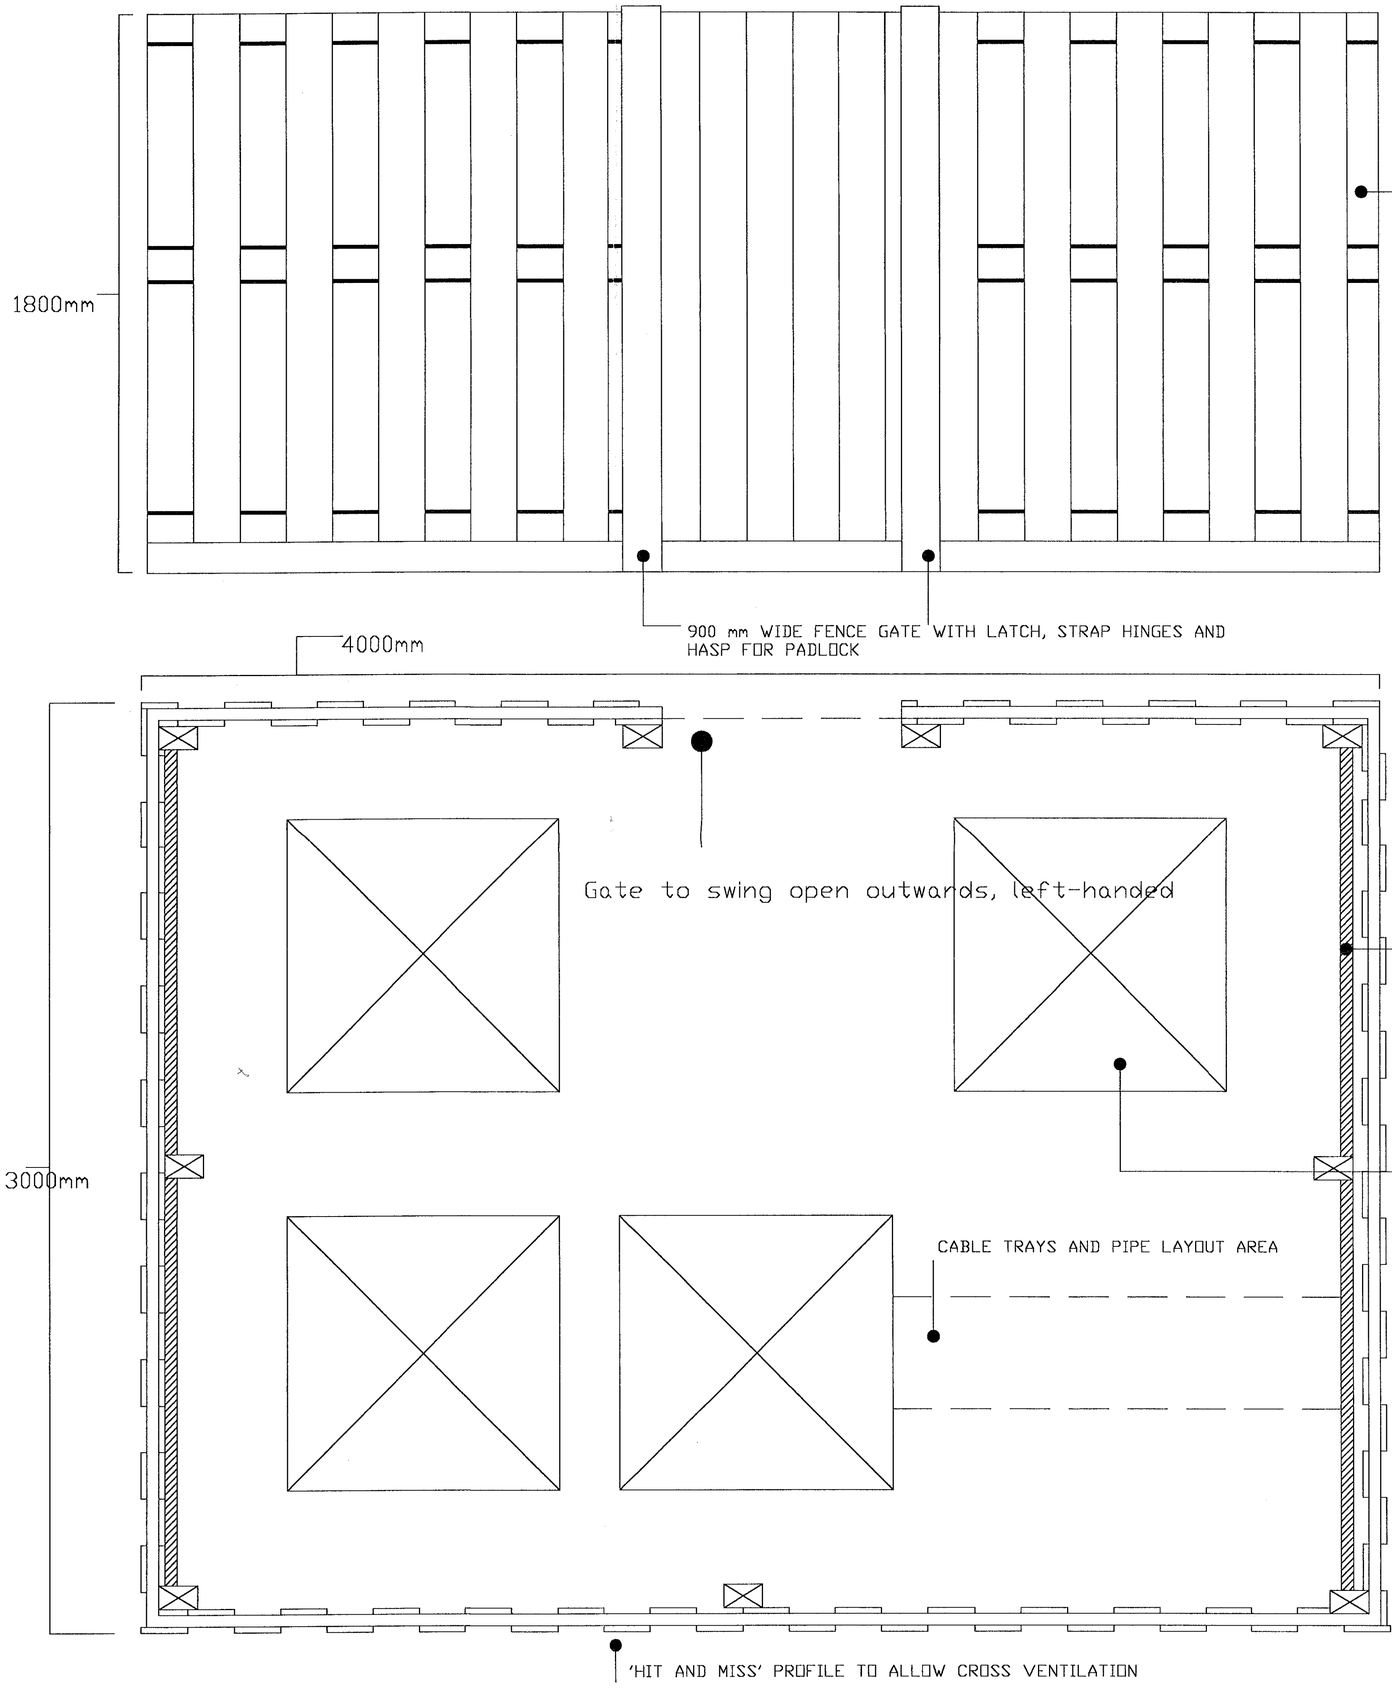

As Fitted	
For Commissioning	
For Installation	
For Approval	

Notes:

Rev	Date	Description

Site Location:

UNIT 600
ASHVILLE WAY
WOKINGHAM
BERKSHIRE

Client:

EAF (UK LTD)

06.JAN.2000* 0297

BALLINGER WADSWORTH

BALLINGER WADSWORTH
KINGDON'S YARD
PARCHMENT STREET
WINCHESTER
HAMPSHIRE
SO23 8AT

Tel: 01926 – 890005

Level:

GROUND LEVEL

Project Title:

PROPOSED EXTERNAL AIR CONDITIONING COMPOUND

Drawing Title:

PROPOSED AIR CONDITIONING COMPOUND PLAN AND ELEVATION

Drawn By:	Checked By:	Date:
AC	DO	DEC 1999
Scale: 1 : 10	Sheet: 01	Revision:

Drawing No.

***