


PROPOSED ELEVATIONS

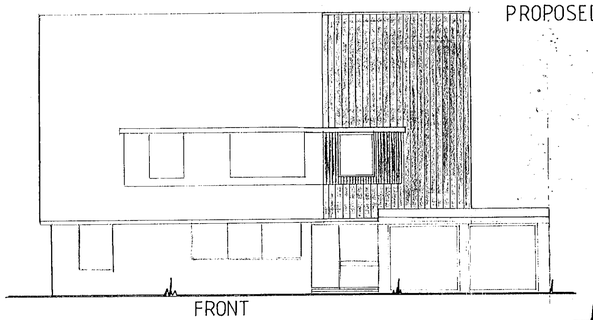


FRONT

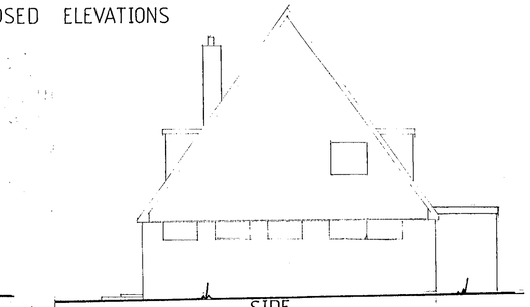

SIDE

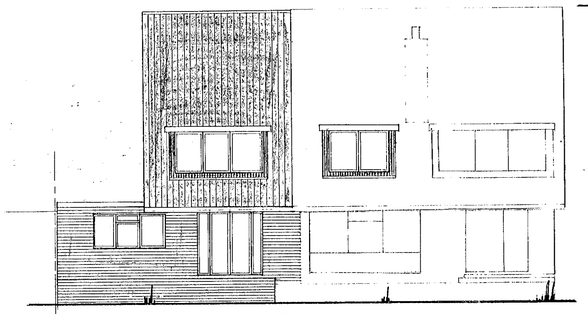


REAR

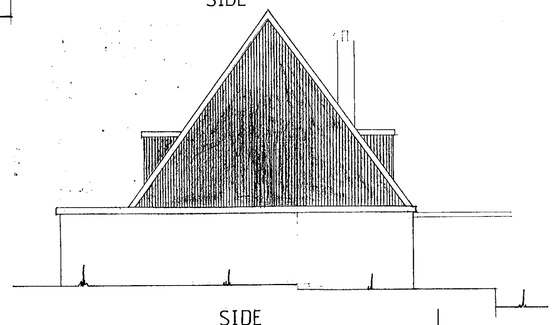


SIDE

SECTION A A

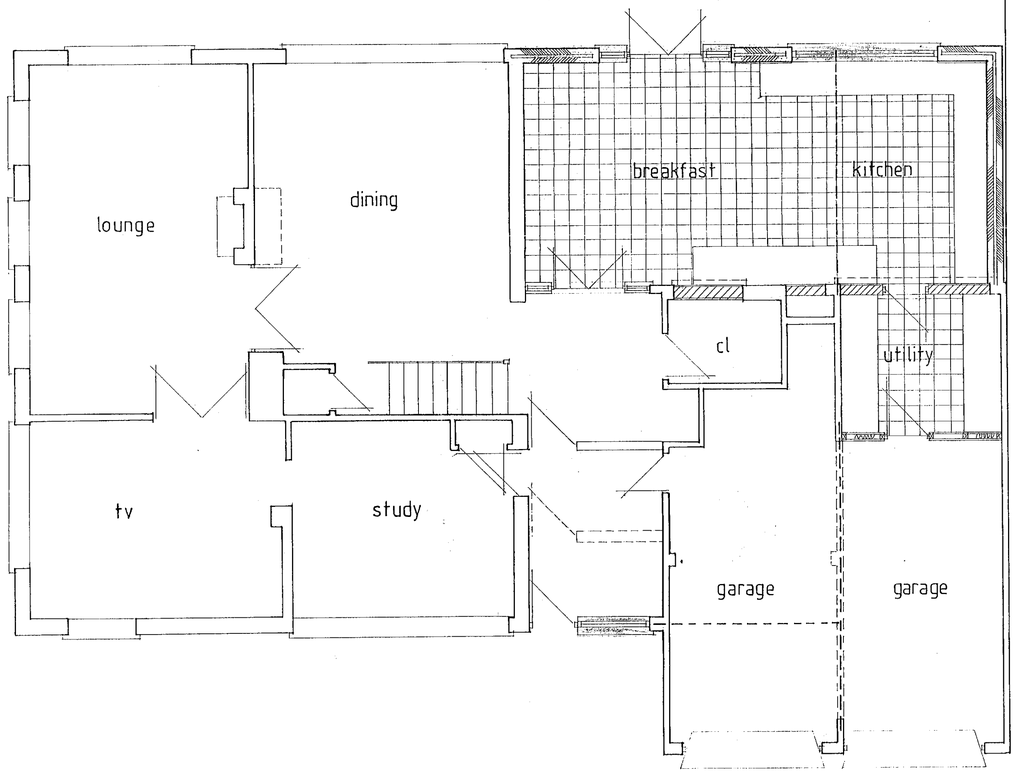

PROPOSED GROUND FLOOR PLAN

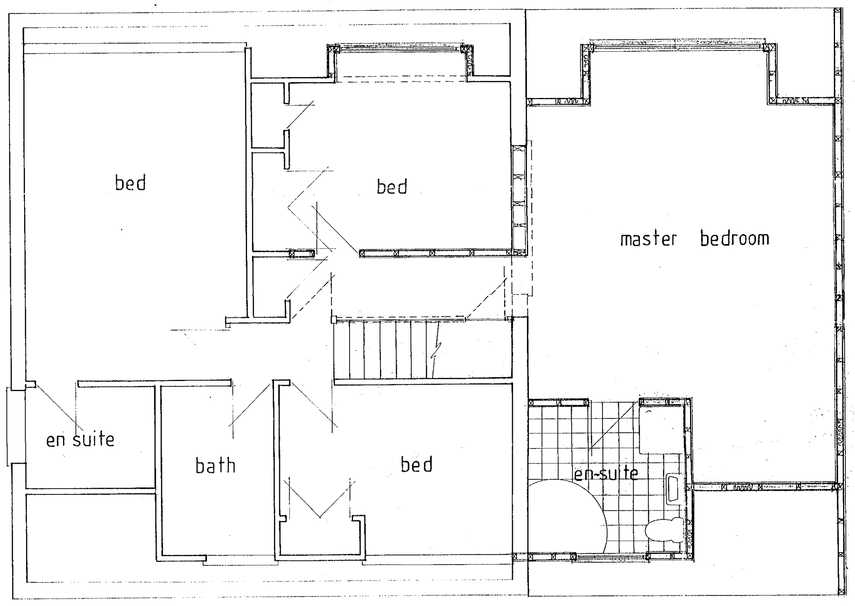

PROPOSED FIRST

Notes:
All dimensions must be checked on site and not scaled from this drawing.

LOCATION PLAN 1:1250

A		
	Date	Revisions

© copyright

11 JAN 2000 0349

APPROVED

Client

Job Title

11 GREENSIDE
CROWTHORNE

Drawing Title

PROPOSED SINGLE STOREY REAR EXT & FIRST FLOOR SIDE EXTENSION


Scale 1:50 1:100

Date 1.12.99 | Drawn by


Drg. No. | Rev.

D 24/1/01


PROPOSED ELEVATIONS

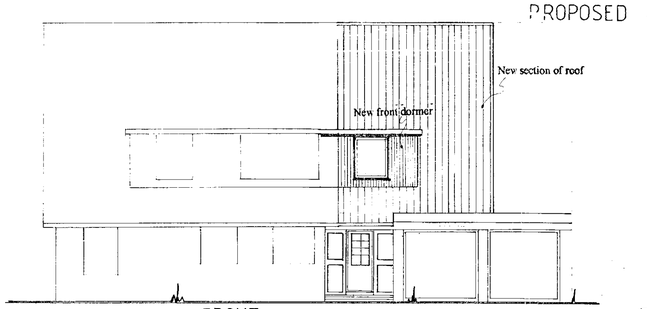


FRONT

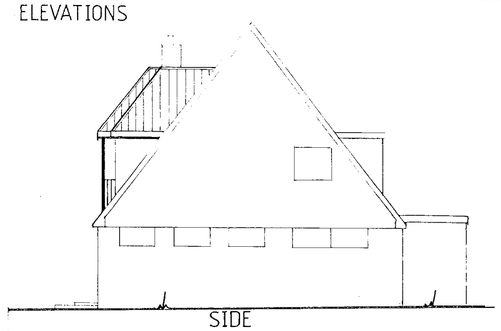


SIDE

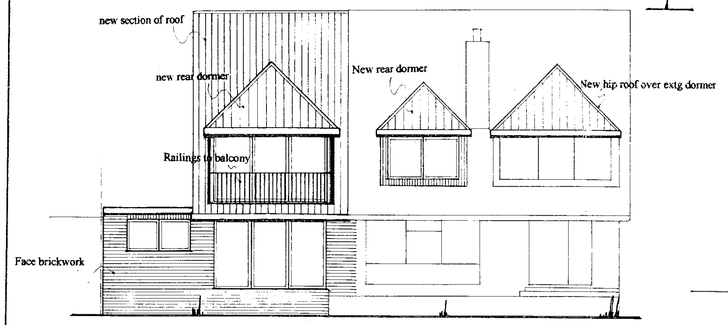

REAR

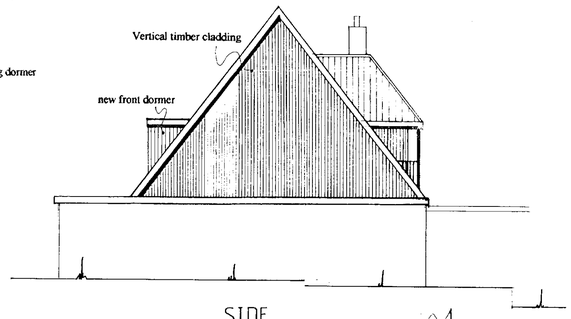


SIDE

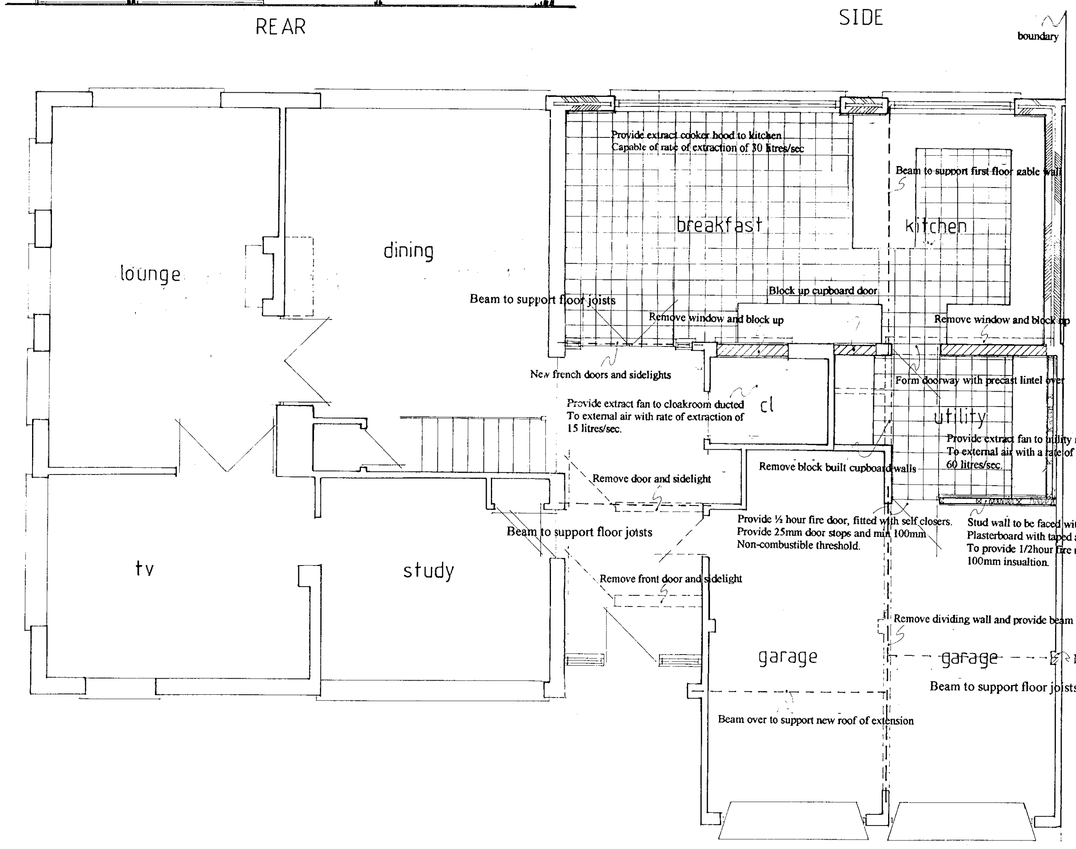

PROPOSED GROUND FLOOR PLAN

Surface water to be disposed via 100mm
Hr gutter to 63mm downpipe to 100mm
Upvc drain at 1:40 fall bedded and surrounded
In pea shingle to 1m3 soakaway min. 5.0m
From building

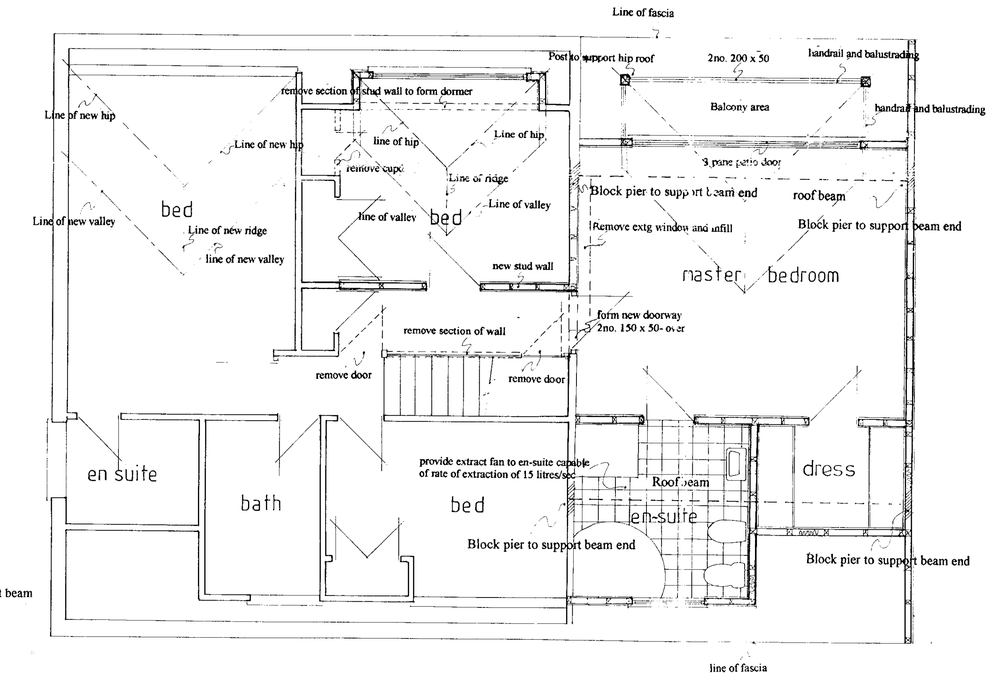

PROPOSED FIRST FLOOR PLAN

Notes:
All dimensions must be checked on site and not scaled from this drawing.

LOCATION PLAN 1:1250

A		
	Date	Revisions

© copyright

RECEIVED
ACK
OS
11 DEC 2000
COPIES TO:
ACK:
FILE:

Client

Job Title

11 GREENSIDE
CROWTHORNE

Drawing Title

PROPOSED SINGLE STOREY REAR EXT & FIRST FLOOR SIDE EXTENSION

Scale 1:50 1:100

BASSETLAW DISTRICT COUNCIL
07 DEC 2000
TRANSPORT DEPARTMENT

Date

Drawn by

Drg. No.

Rev.

(ARCH.)

594 x 841mm A1