


LOCATION PLAN (Scale 1:500)

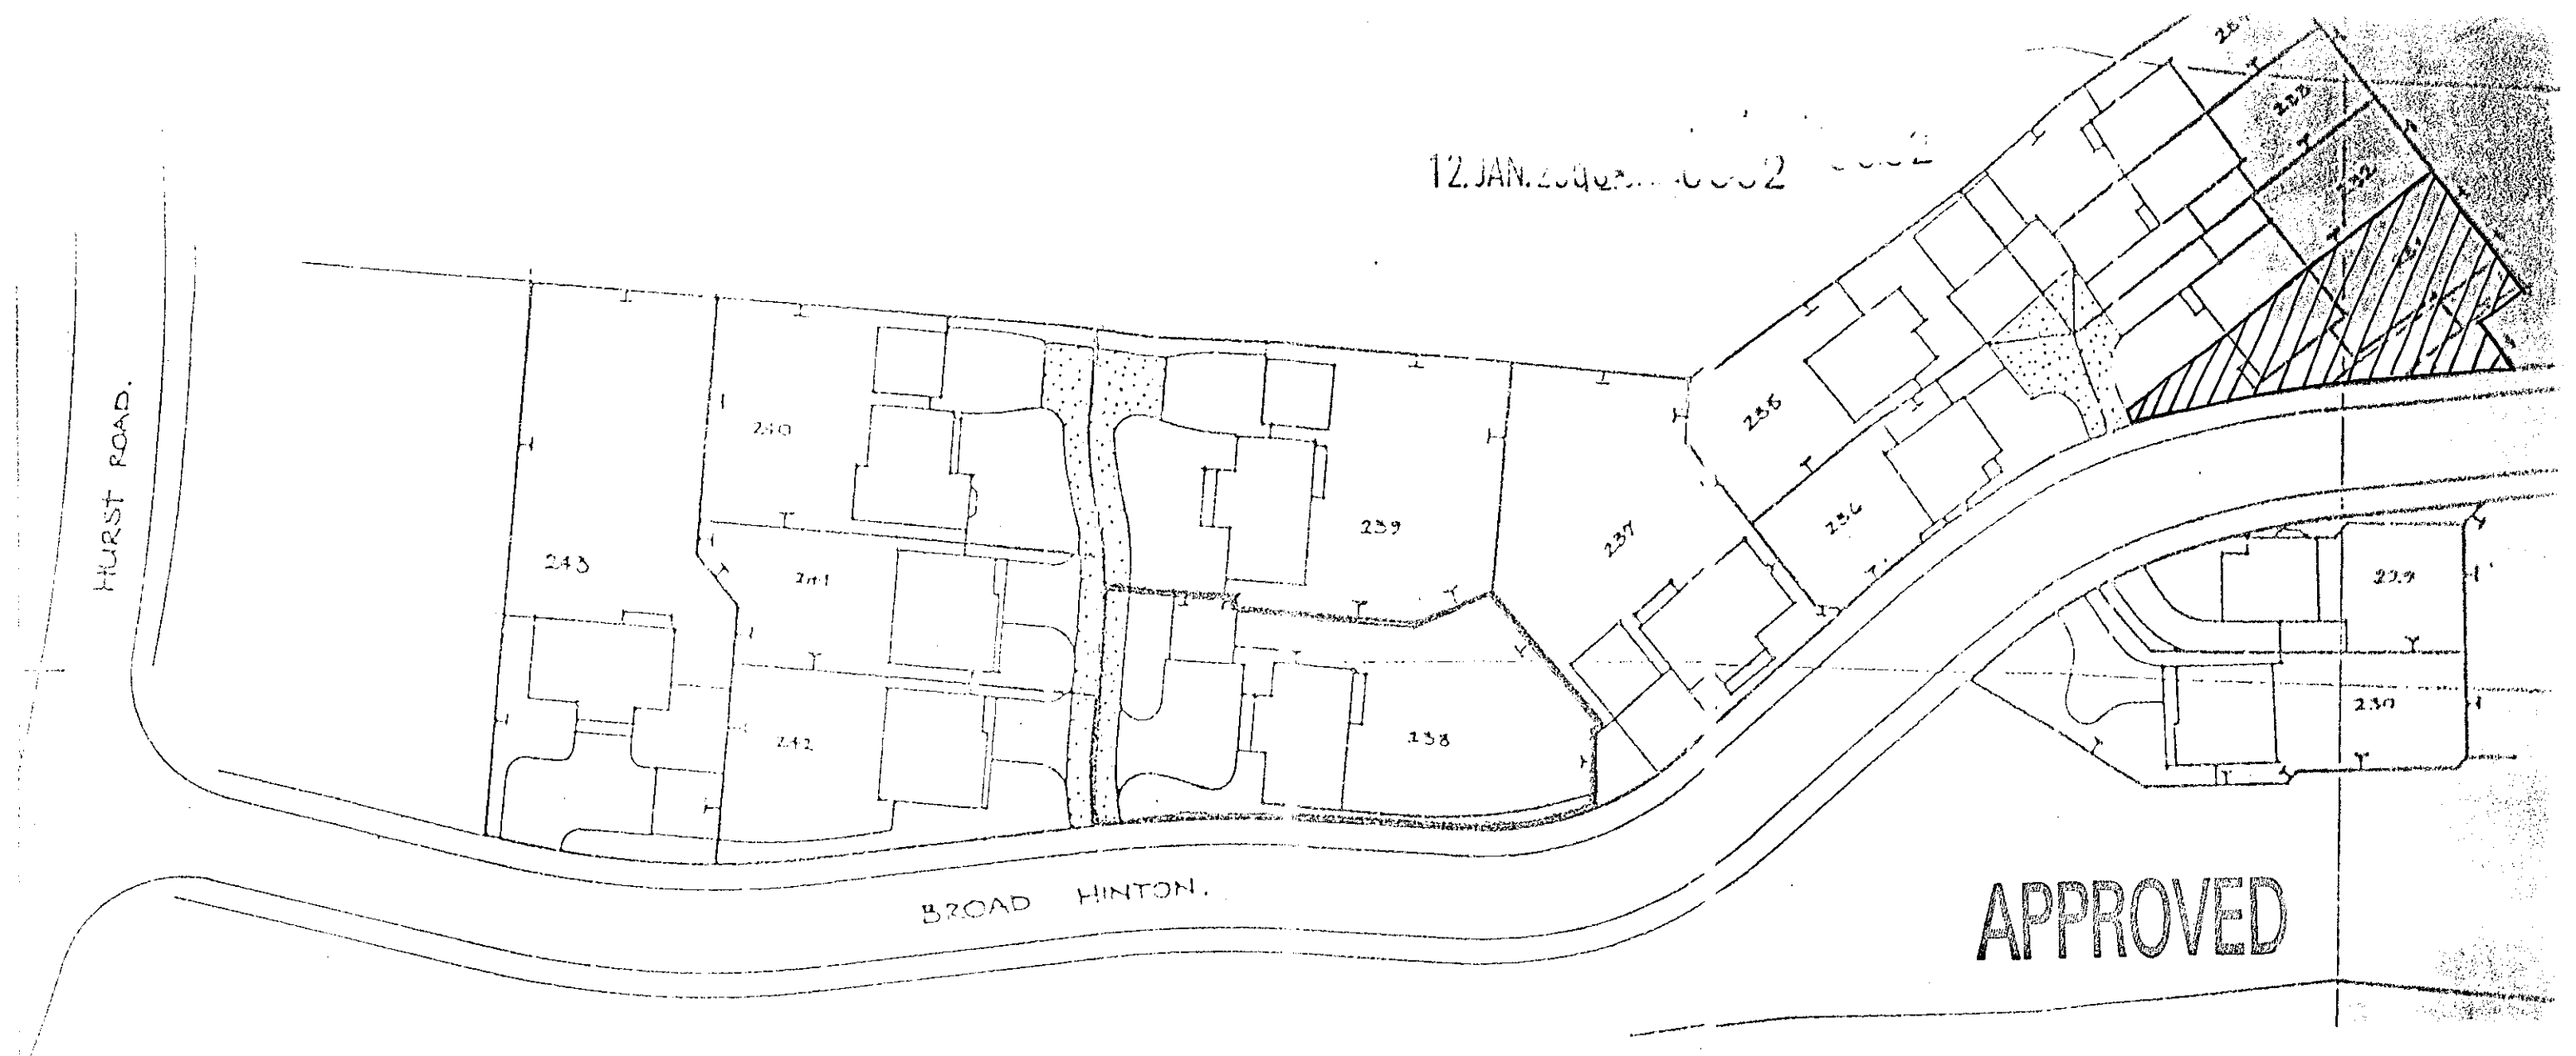

RFDL

RICHARD FENN DESIGNS LIMITED
11 HARRIER CLOSE, WOODLEY
READING, BERKSHIRE. RG5 4PE.
Telephone READING (0118) 9691684
Fax (0118) 9628313 E-Mail : RFENNDES@aol.com

PROPOSED TWO STOREY SIDE EXTENSION TO
162 BROADHINTON, TWYFORD
for MR AND MRS S.EDWARDS.

LOCATION PLAN

DATE	SCALE
JANUARY 10th 2000	1 : 500

DRAWING No. SE.01. REVISION

NOTE

ALL MATERIALS INTENDED TO BE USED ON NEW EXTENSION ARE TO MATCH EXISTING.


THIS DRAWING HAS BEEN PREPARED WITHOUT THE BENEFIT OF AN ACCURATE SITE SURVEY

REMAINING SIDE ELEVATION IS UNAFFECTED BY PROPOSED NEW EXTENSION

FOUNDATIONS TO BE ECCENTRICALLY FORMED SO THAT NO PART OF NEW CONSTRUCTION ENCROACHES ONTO ADJOINING PARTIES PROPERTY

2 st semi + dor
barn hip to rear
fullhip
hipped


open plan
lounge
roof over
wooden
to rear
elevation

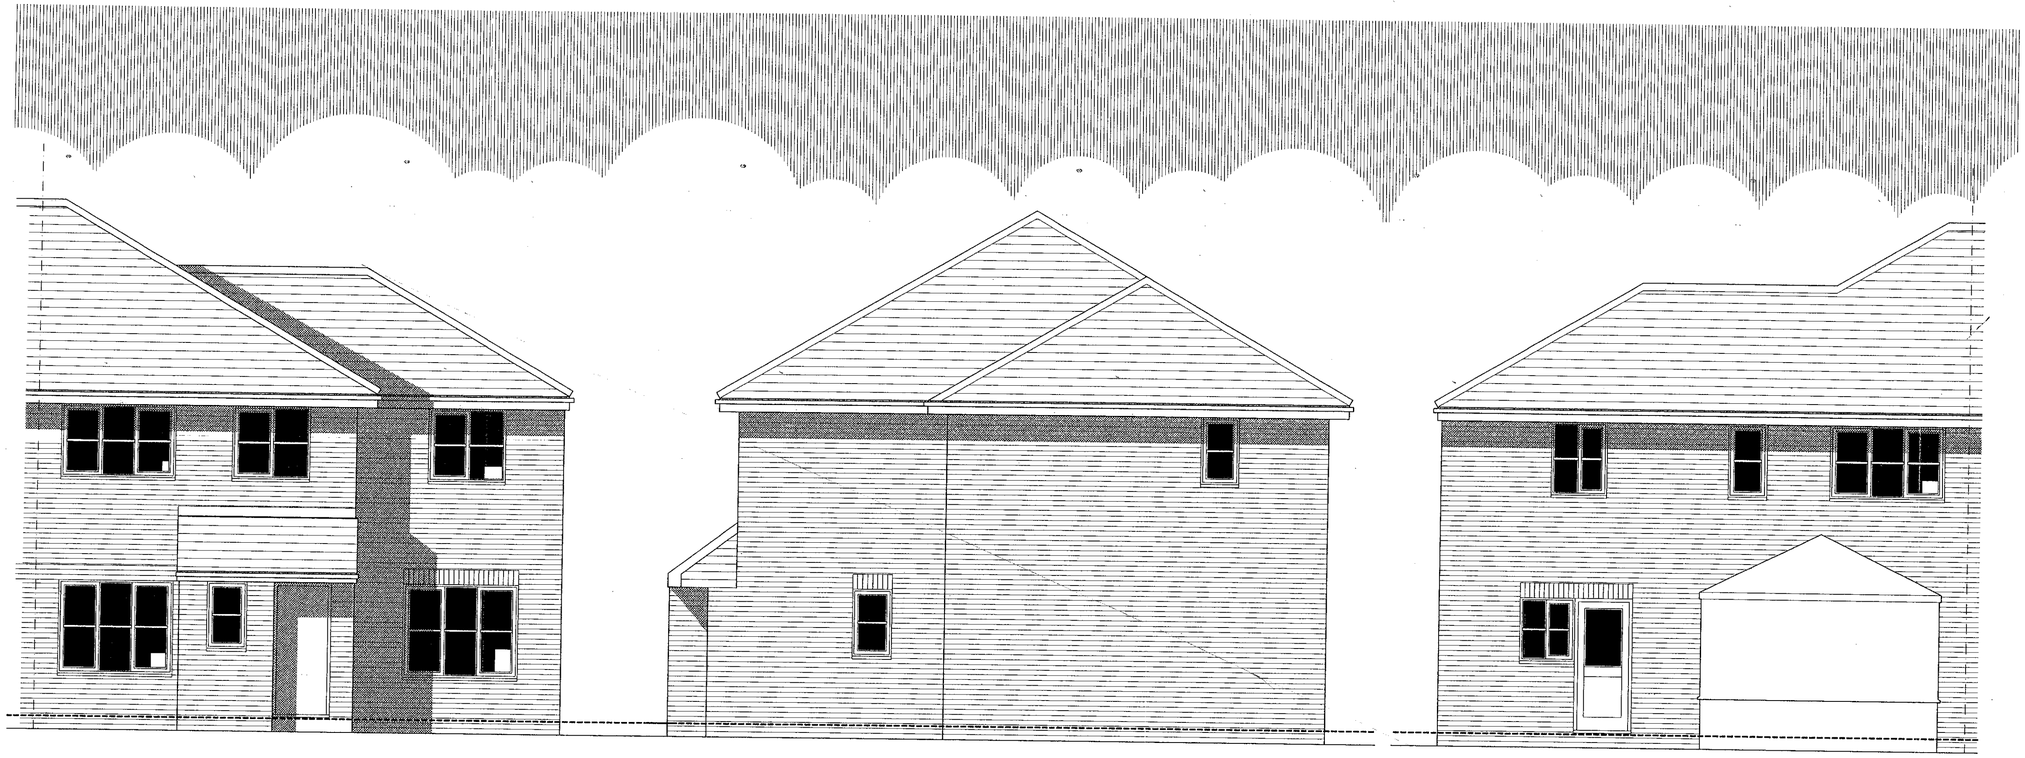


PROPOSED FRONT ELEVATION

PROPOSED SIDE ELEVATION


PROPOSED REAR ELEVATION

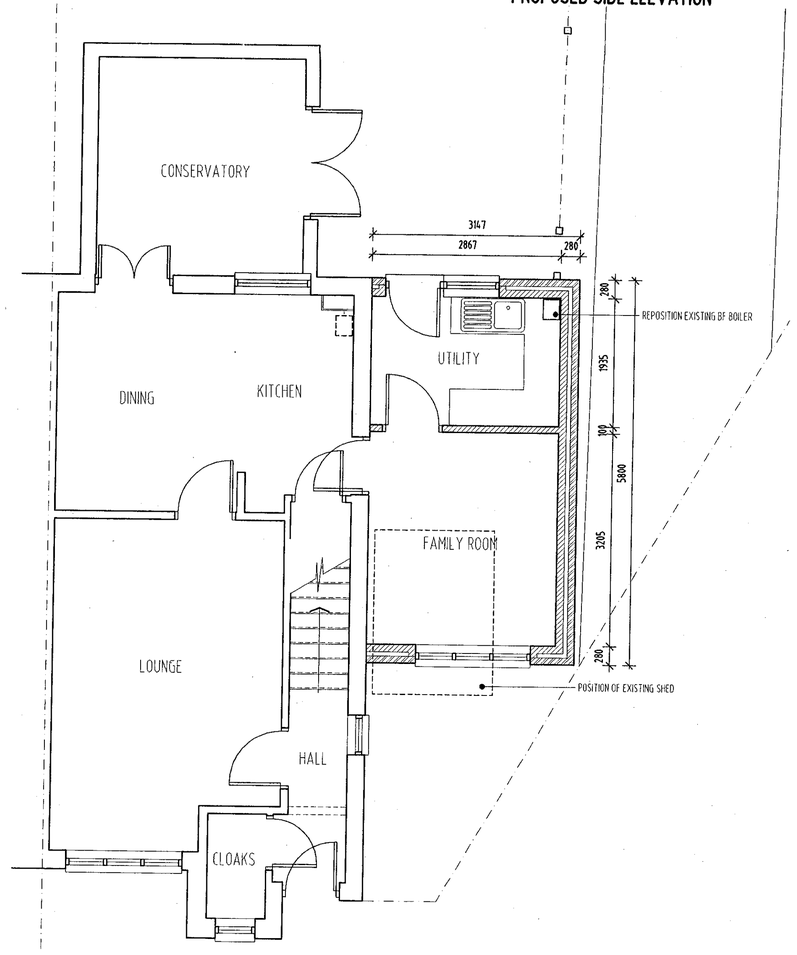

PROPOSED GROUND FLOOR PLAN

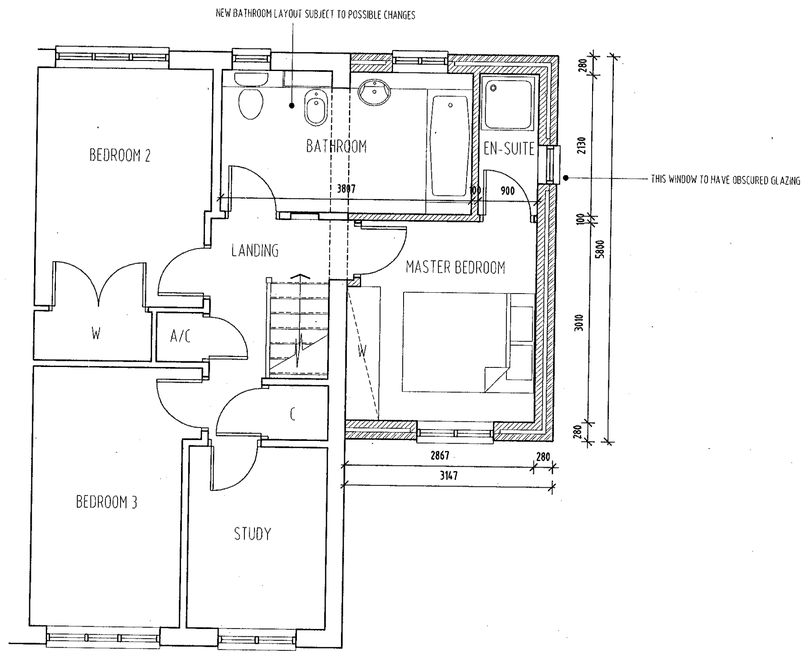

PROPOSED FIRST FLOOR PLAN

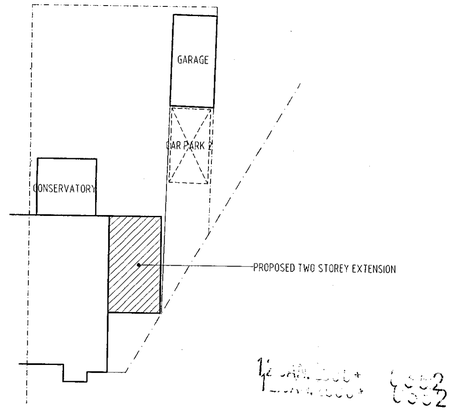

BLOCK PLAN (Scale 1:200)

APPROVED

RFDL

RICHARD FENN DESIGNS LIMITED
11 HARRIER CLOSE, WOODLEY, READING, BERKSHIRE. RG5 4PE.
Telephone READING (0118) 9691684
Fax (0118) 9628818 E-Mail : RFENNDES@aol.com

PROPOSED TWO STOREY SIDE EXTENSION TO
162 BROADHINTON, TWYFORD, BERKSHIRE
for MR AND MRS S. EDWARDS.

PROPOSED DRAWING

DATE	SCALE
JANUARY 10th 2000	1:50 1:200

DRAWING No. SE.02. REVISION

30/2/00