13. JAN. 2000* 0564



Existing extension dotted.
New brickwork to match
new extension.

West Elevation

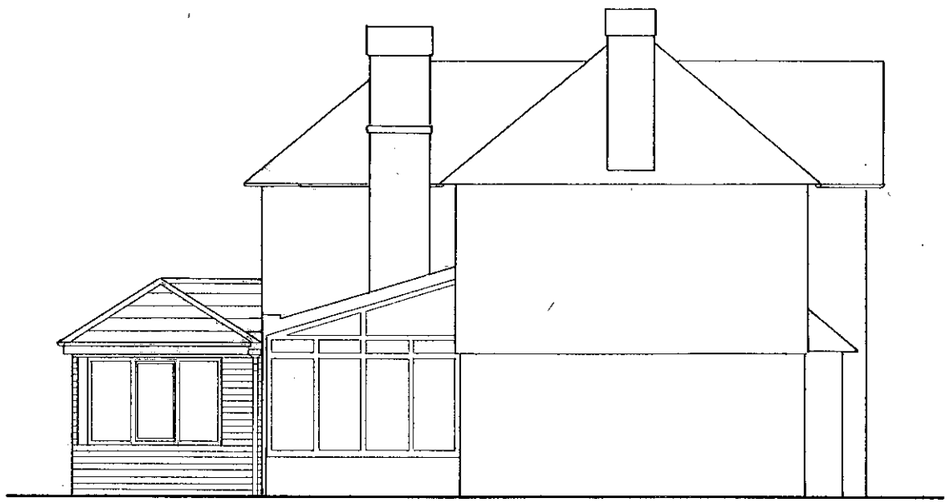

South Elevation

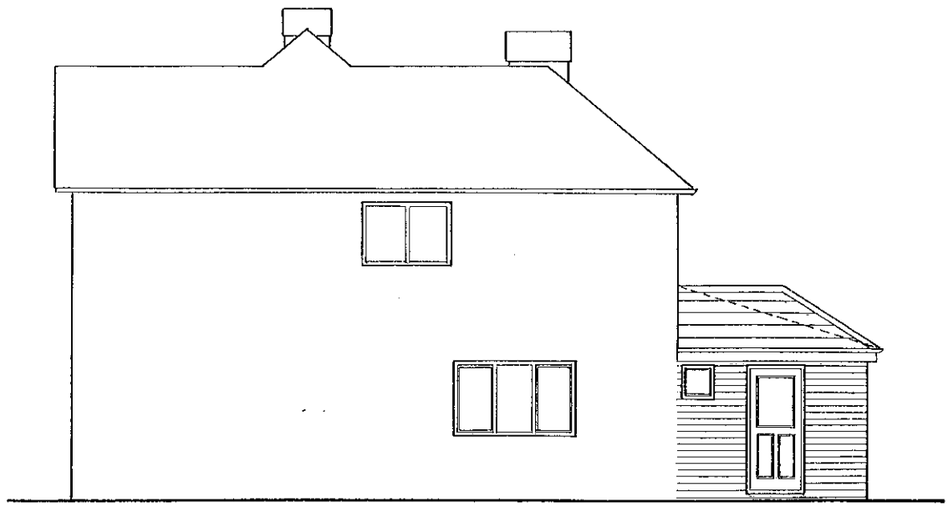

Existing extension dotted.
New brickwork to match
new extension.

North Elevation

GRACELEY

APPRO

letter	date	revision

job 13 Maiden Erlegh Drive
Earley
Reading

client Mr J Pundek

drawing Elevations.

scale 1:100 | date Jan 2000 | sheet size A3

1446/11

2 ALEXANDRA ROAD READING BERKSHIRE (0118) 9669669
ANDREWS KALIK Chartered Architects ASSOCIATES

20/1/00

13.JAN.2000* U564

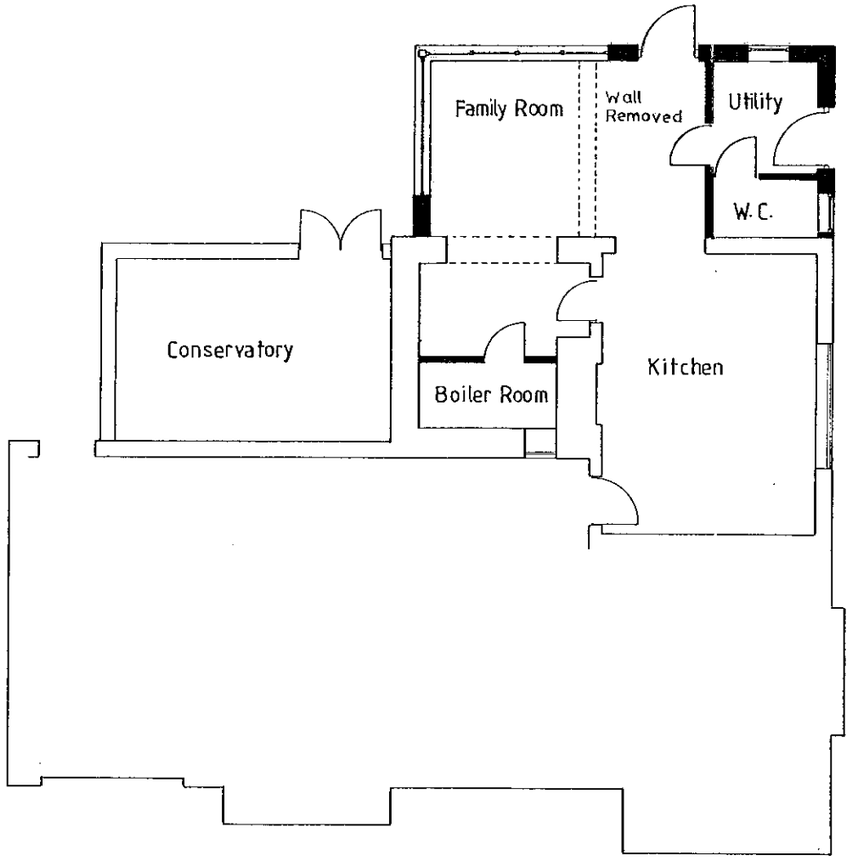

Ground Floor

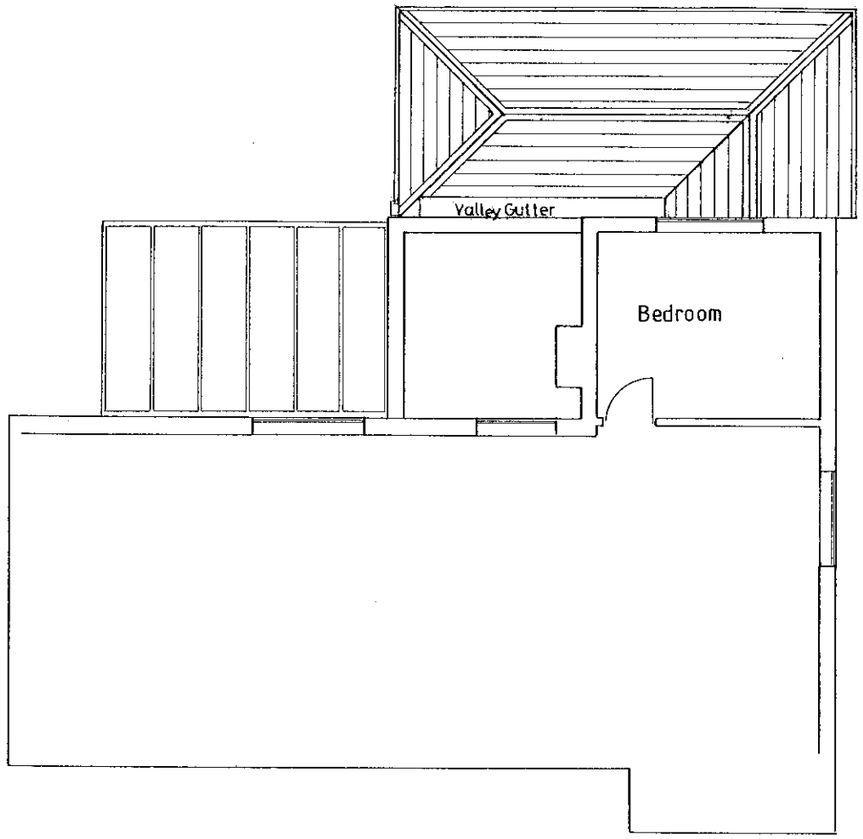

First Floor

0 10 20 30 40 50 60 70 80 90 100
0 2 3

letter	date	revision

job: 13 Maiden Erlegh Drive
Earley
Reading

client: Mr J Pundek

drawing: Floor Plans

scale: 1:100

date: Jan 2000

sheet size: A3

1446/10

ANDREWS KALIK ASSOCIATES
Chartered Architects
READING BERKSHIRE
2 ALEXANDRA ROAD
(0118) 9669669

20/1/00.

13/01/2000

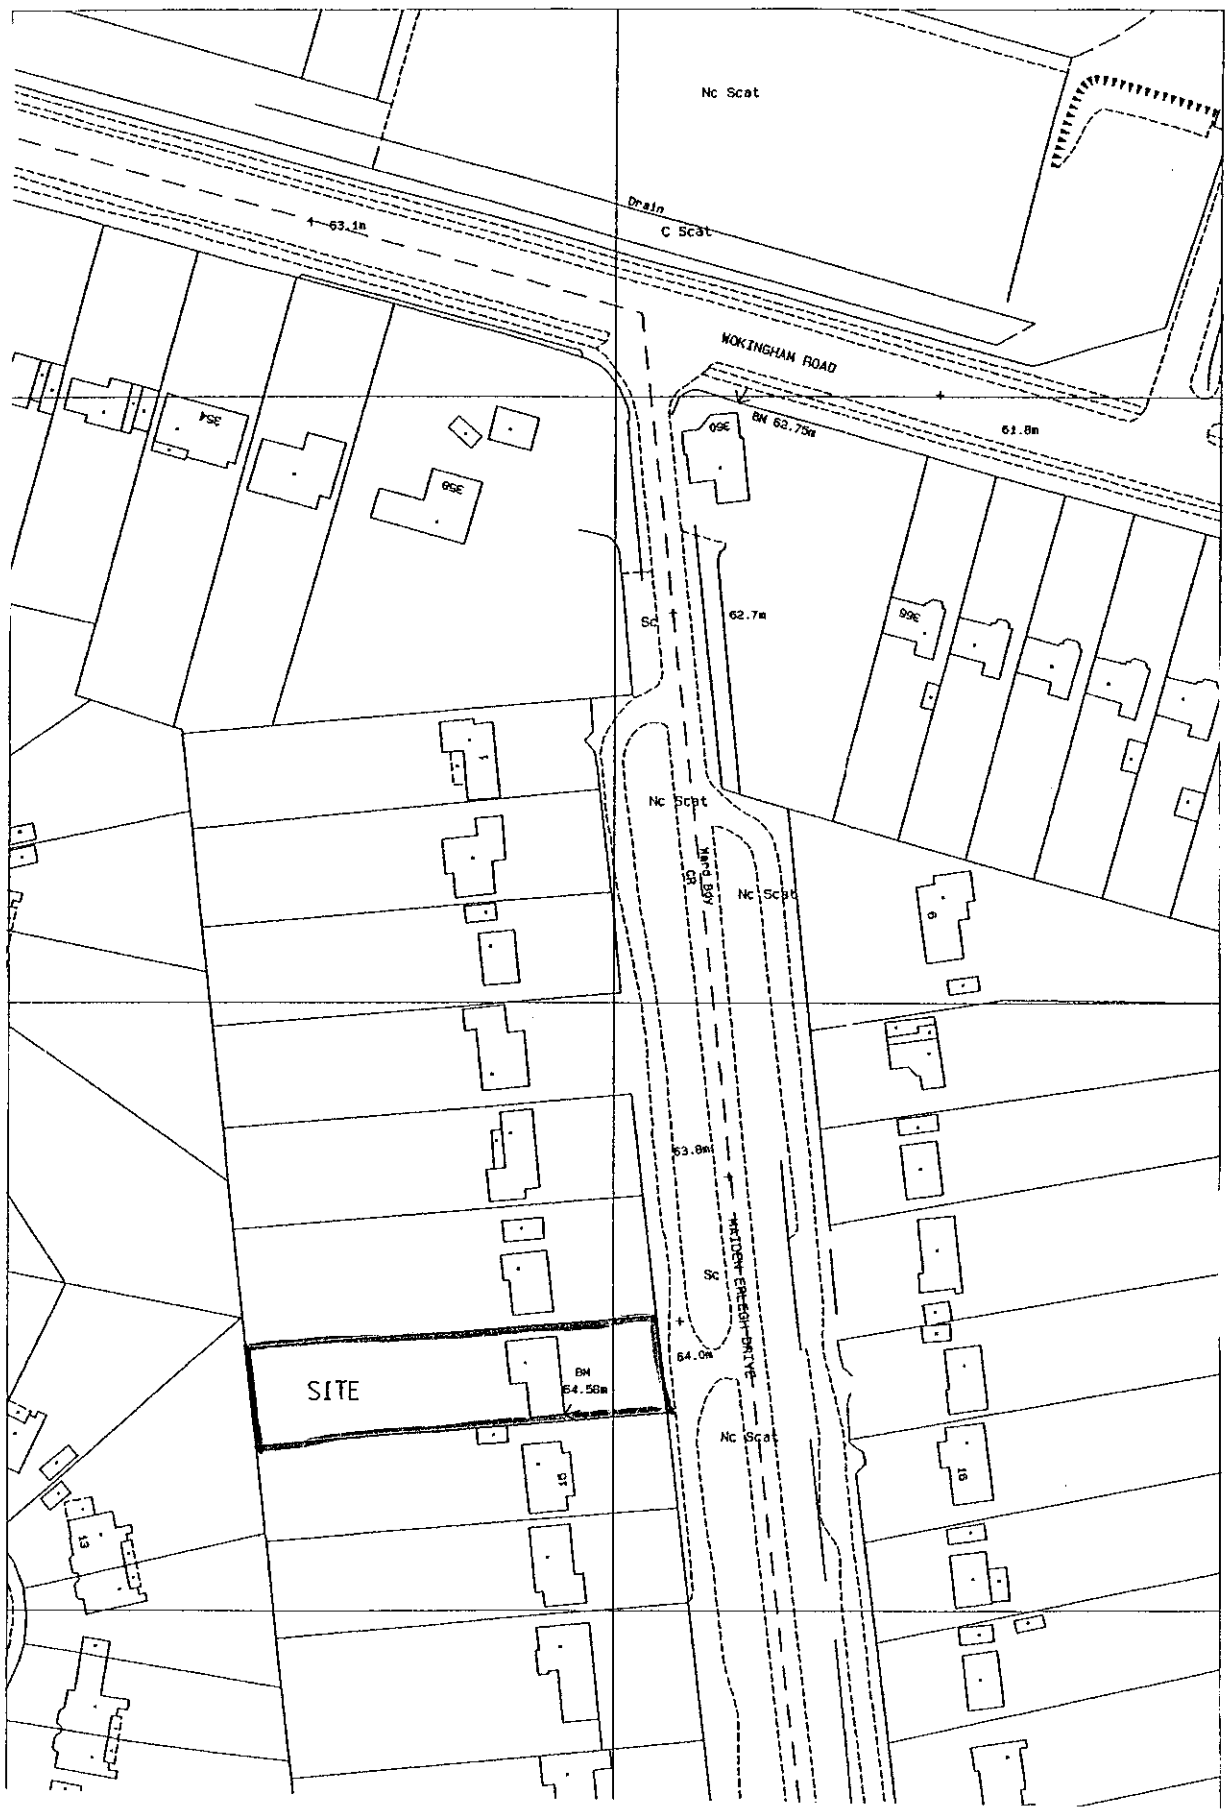

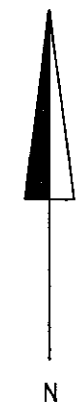

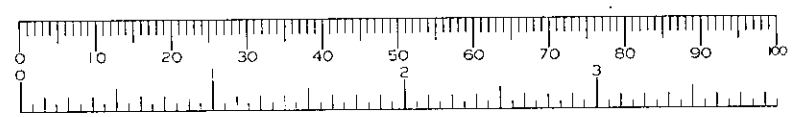

job	13 Maiden Erlegh Drive Earley Reading
client	Mr J Pundek
drawing	Location Plan
scale	1:1250
date	Jan 2000
sheet size	A3
	1446 / 12

(0118) 9669689
2 ALEXANDRA ROAD
READING BERKSHIRE
Chartered Architects
ANDREWS KALIK ASSOCIATES