Notes

All dimensions and levels on site are to be checked prior to commencement of work.

This drawing is the copyright of The Edwards Irish Partnership.

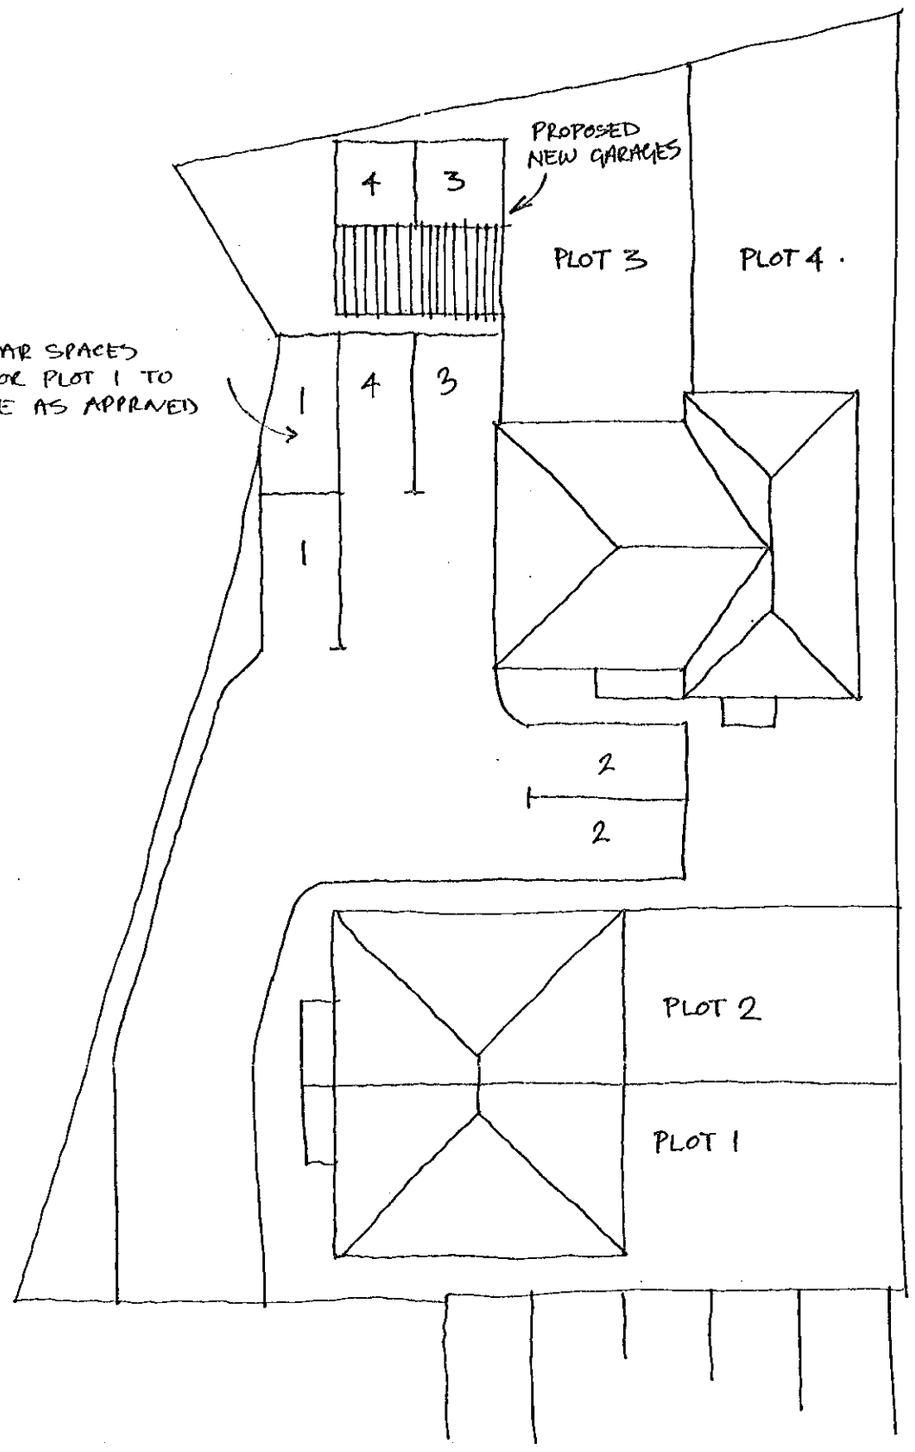

SITE PLAN 1:200

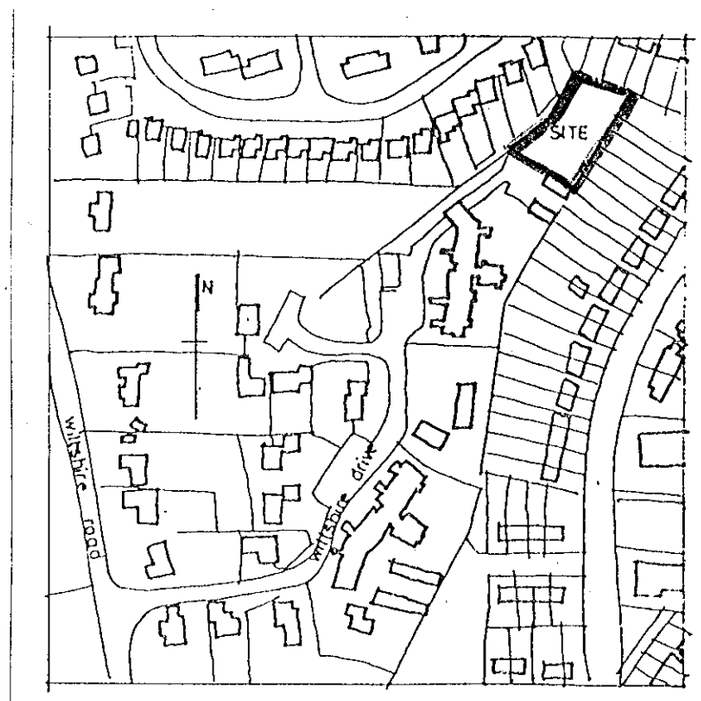

LOCATION PLAN
1:2500

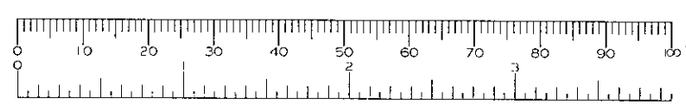

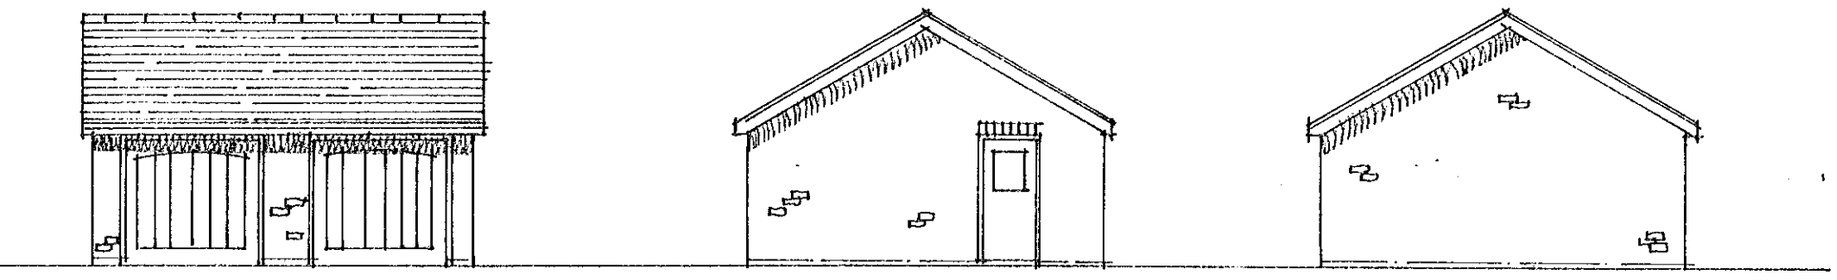

GARAGE FRONT

SIDE EAST

SIDE WEST

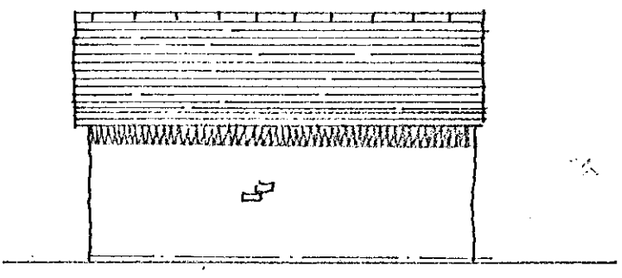

REAR

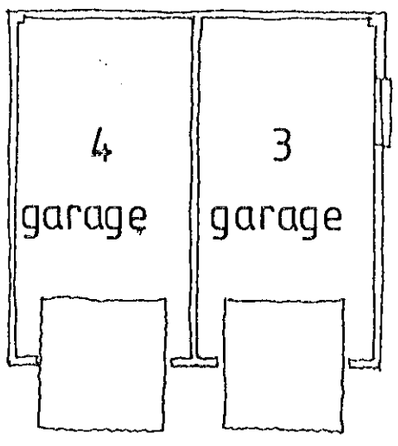

PLAN

Project

WILTSHIRE DRIVE
WOKINGHAM
BERKS

Client

RIDGE MOUNT HOMES

Drawing

PROPOSED GARAGES PLOTS 3,4

Scale: 1 100 1 200

Date: 01/00

The Edwards Irish Partnership
Architects & Surveyors
36 Langborough Road, Wokingham, Berks. RG40 2BT
Tel: 0118-989-4403 Fax: 0118-989-4383 E-mail: the.eip@virgin.net

Job 1314 Dwg. G01

Rapidos DS (UK) 99811

Notes

All dimensions and levels on site are to be checked prior to commencement of work.

This drawing is the copyright of The Edwards Irish Partnership.

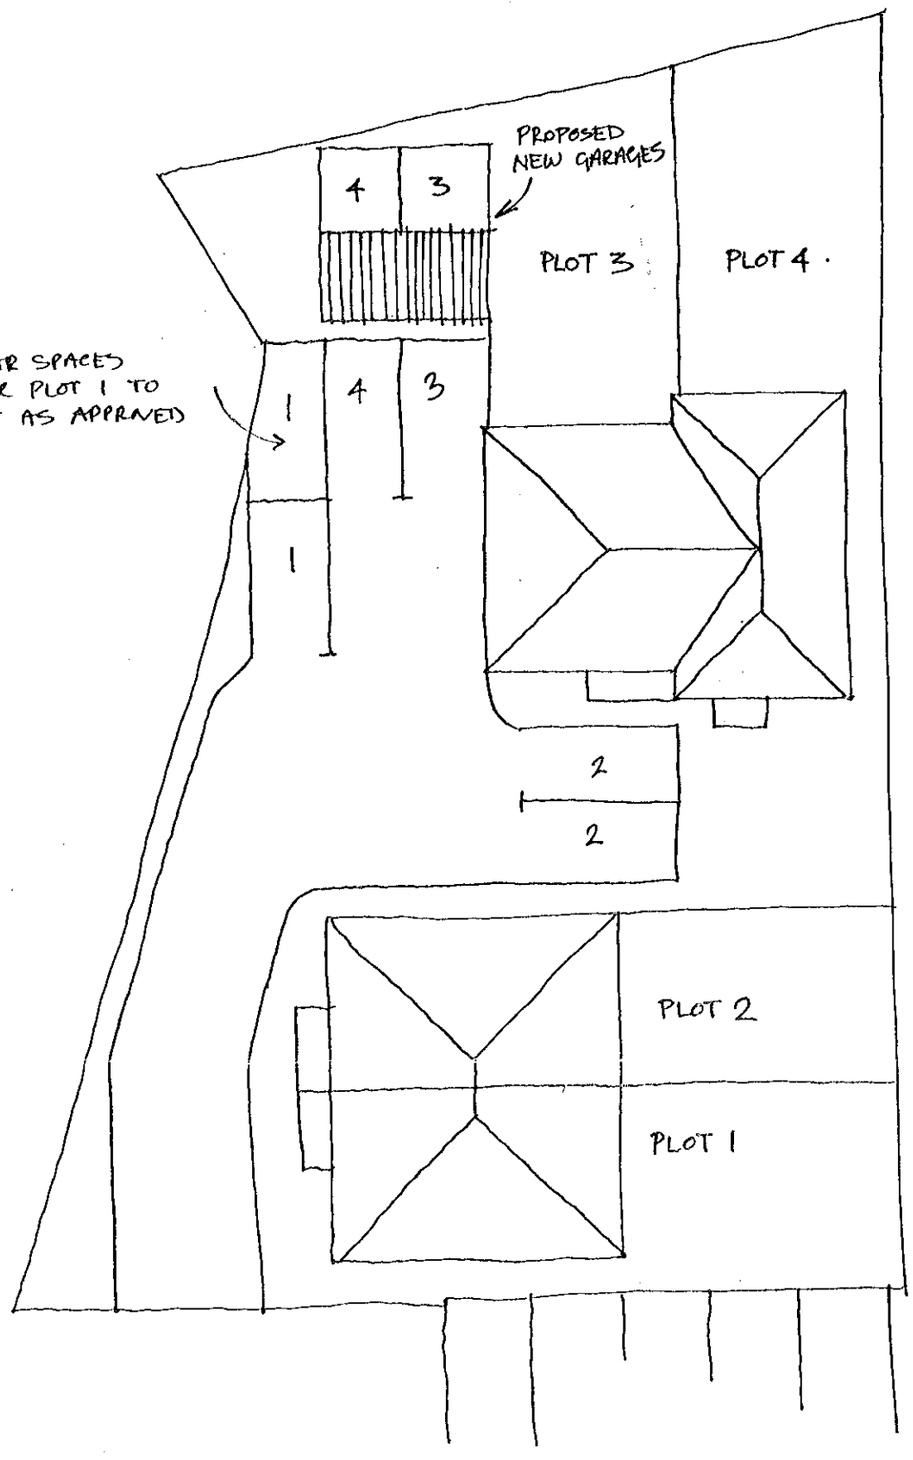

SITE PLAN 1:200

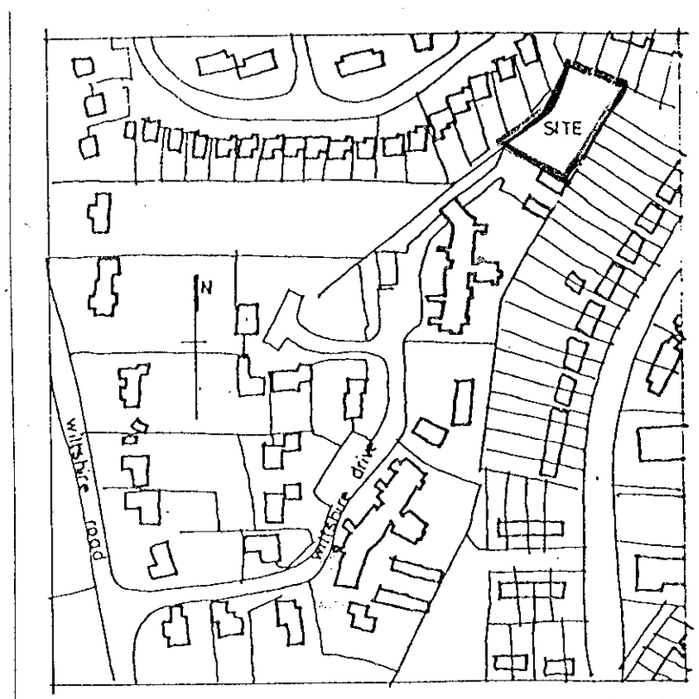

LOCATION PLAN

1.2500

12 JAN 2000*



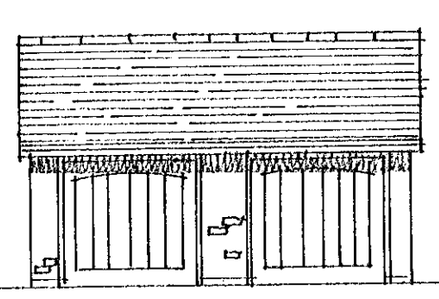

GARAGE FRONT

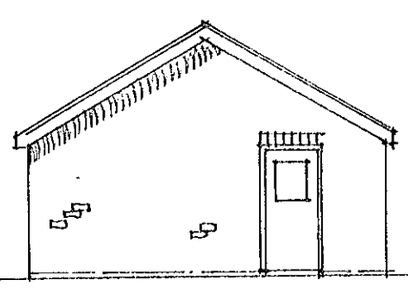

SIDE EAST

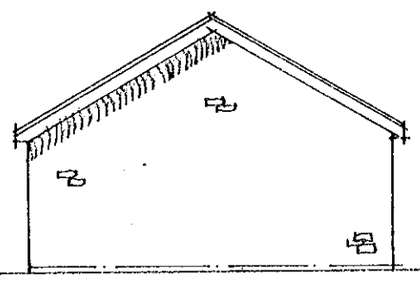

SIDE WEST

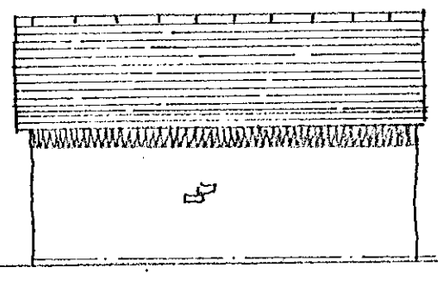

REAR

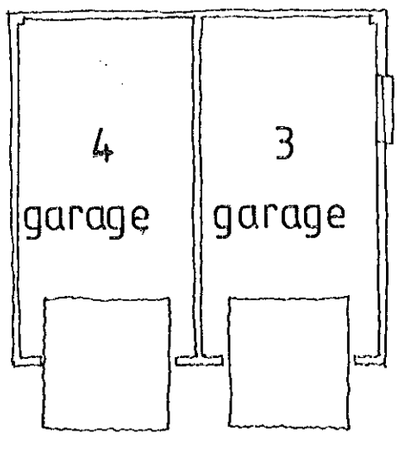

PLAN

Project

WILTSHIRE DRIVE
WOKINGHAM
BERKS

Client

RIDGE MOUNT HOMES

Drawing

PROPOSED GARAGES PLOTS 3,4

Scale: 1 100 1 200

Date: 01/00

The Edwards Irish Partnership
Architects & Surveyors
36 Langborough Road, Wokingham, Berks. RG40 2BT
Tel: 0118-989-4403 Fax: 0118-989-4383 E-mail: the.eip@virgin.net

Job 1314 Dwg. G01

Rapidos DS (UK) 99811

Notes

All dimensions and levels on site are to be checked prior to commencement of work.

This drawing is the copyright of The Edwards Irish Partnership.

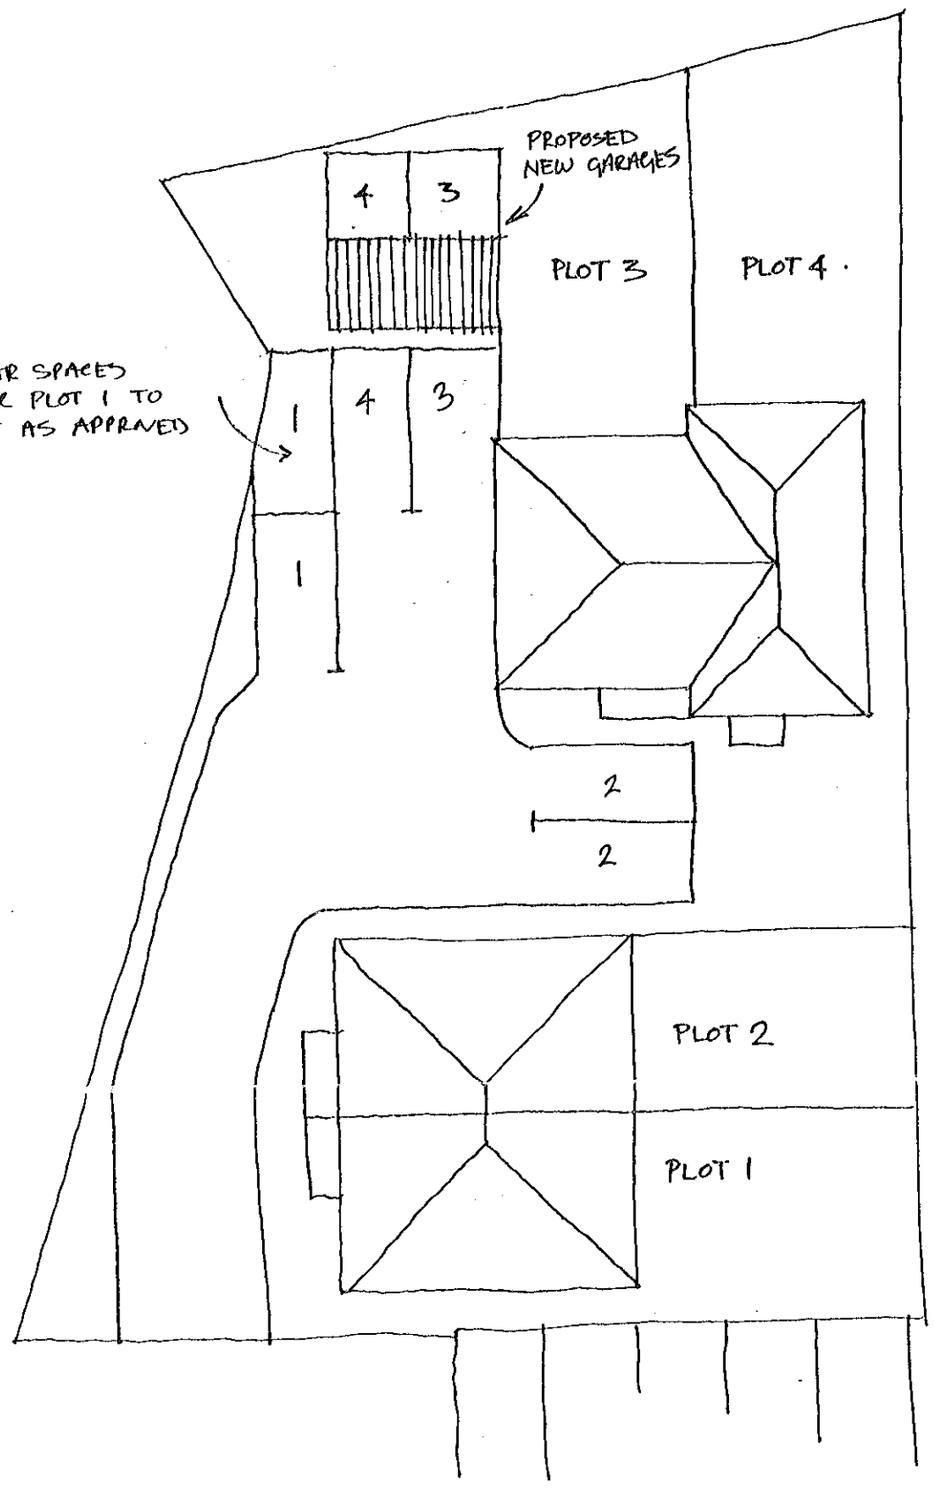

SITE PLAN 1:200

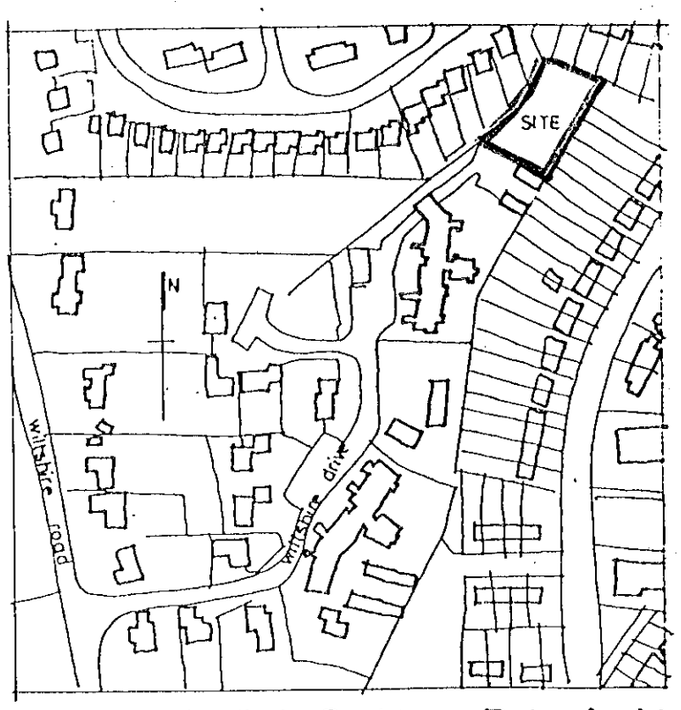

LOCATION PLAN

1.2500

12.JAN.2000* 0540

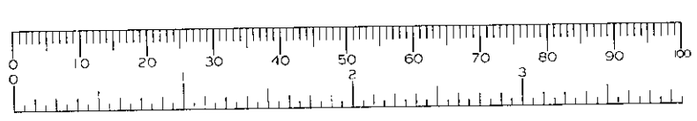

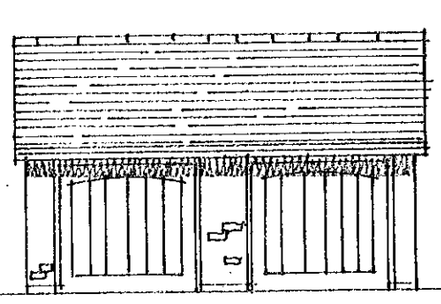

GARAGE FRONT

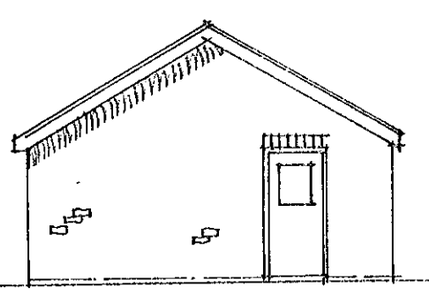

SIDE EAST

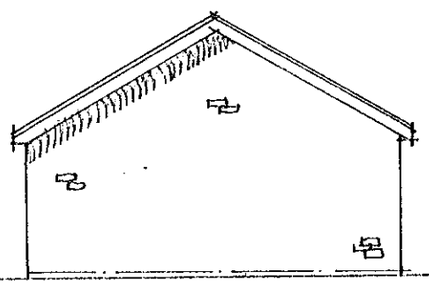

SIDE WEST

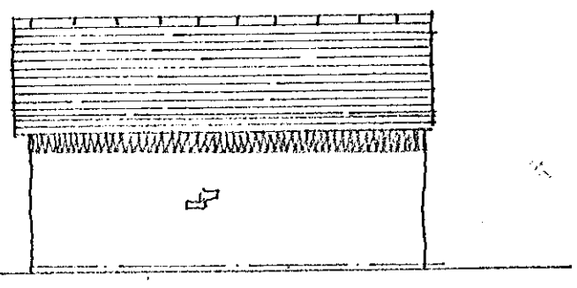

REAR

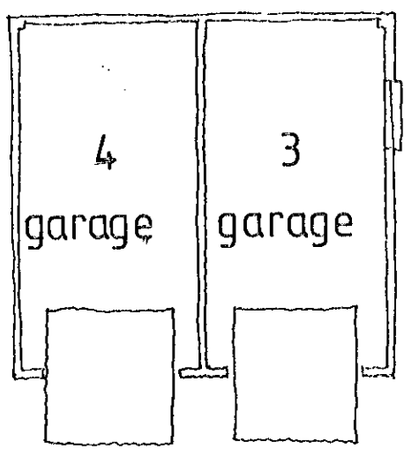

PLAN

Project

WILTSHIRE DRIVE
WOKINGHAM
BERKS

Client

RIDGE MOUNT HOMES

Drawing

PROPOSED GARAGES PLOTS 3,4

Scale: 1 100 1 200

Date: 01/00

The Edwards Irish Partnership
Architects & Surveyors
36 Langborough Road, Wokingham, Berks. RG40 2BT
Tel: 0118-989-4403 Fax: 0118-989-4383 E-mail: the.eip@virgin.net

Job 1314 Dwg. G01

Rapidos DS (UK) 99811