




1 Elevation 1 - Proposed North
1 : 200

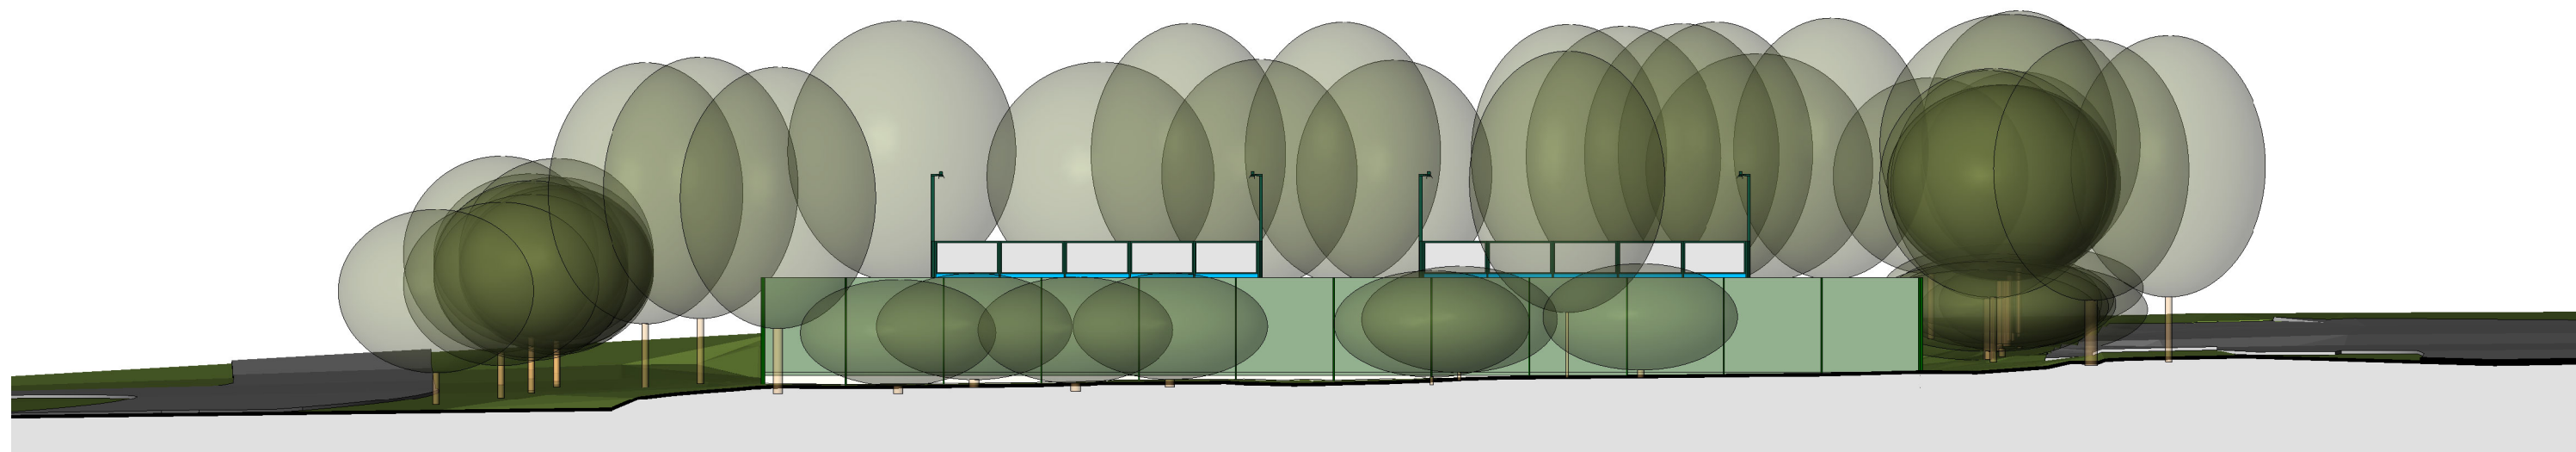


2 Elevation 2 - Proposed East
1 : 200

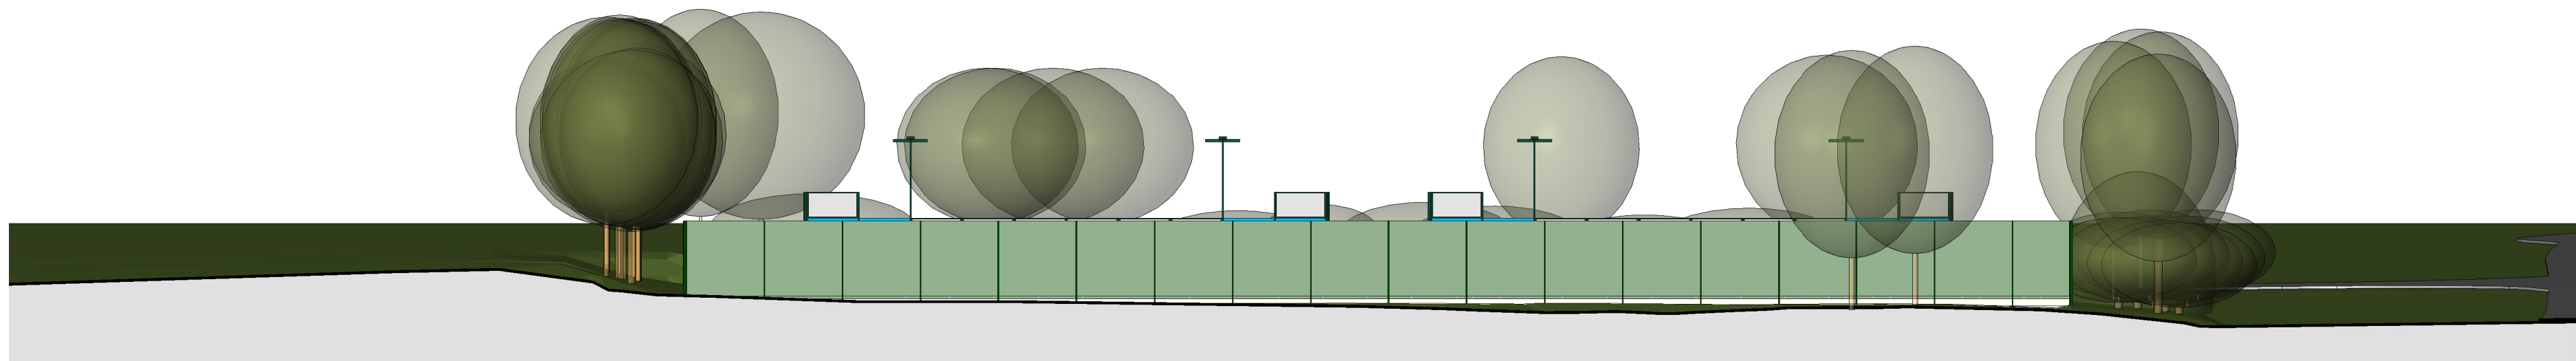

3 Elevation 3 - Proposed South
1 : 200

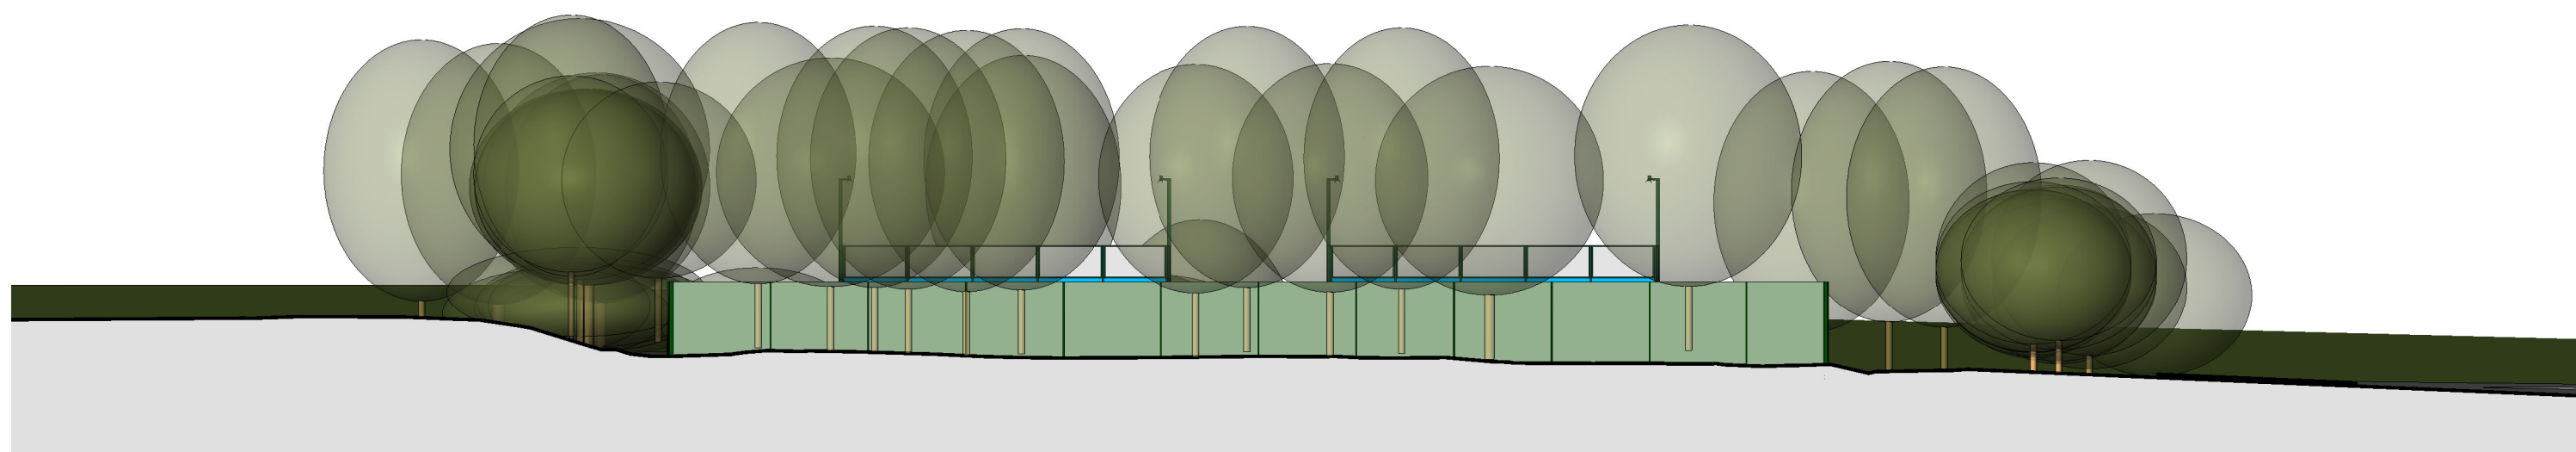

4 Elevation 4 - Proposed West
1 : 200

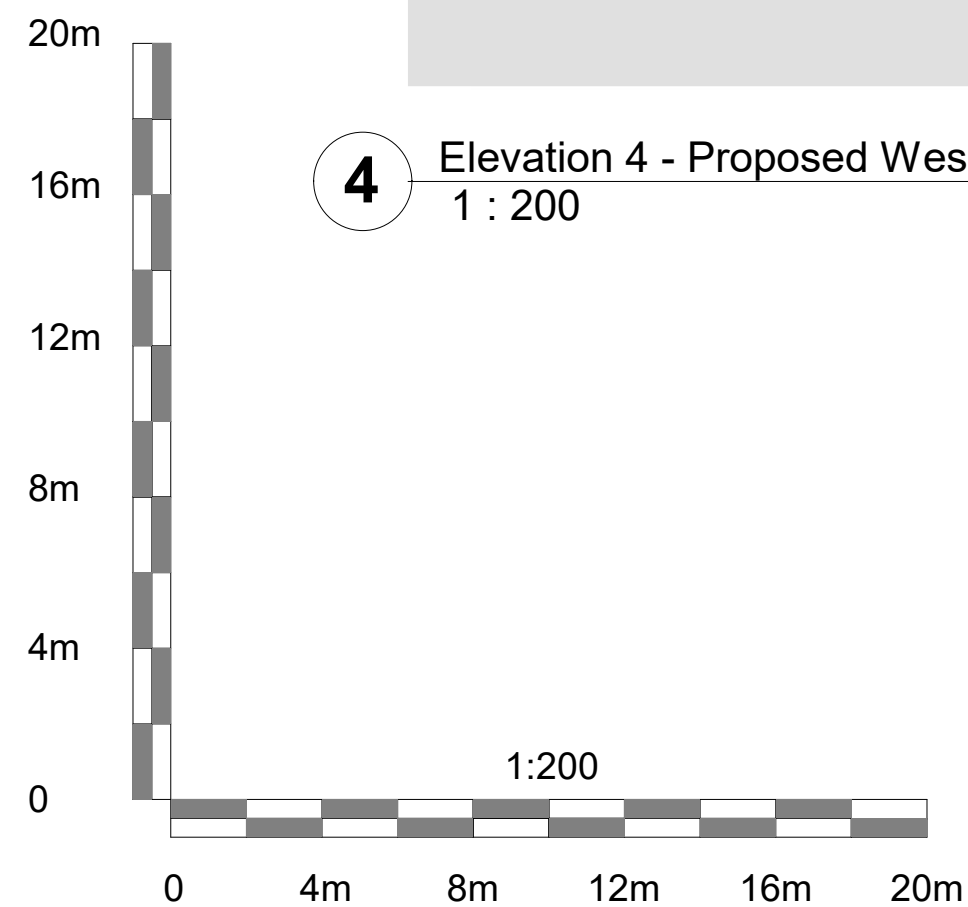

Notes

This is an A1 Drawing at a scale of
1 : 200

Rev	Date	Description
A	30.07.25	Layout
B	01.06.26	Project Scope

SITE LOCATION
Loddon Valley Leisure Centre
Rushey Way
Lower Earley
BERKSHIRE. RG6 4GD.

PROJECT
Four Floodlit Padel Courts

CLIENT
Places Leisure Limited

DRAWING TITLE
Proposed Elevations

Sf **SPORTSFACILITY**
Pd **PLANNING&DESIGNLTD**

39 Hemwood Road, Windsor, Berkshire, SL4 4YX
Telephone: (01753) 850123 Mob: 07770 366299
Email: office@sfpd.co.uk

CONSULTANCY SERVICES

DRAWN BY L.West	CHECKED BY S.F.P.D.
SCALE 1 : 200	DATE 30.07.25
DRAWING NUMBER 2023 CAS 051 02 016 B	REVISION NO. B