


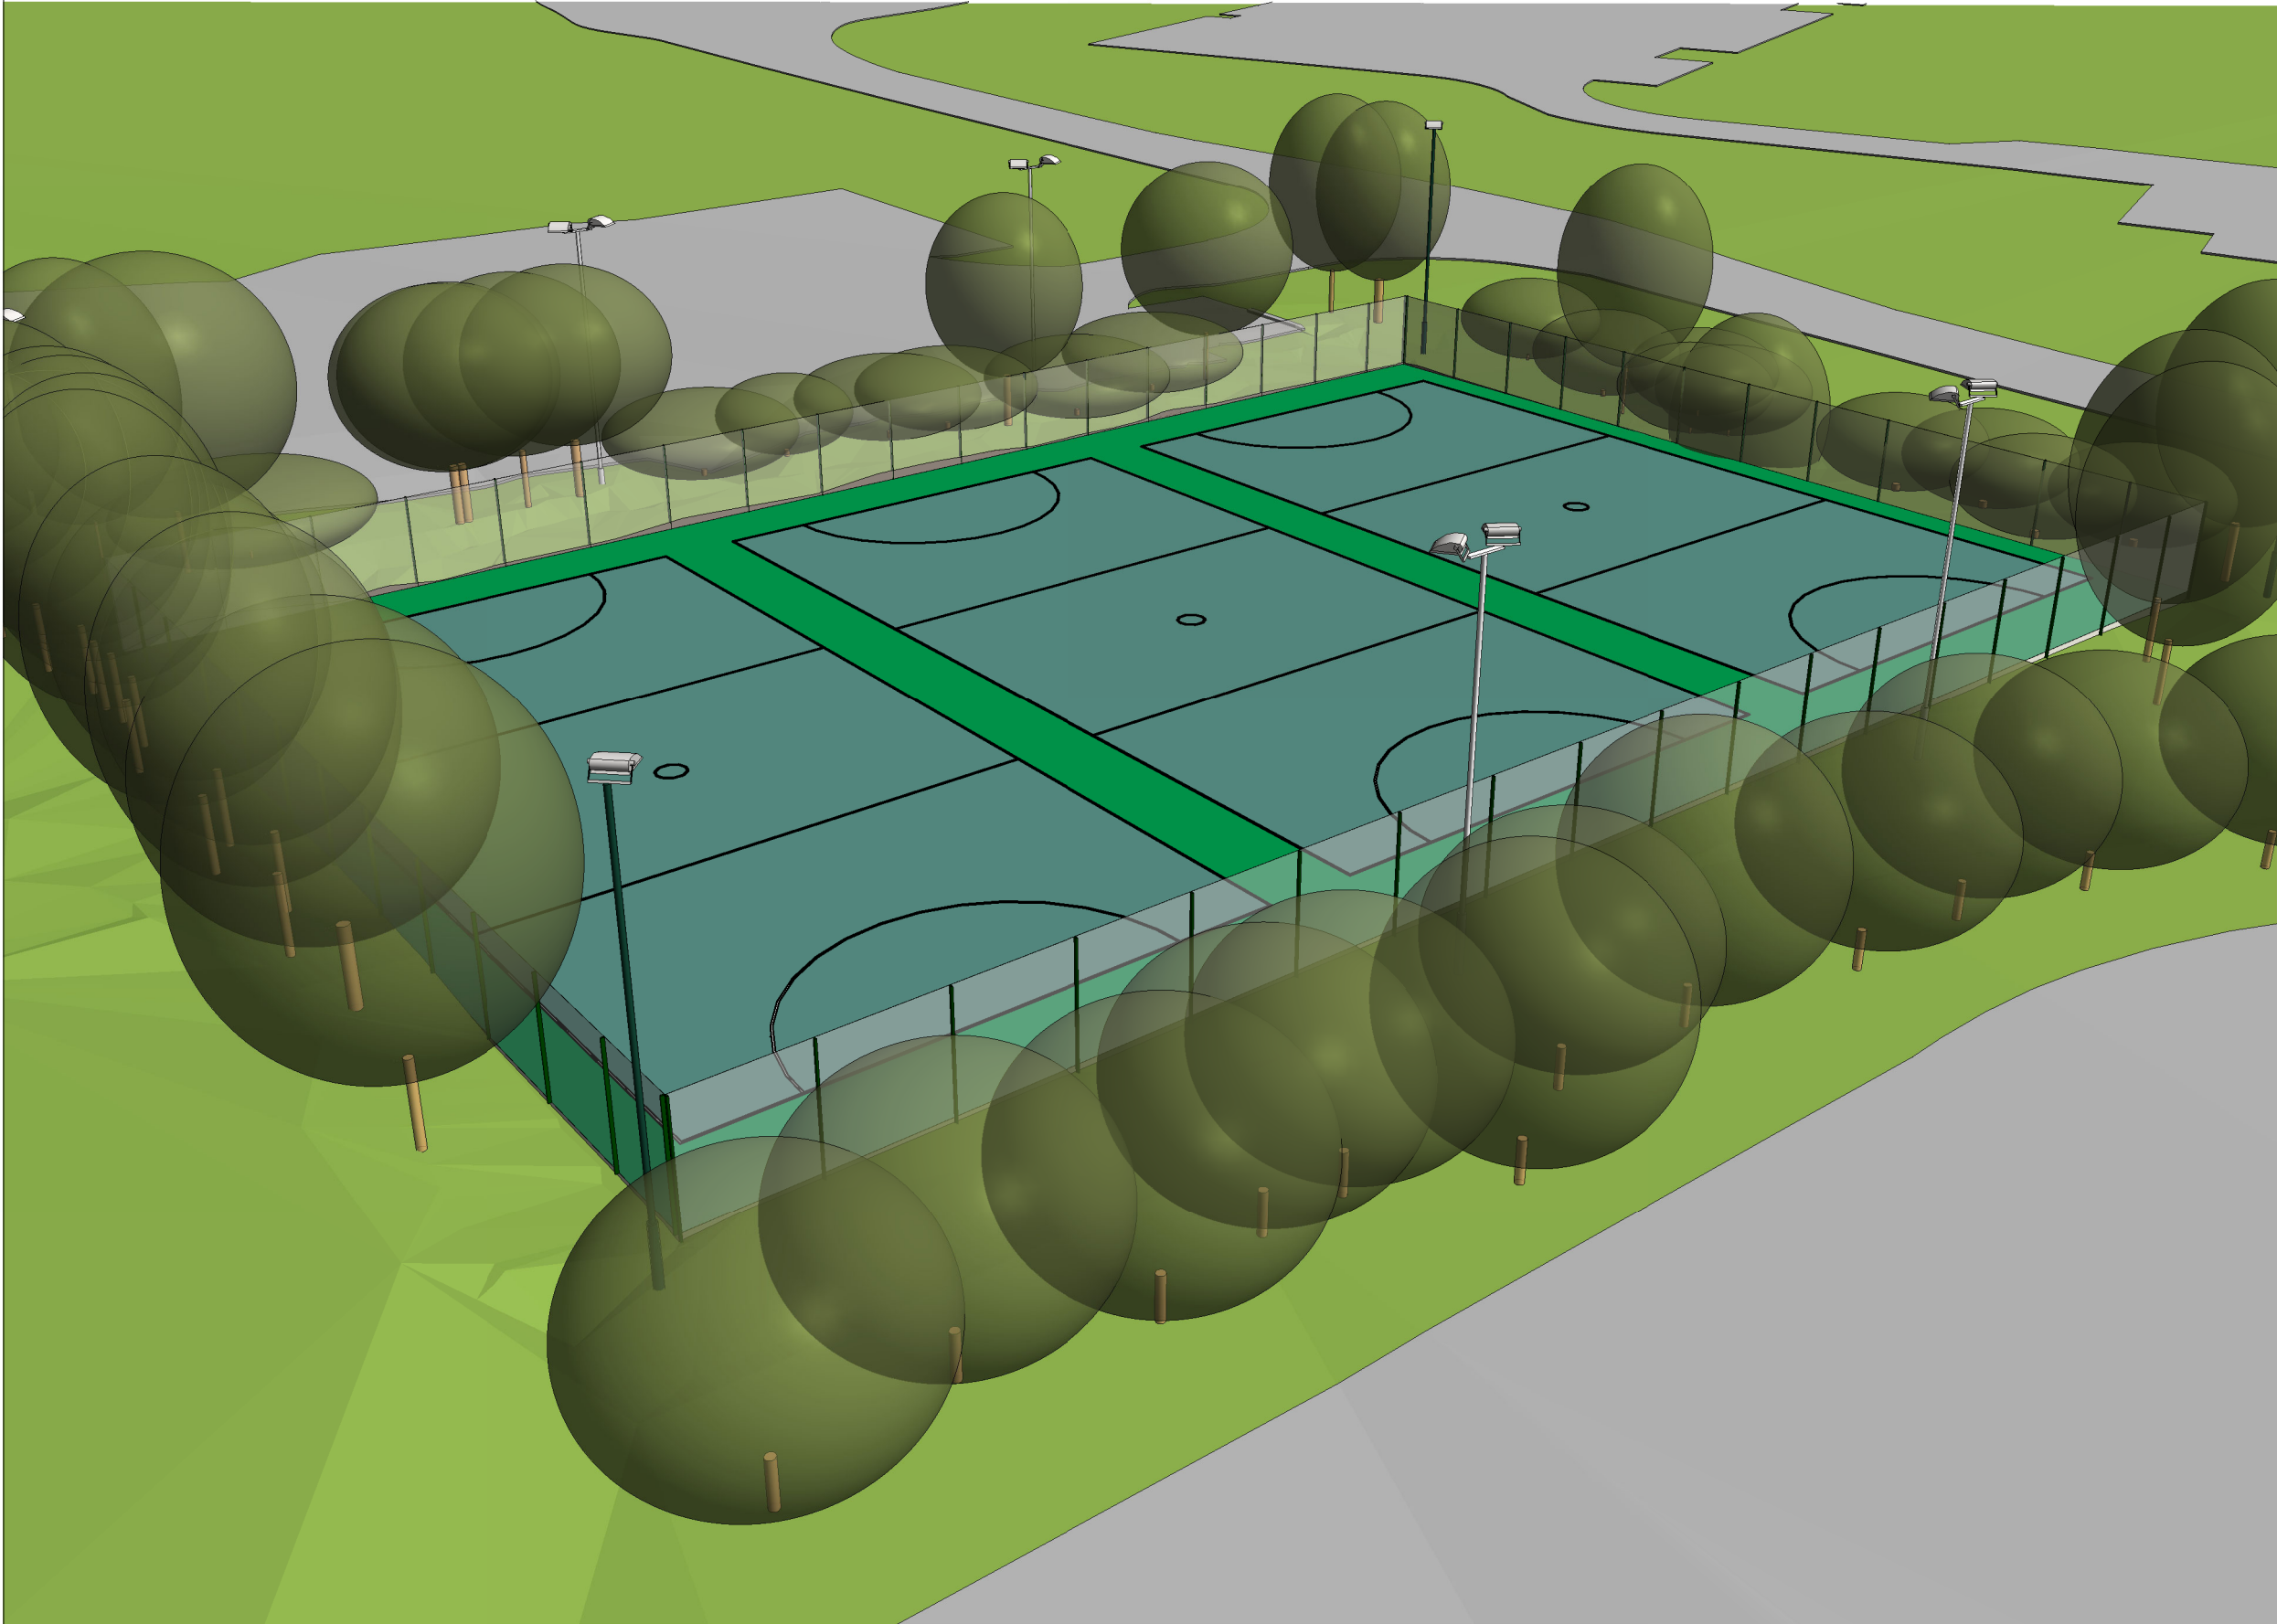

Notes		
This is an A3 Drawing Sheet.		
Note : 3D Visualisations cannot be scaled on a linear basis.		
Rev	Date	Description
A	30.07.25	Layout
B	01.06.26	Project Scope
SITE LOCATION		
Loddon Valley Leisure Centre		
Rushey Way		
Lower Earley		
BERKSHIRE. RG6 4GD.		
PROJECT		
Four Floodlit Padel Courts		
CLIENT		
Places Leisure Limited		
DRAWING TITLE		
Existing 3d View 1		
S f P d SPORTSFACILITY PLANNING&DESIGNLTD		
39 Hemwood Road, Windsor, Berkshire, SL4 4YX Telephone: (01753) 850123 Mob: 07770 366259 Email: office@sfpad.co.uk		
CONSULTANCY SERVICES		
DRAWN BY		CHECKED BY
L.West		S.F.P.D.
SCALE	DATE	REVISION NO.
	30.07.25	B
DRAWING NUMBER		
2023 CAS 051 02 020 B		