


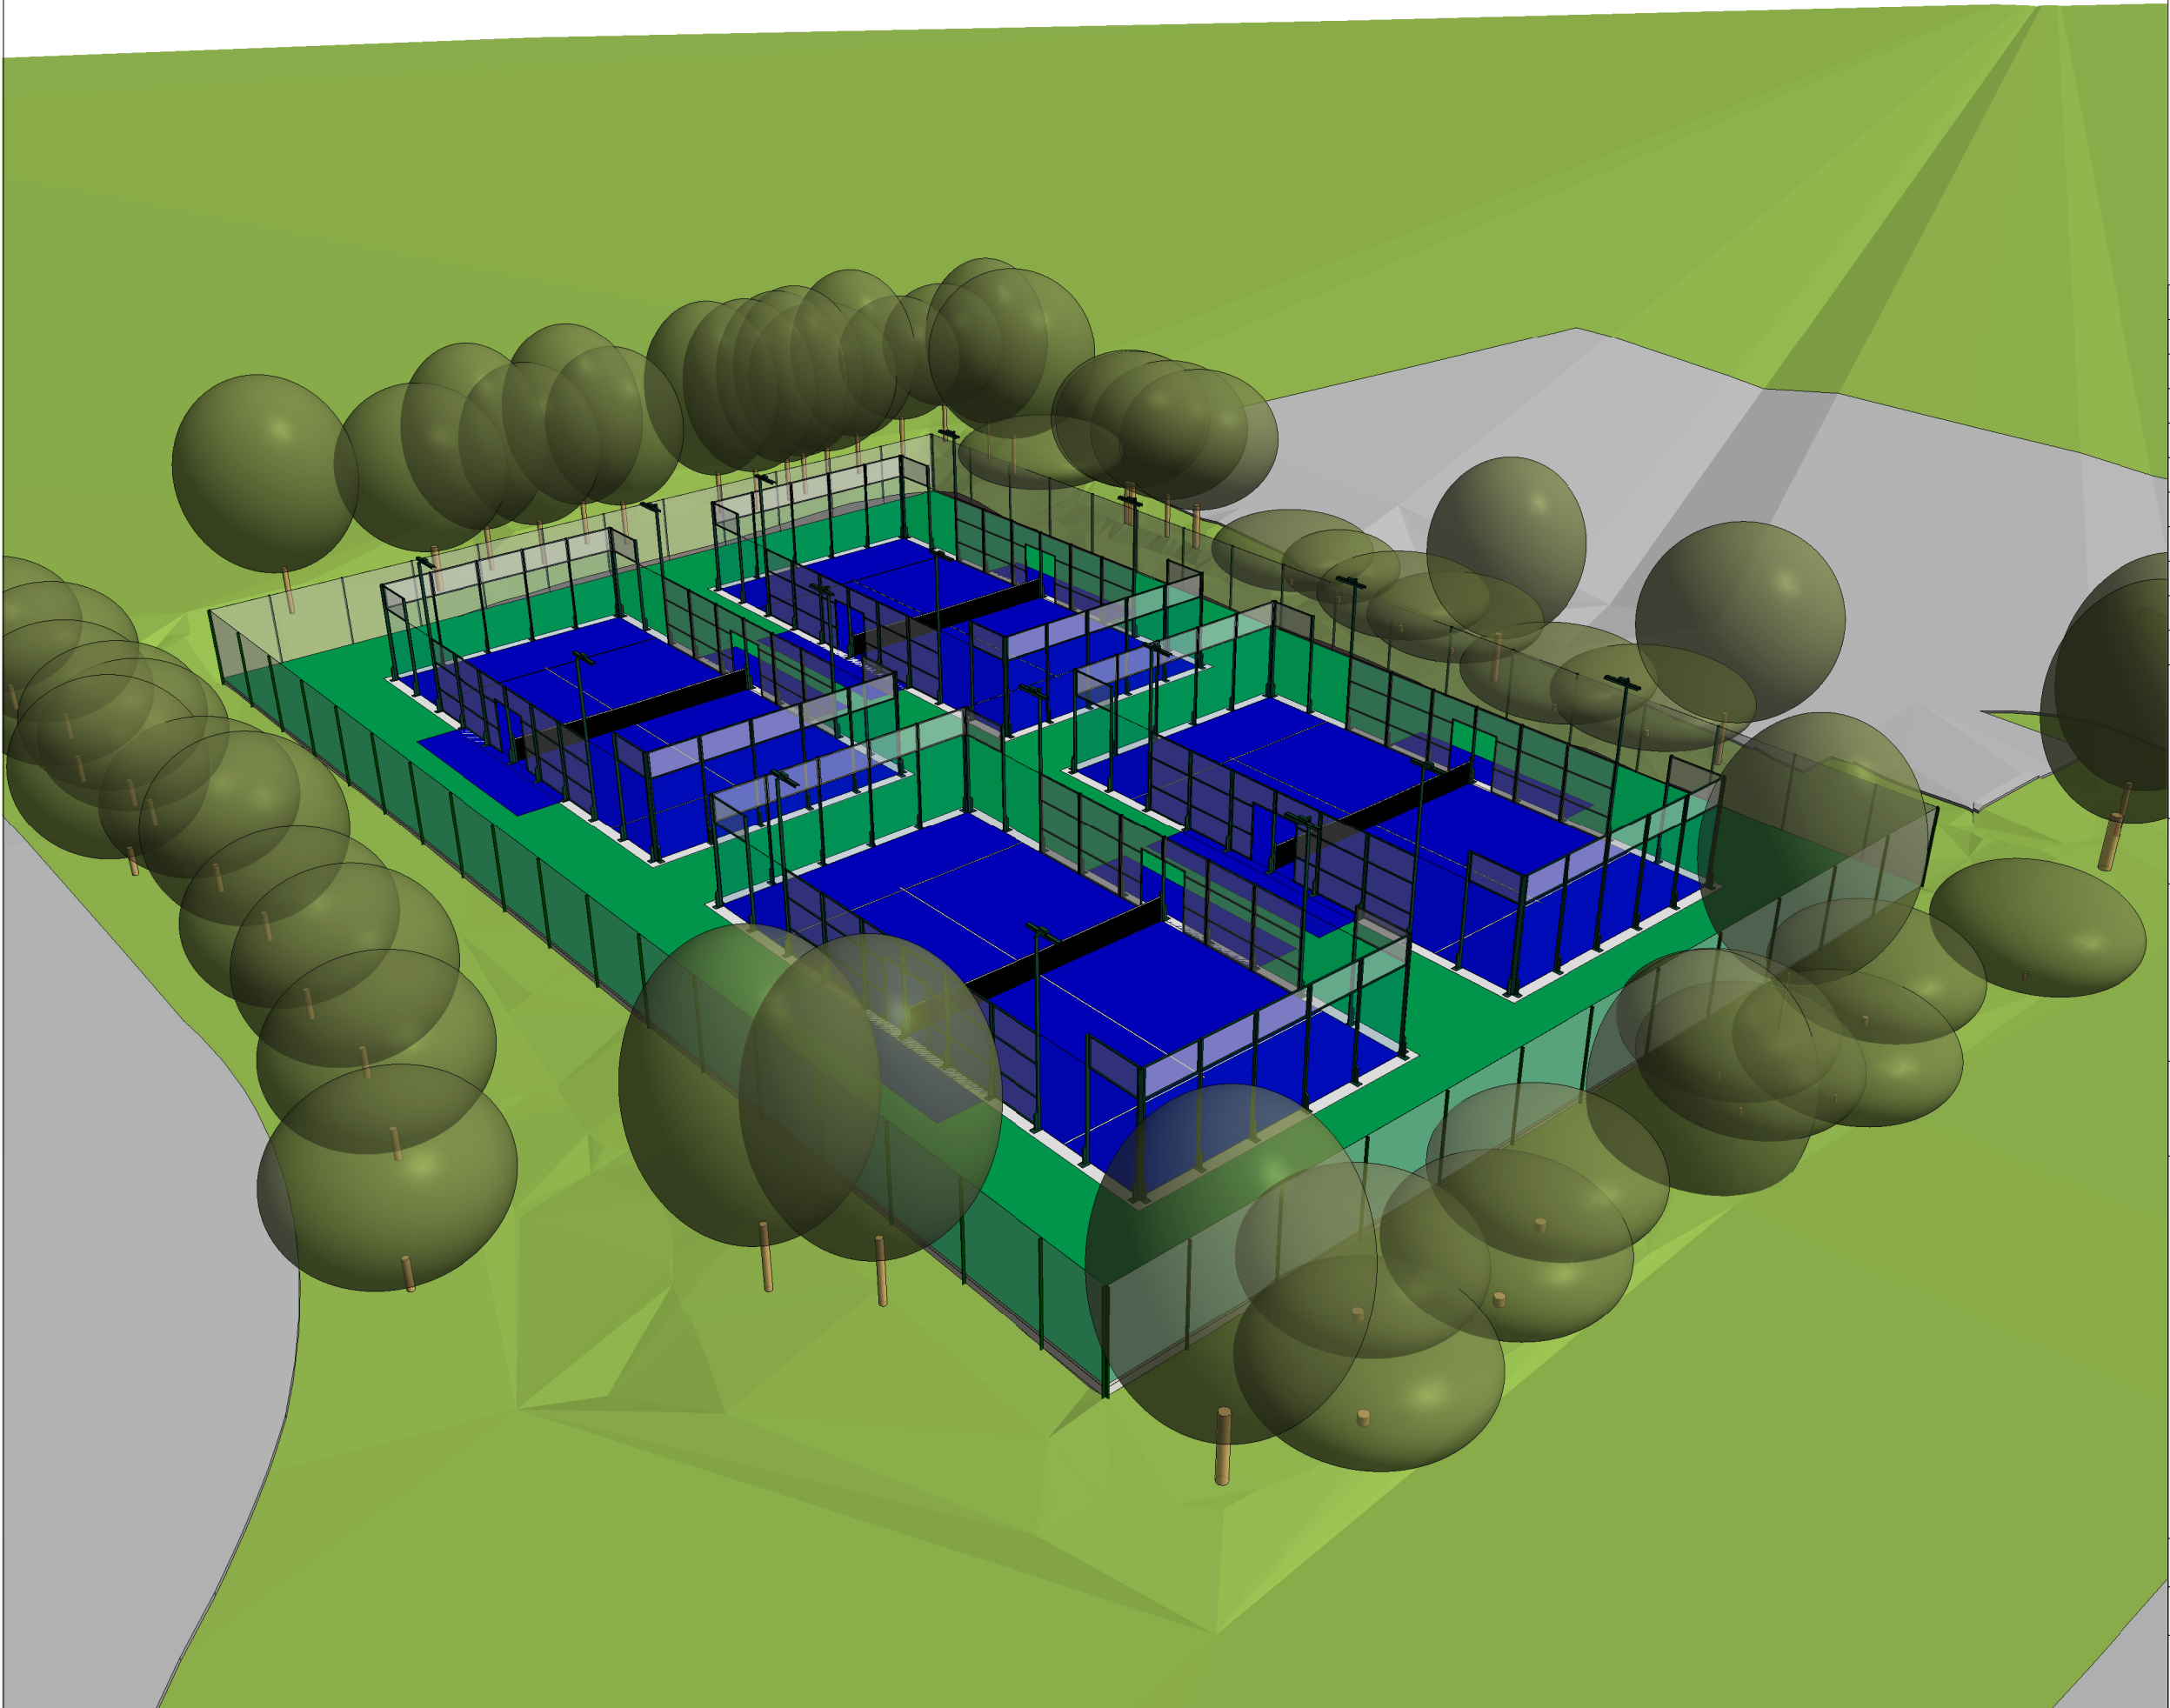

Notes

This is an A3 Drawing Sheet.

Note : 3D Visualisations cannot be scaled on a linear basis.

Rev	Date	Description
A	30.07.25	Layout
B	05.03.26	Project Scope

SITE LOCATION

Loddon Valley Leisure Centre
Rushey Way
Lower Earley
BERKSHIRE. RG6 4GD.

PROJECT

Four Floodlit Padel Courts

CLIENT

Places Leisure Limited

DRAWING TITLE

Proposed 3d View 2

Sf

Pd

SPORTSFACILITY

PLANNING&DESIGNLTD

39 Hemwood Road, Windsor, Berkshire, SL4 4YX
Telephone: (01753) 850123 Mob: 07770 366259
Email: office@sfpad.co.uk

CONSULTANCY SERVICES

DRAWN BY		CHECKED BY
L.West		S.F.P.D.
SCALE	DATE	REVISION NO.
	30.07.25	B

DRAWING NUMBER

2023 CAS 051 02 023 B