


Location Plan for 5 Pascal Crescent RG2 9FP

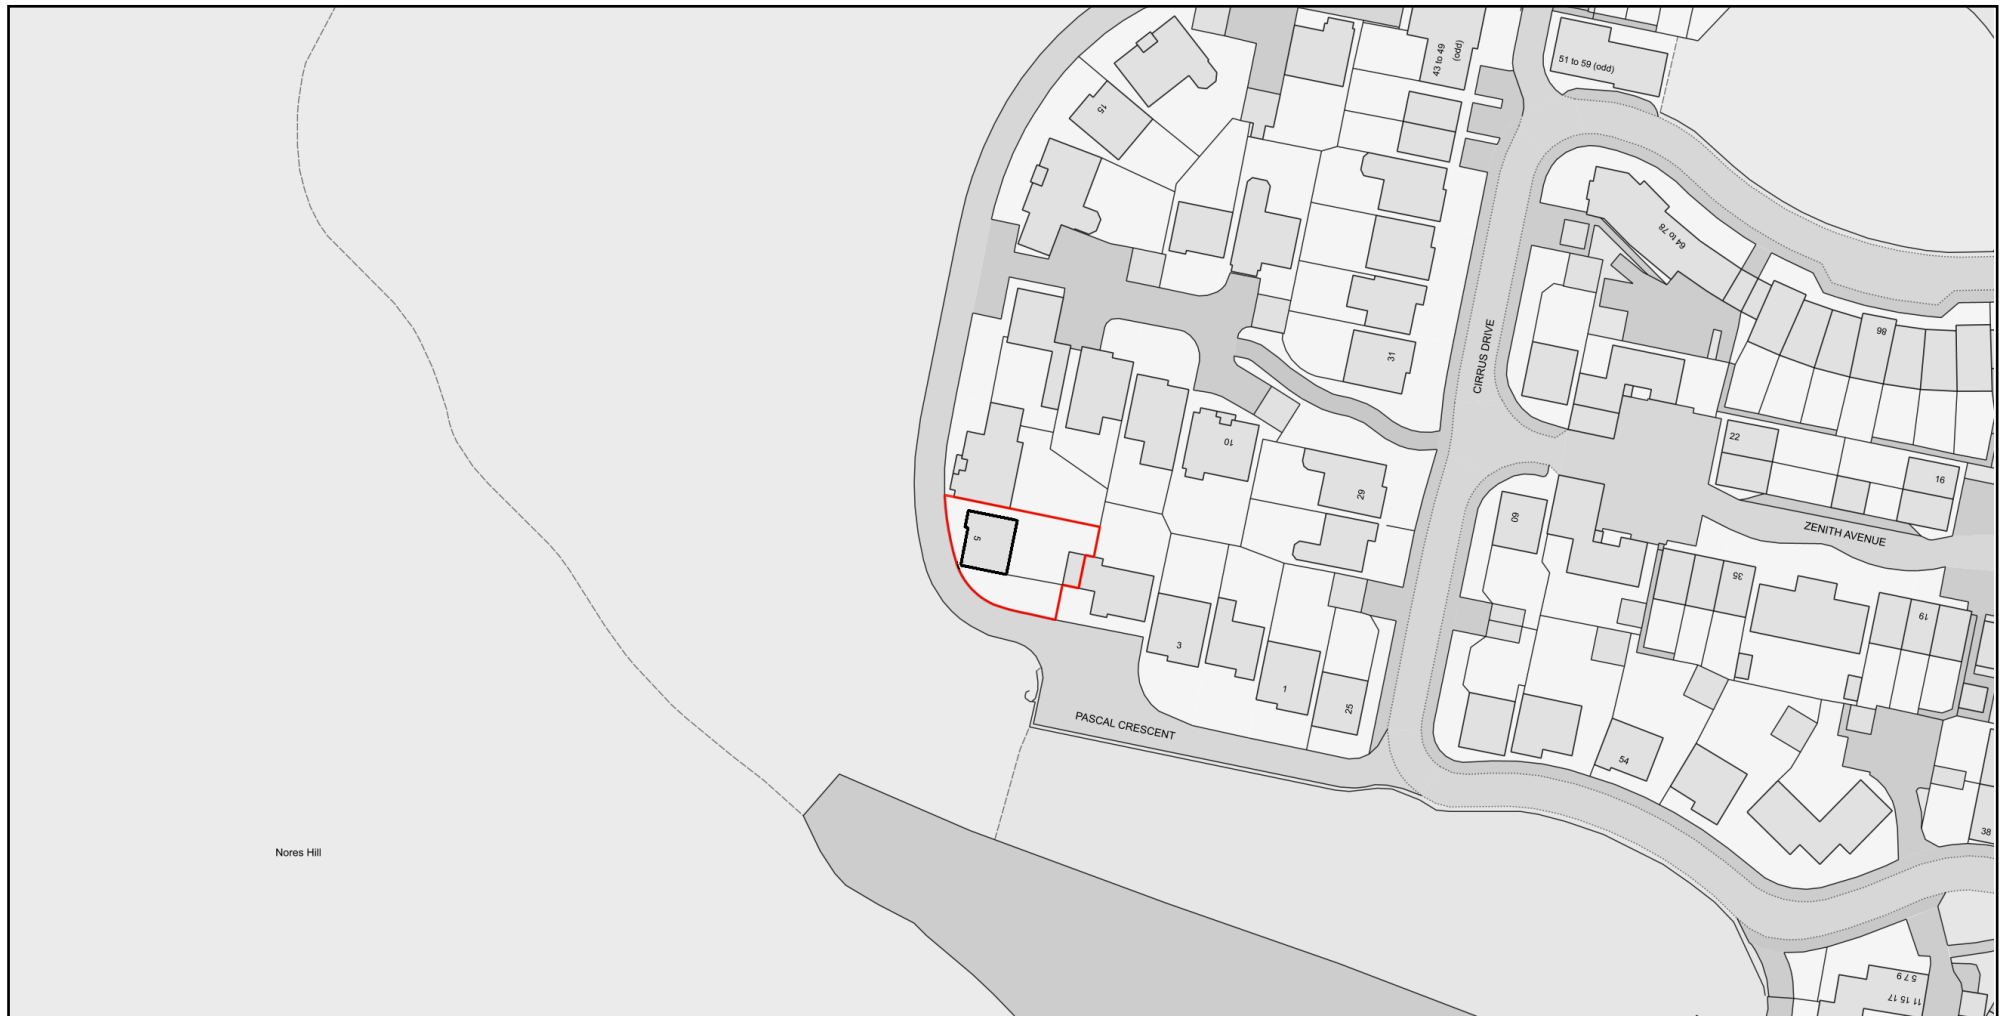

Plan Produced for: Jagannath Ganesh Murthy

Date Produced: 30 Jul 2026

Plan Reference Number: TQRQM26211203902718

Scale: 1:1250 @ A4

© Crown copyright and database rights 2025 OS 100042766