
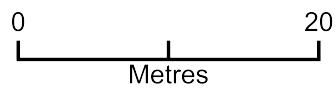


SitePlan for Extension

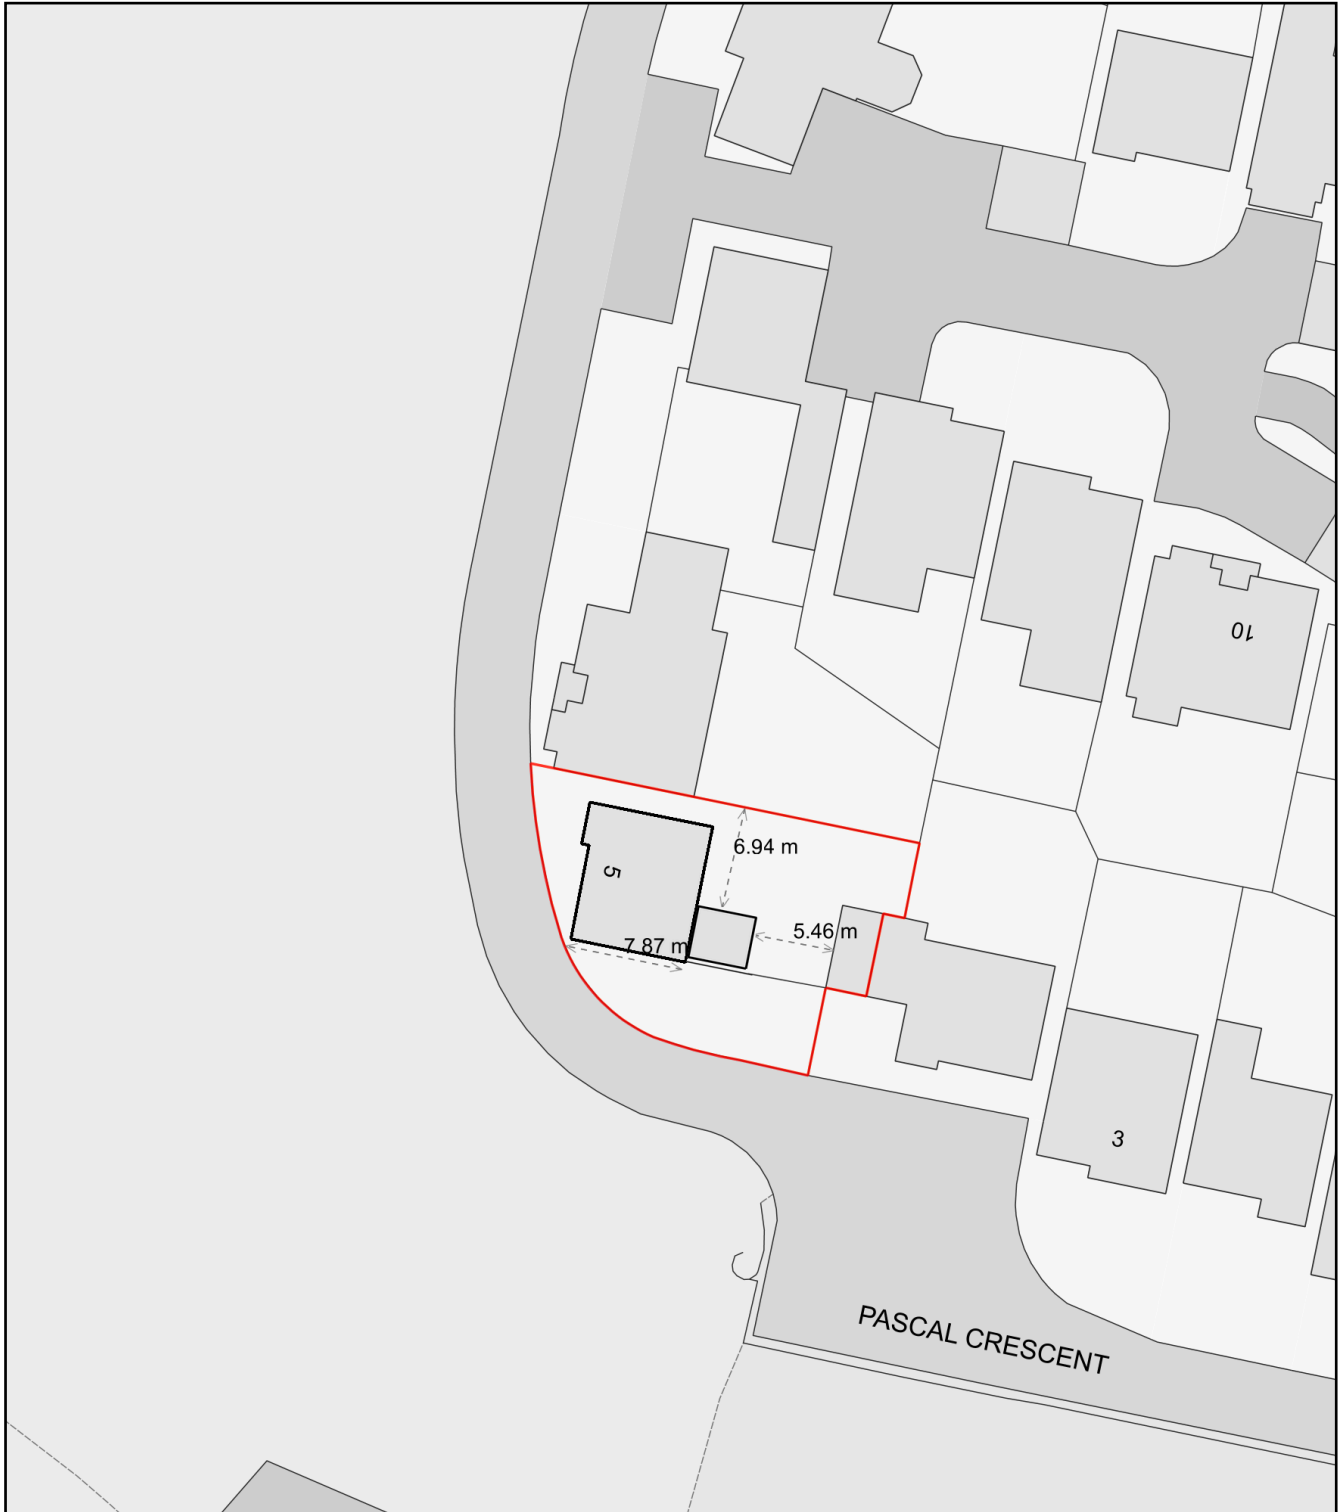

Plan Produced for: Jagannath Ganesh Murthy

Date Produced: 30 Jul 2026

Plan Reference Number: TQRQM26211205245566

Scale: 1:500 @ A4