NOTE
Any discrepancies between this drawing, specialist contractor's drawings and client's specification should be notified imediently. All specialist contractors must visit site and be responsible for their own dimensions

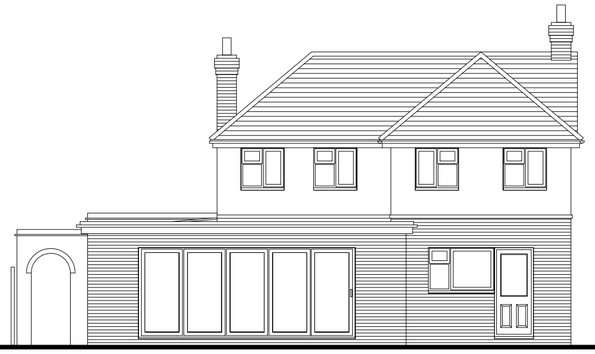

REAR ELEVATION

SIDE ELEVATION

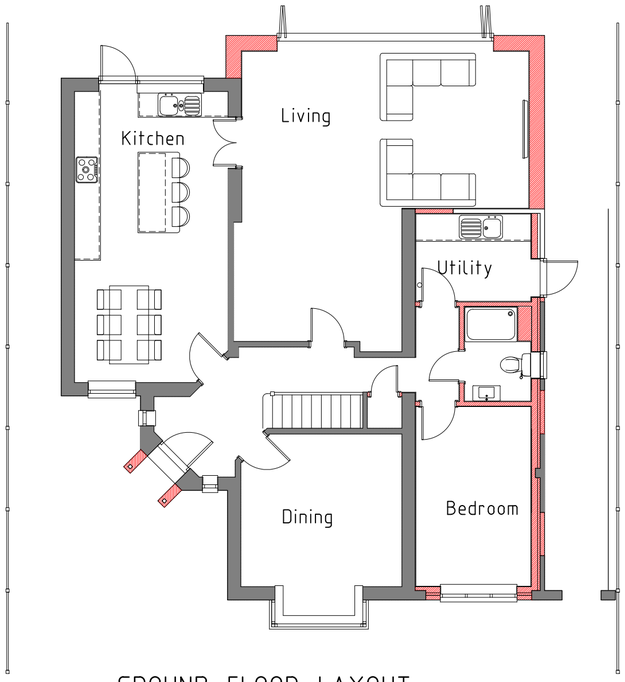

GROUND FLOOR LAYOUT

Existing Walls

Proposed Walls

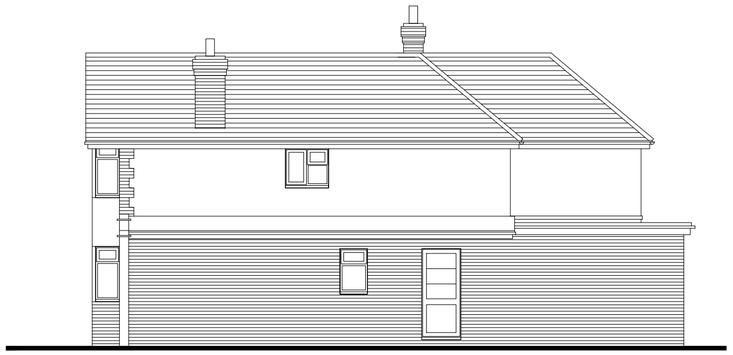

SIDE ELEVATION

0 1 2 3 4 5 6 7
Scale m

REV.	DATE	COMMENTS

PROJECT
5 Whitegates Lane
Earely,
RG6 1ED

PROJECT TITLE
Single storey rear extension open entrance porch and garage conversion

DRAWING TITLE
PROPOSED PLAN & ELEVATIONS

Planning & Technical Services
28 Shepherds Hill, Earley, Reading, Berkshire, RG6 1BB
tel: 07714 100537
e-mail: steve@sk-tec.co.uk

CLIENT
Mr & Mrs Hussain

SCALE 1:100 (A2)
DATE Sept '26

DRG. No. 26/982-02
REV. A