



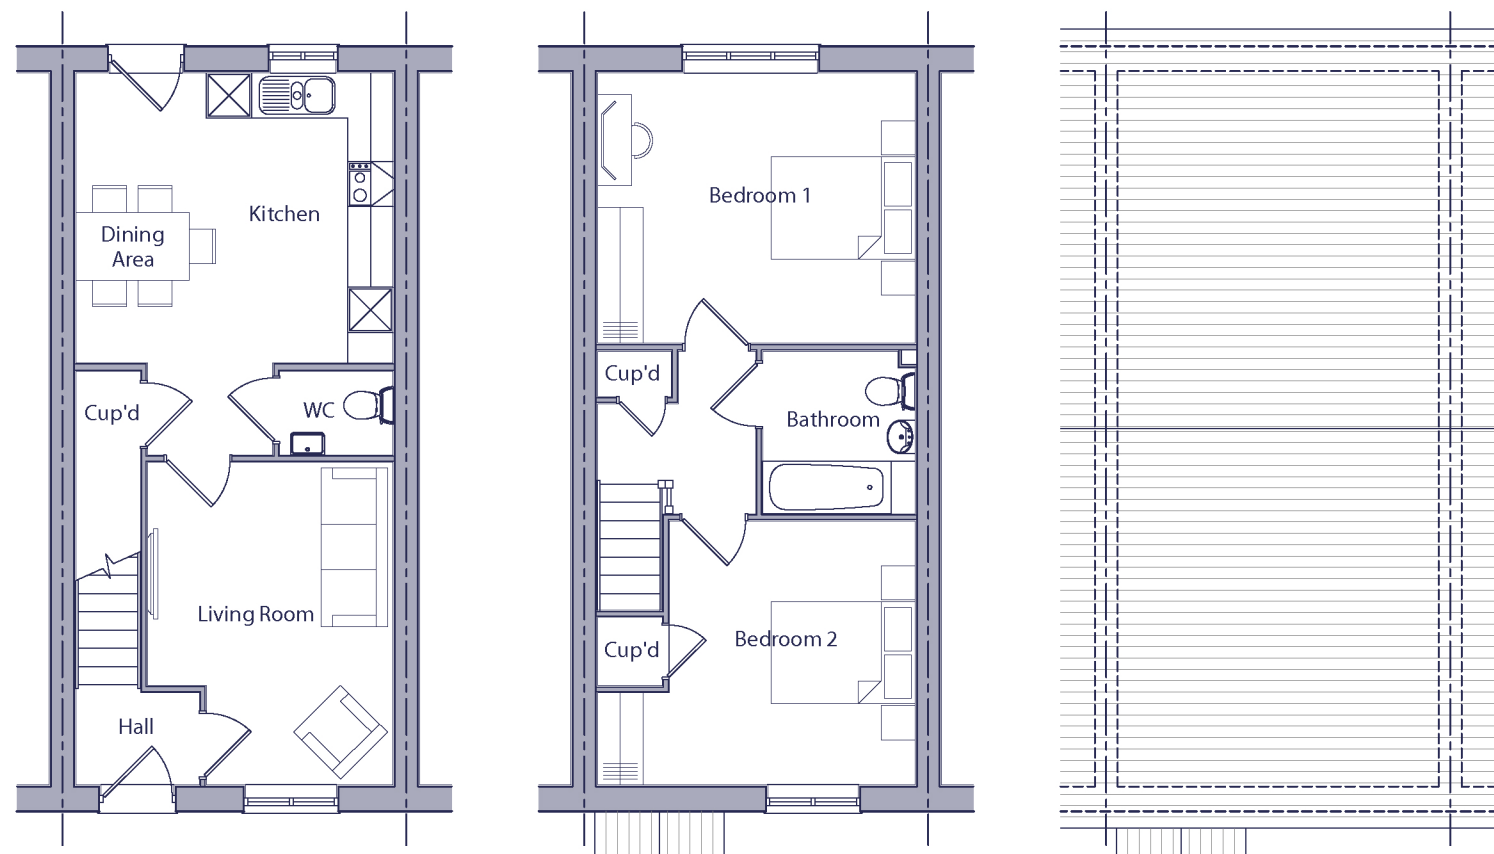

PLOT 1116

HOUSE TYPE AL24A - 2 BED / 4 PERSON HOUSE		
SPACE STANDARDS	REQUIRED	ACTUAL
FLOOR AREA	79.00 m ²	79.00 m ²
STORAGE	2.00 m ²	2.66 m ²
BEDROOM 1	11.50 m ²	15.01 m ²
BEDROOM 2	11.50 m ²	12.48 m ²

FOR MATERIAL COLOURS, PLEASE REFER TO STREETSCENES AND LAYOUTS.

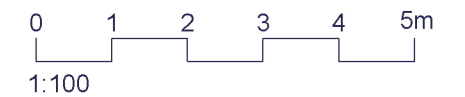

A	07.03.25	Plot references amended.
Rev.	Date	Description

MCN	DGP
Drawn	Checked

Client		Scale	1:100 @ A3	Drawn	MCN	Checked	DGP
Project	South Wokingham, Phase R10.	Date	Jan 2025	File	P1914.AL24.01	Drawing Status	PLANNING
Drawing Title	AL24A Type - Style 4 Plans & Elevations - Brick	Drg.No.	P1914.AL24A.101	Rev.	A		



AAP Architecture Ltd
Unit A, Monument Business Centre, Monument Way East, Woking, Surrey GU21 5LG
T 01483 727345 E projects@aap-arc.co.uk W aap-arc.co.uk

Under the Intellectual Property Act 2014, this drawing is the copyright of AAP Architecture Ltd.