



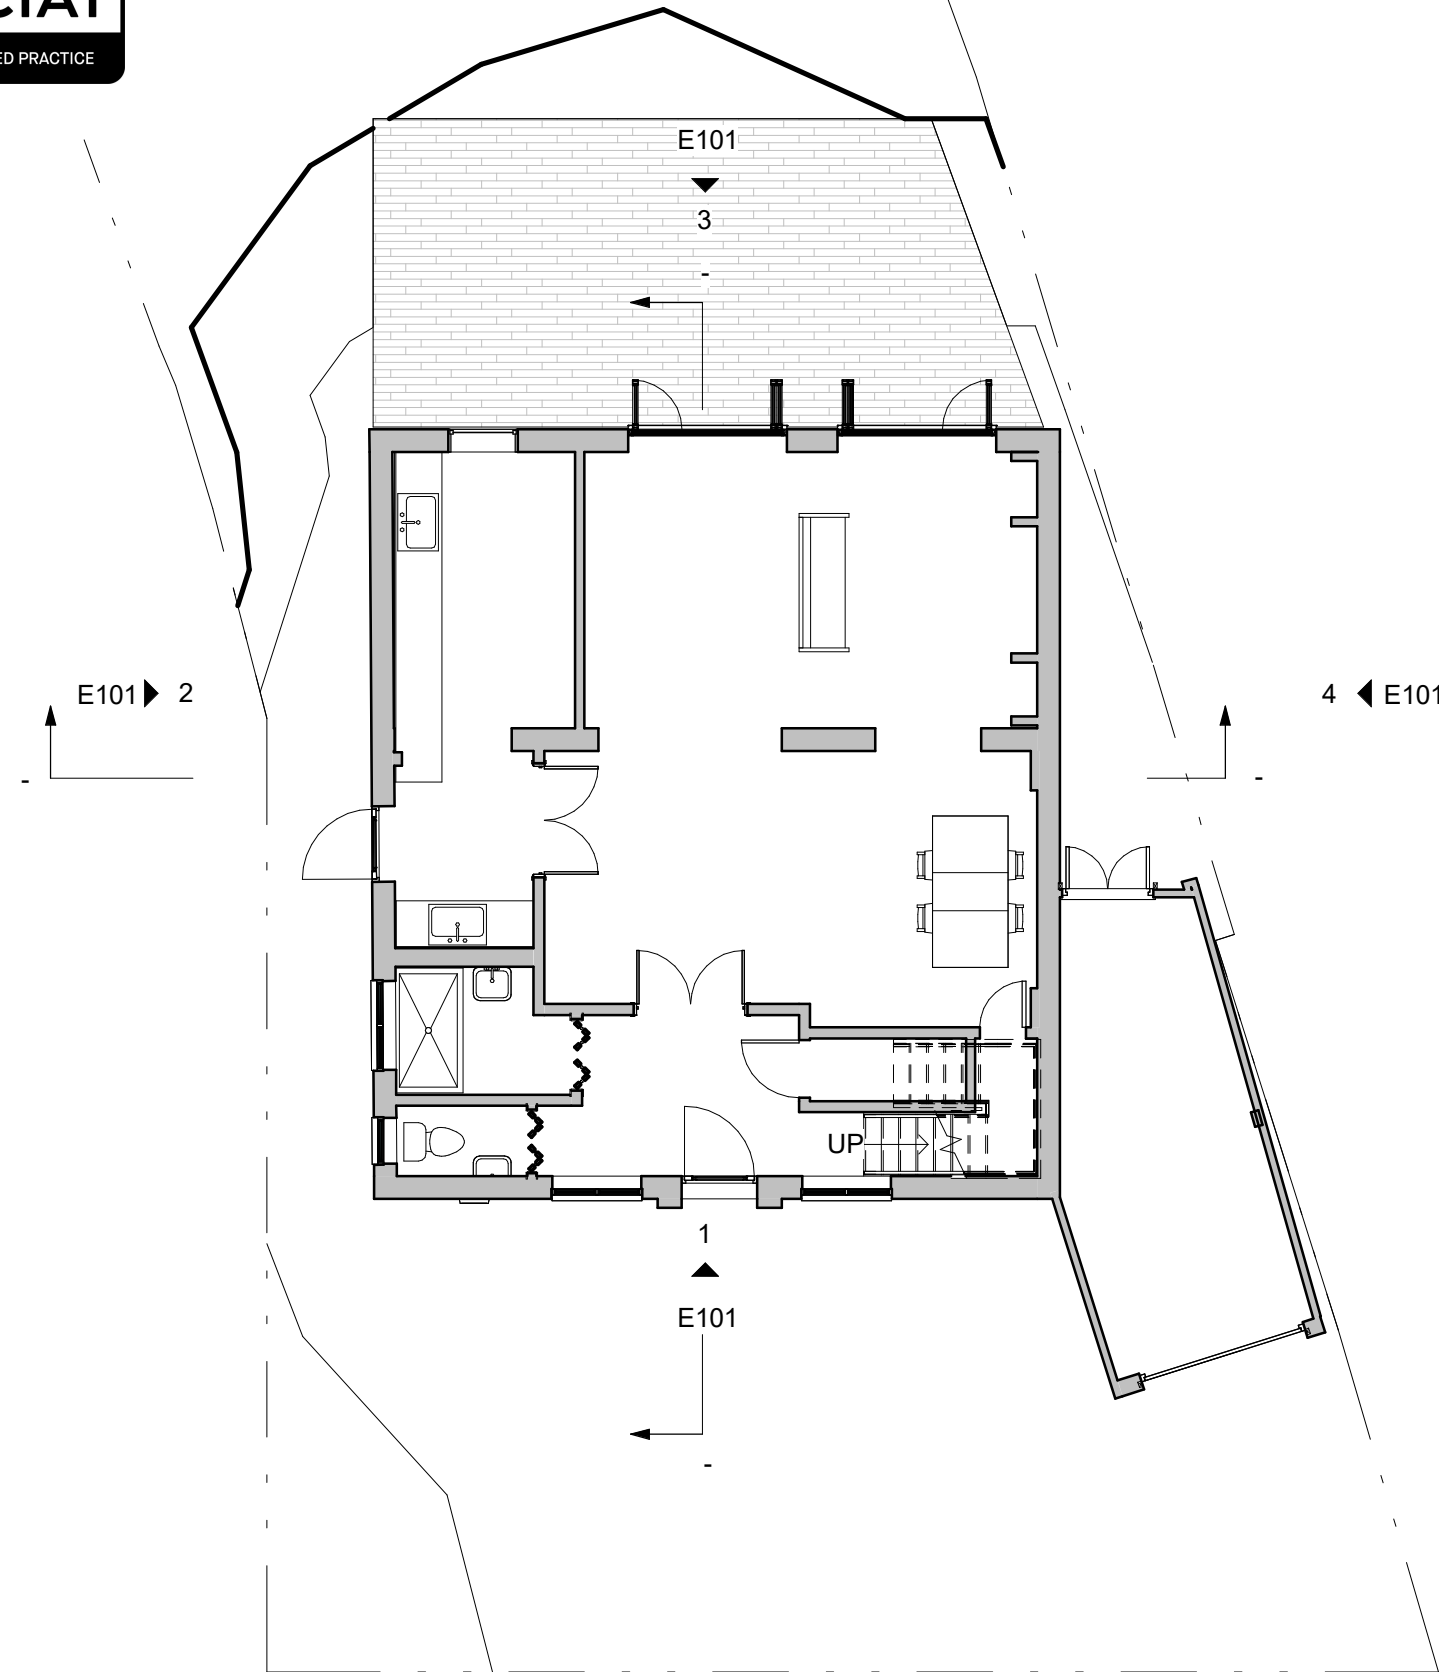

1 Ground
1 : 100

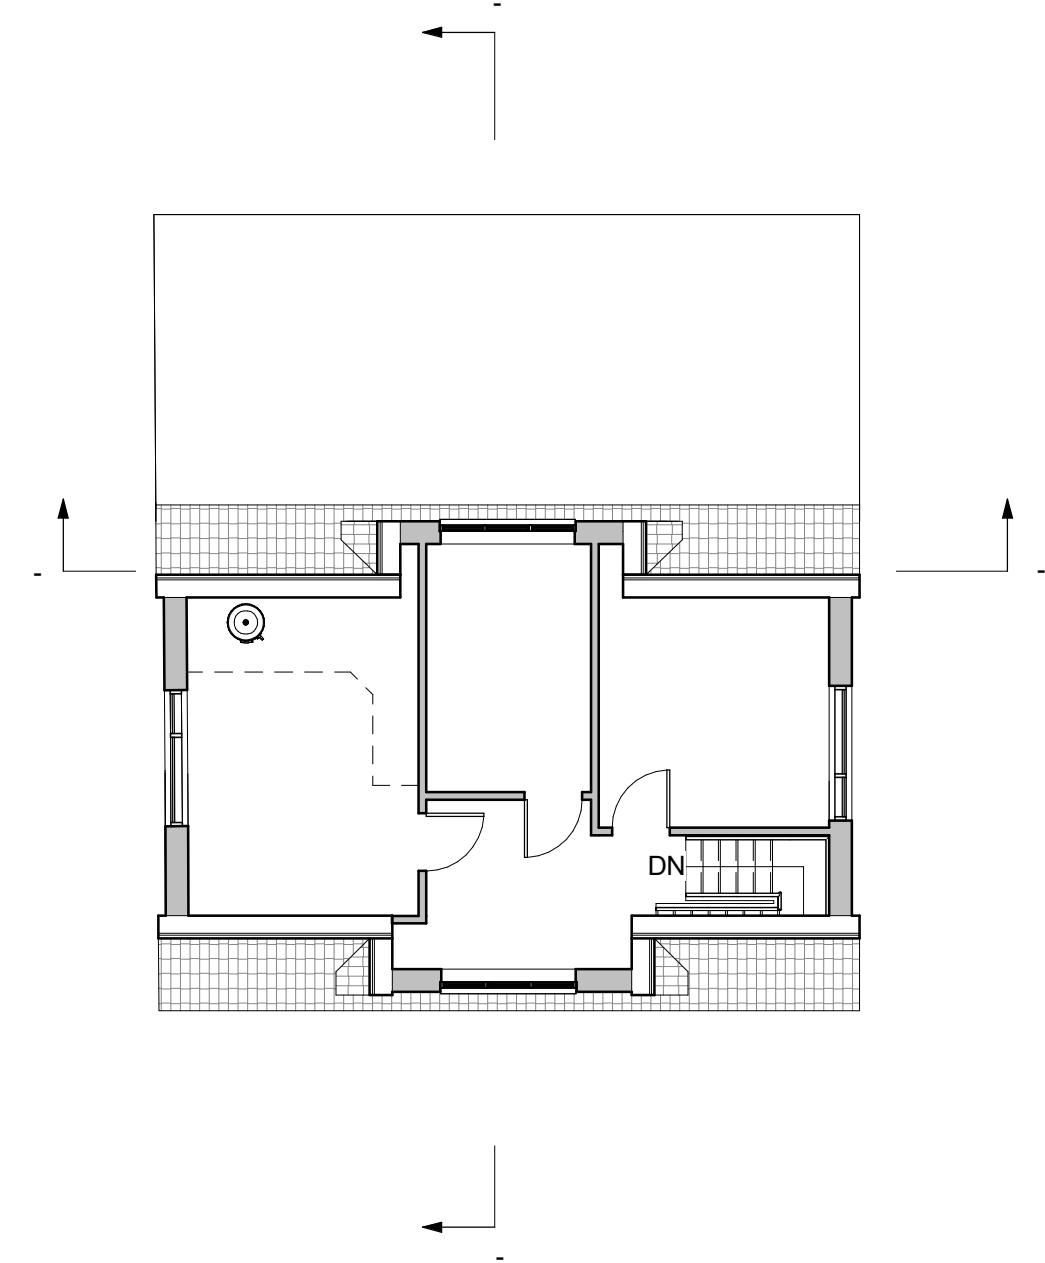


2 First
1 : 100



1

Front - South

1 : 100

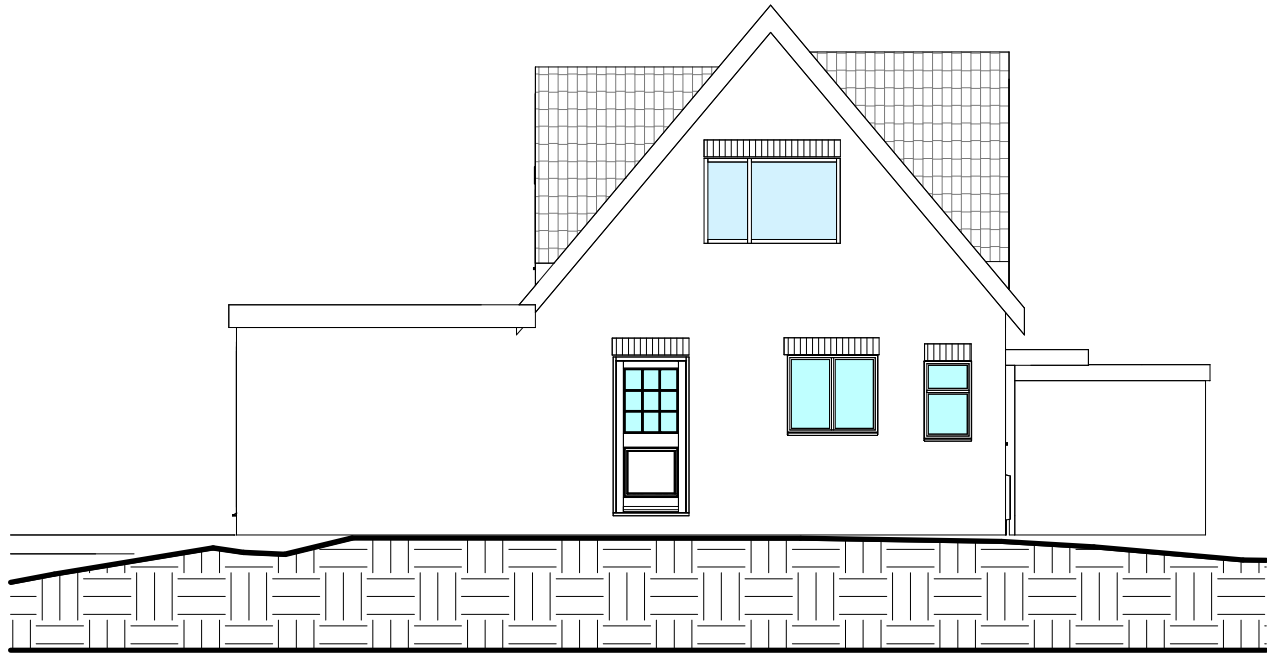

2

Side East


1 : 100



3

Rear North

1 : 100

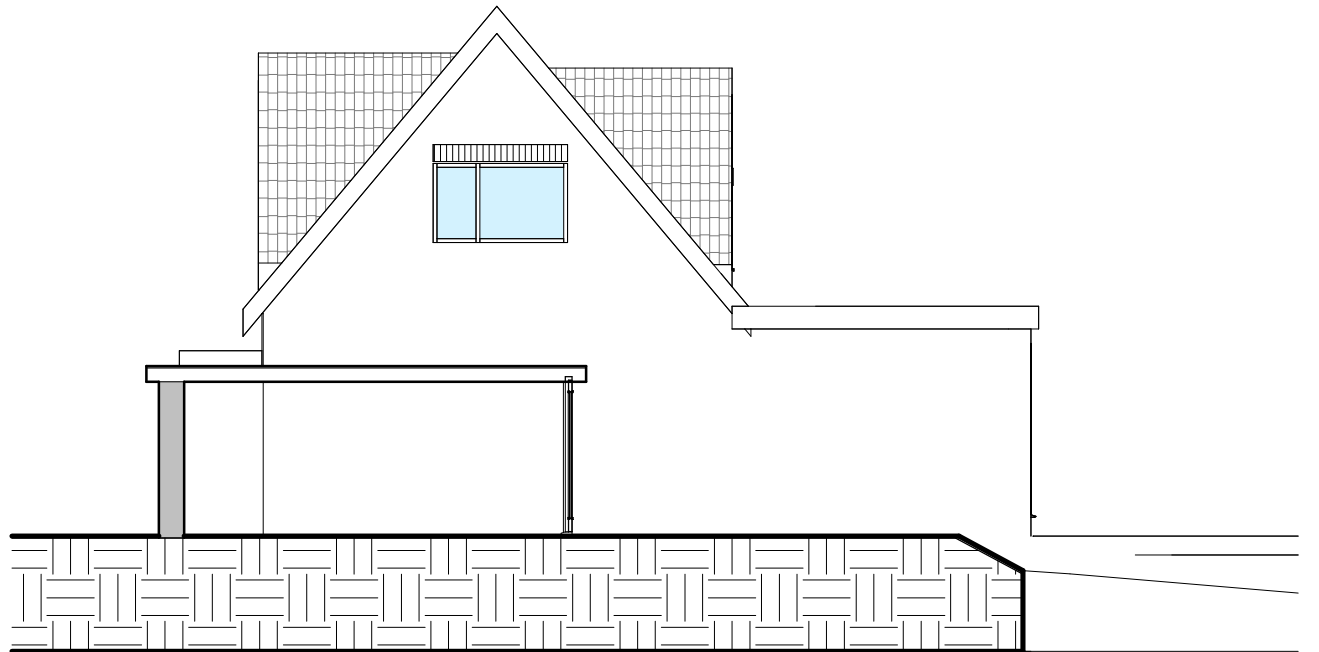

4

Side West

1 : 100