


Location Plan

Site Address: 21, Hubbard Close, Twyford, RG10 0XU

Date Produced: 22-Jul-2024

Scale: 1:1250 @A3

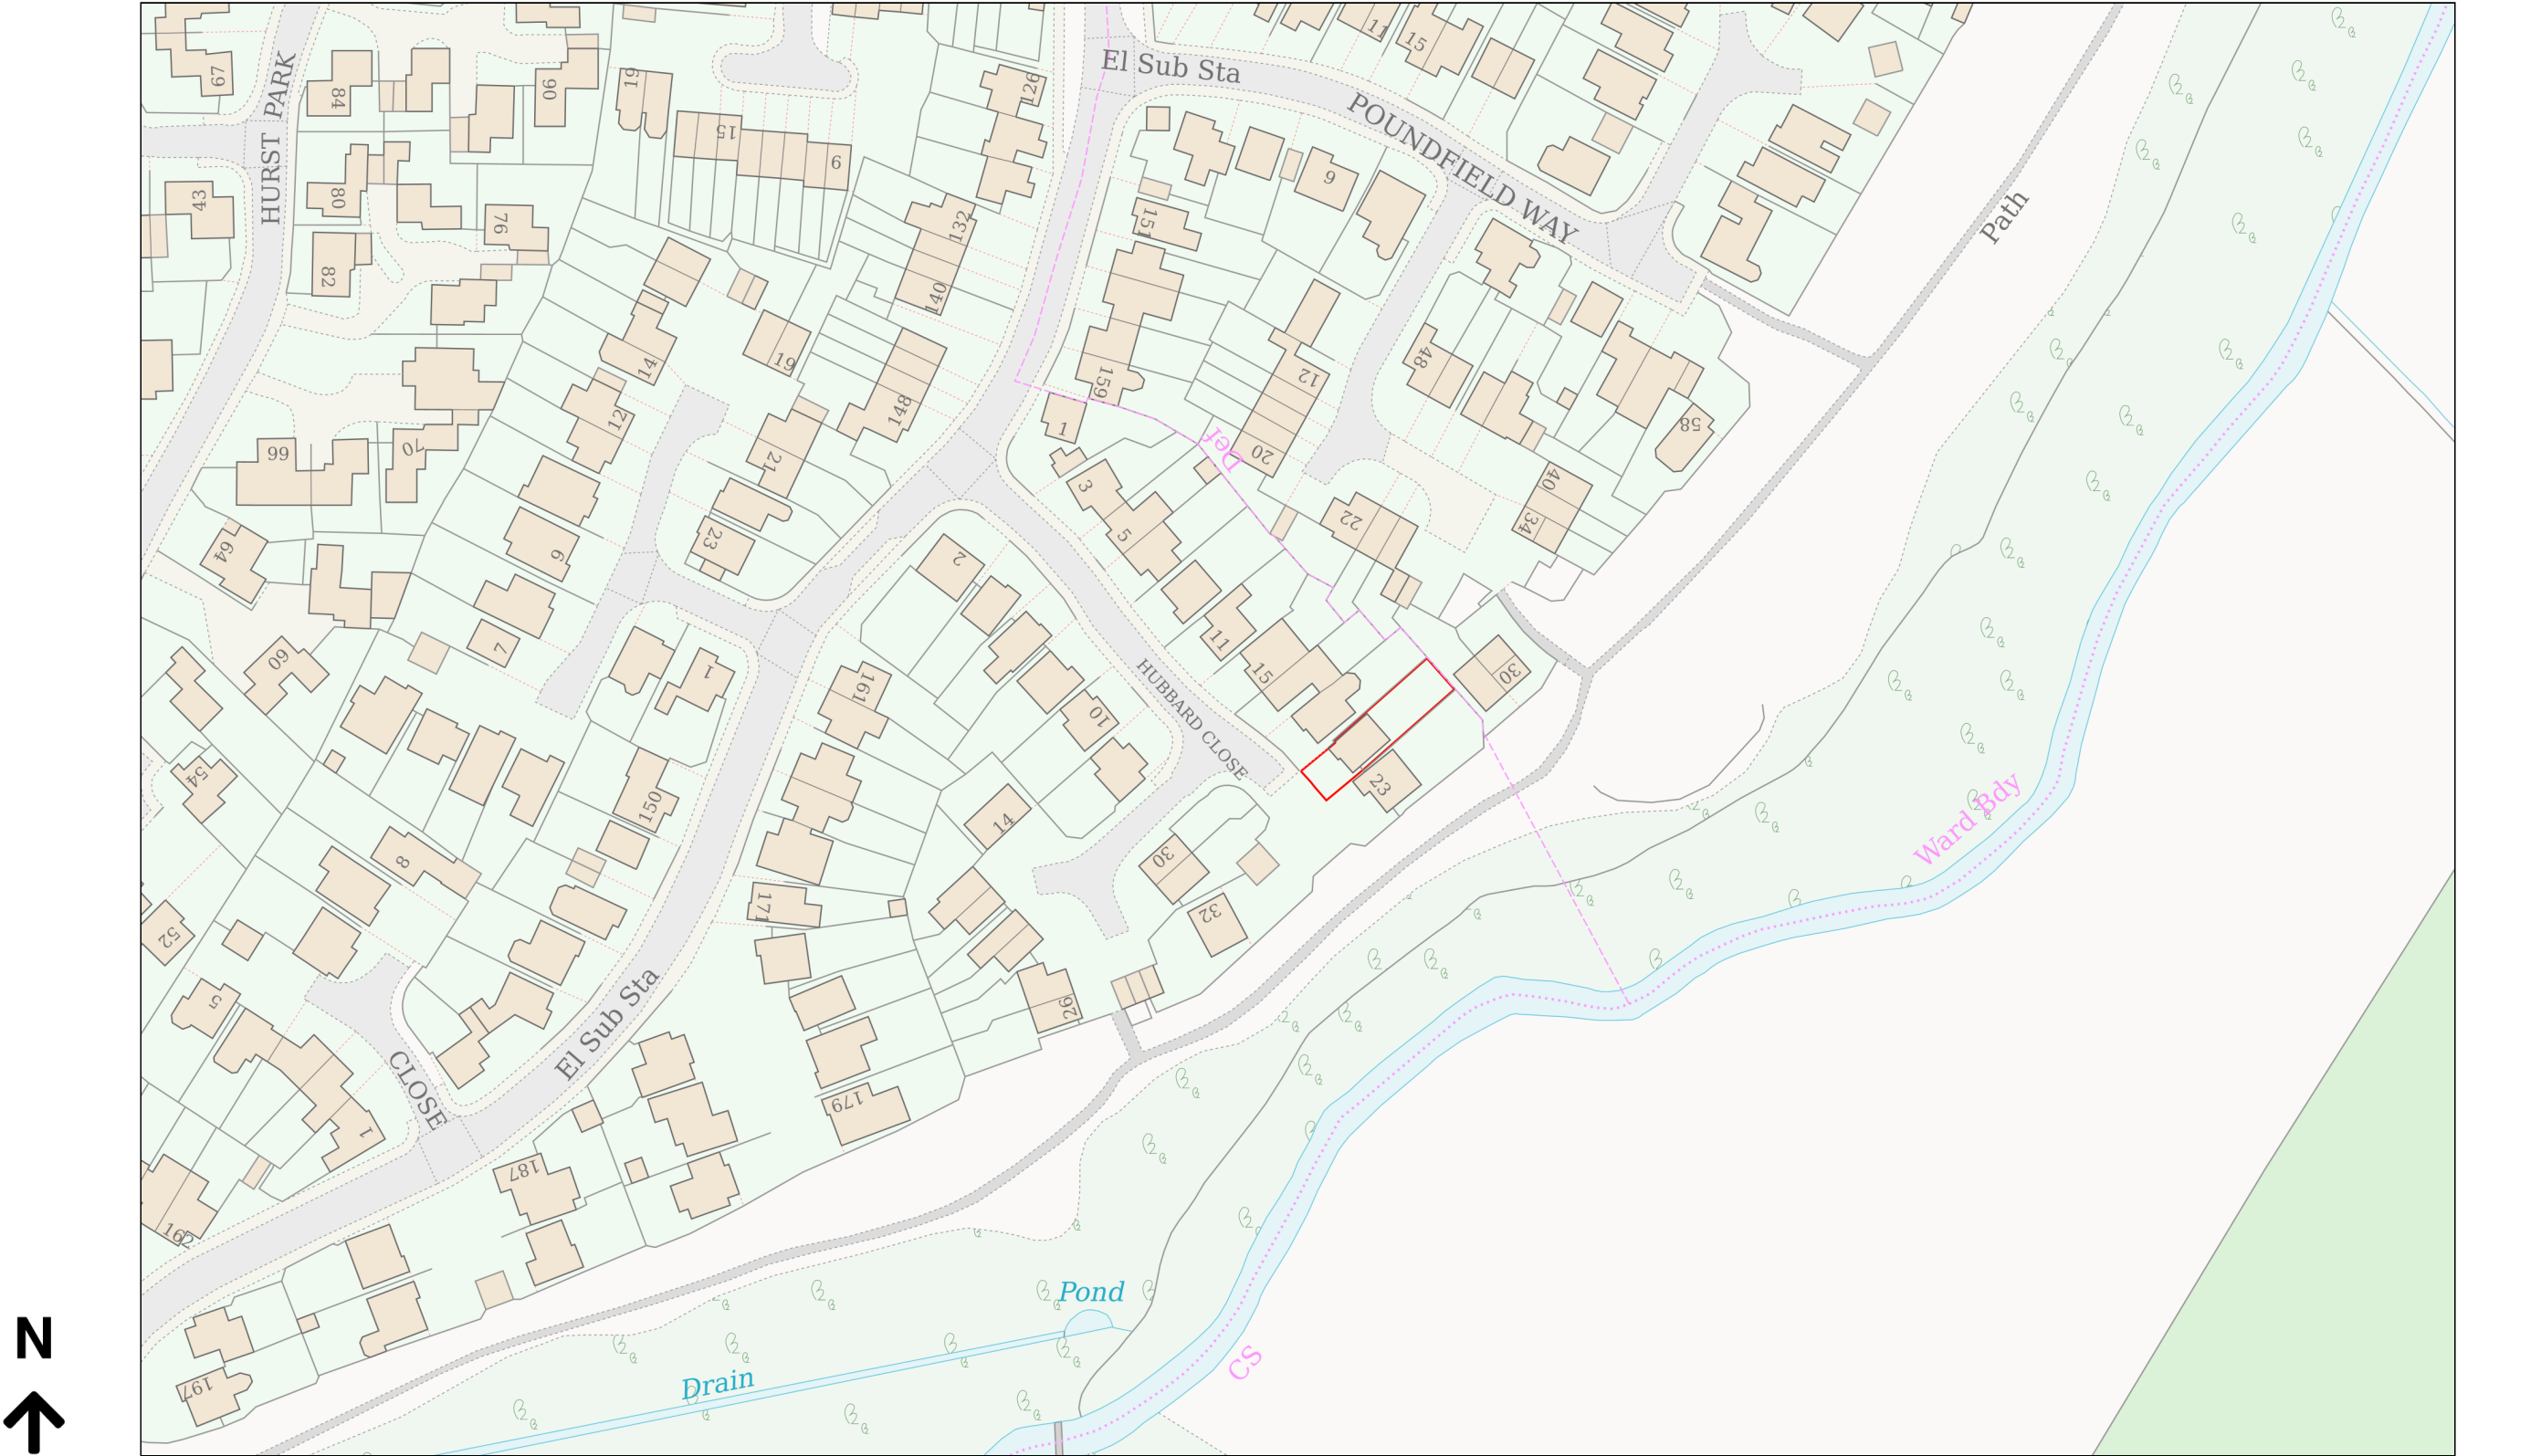

Planning Portal Reference: PP-13248920v1