



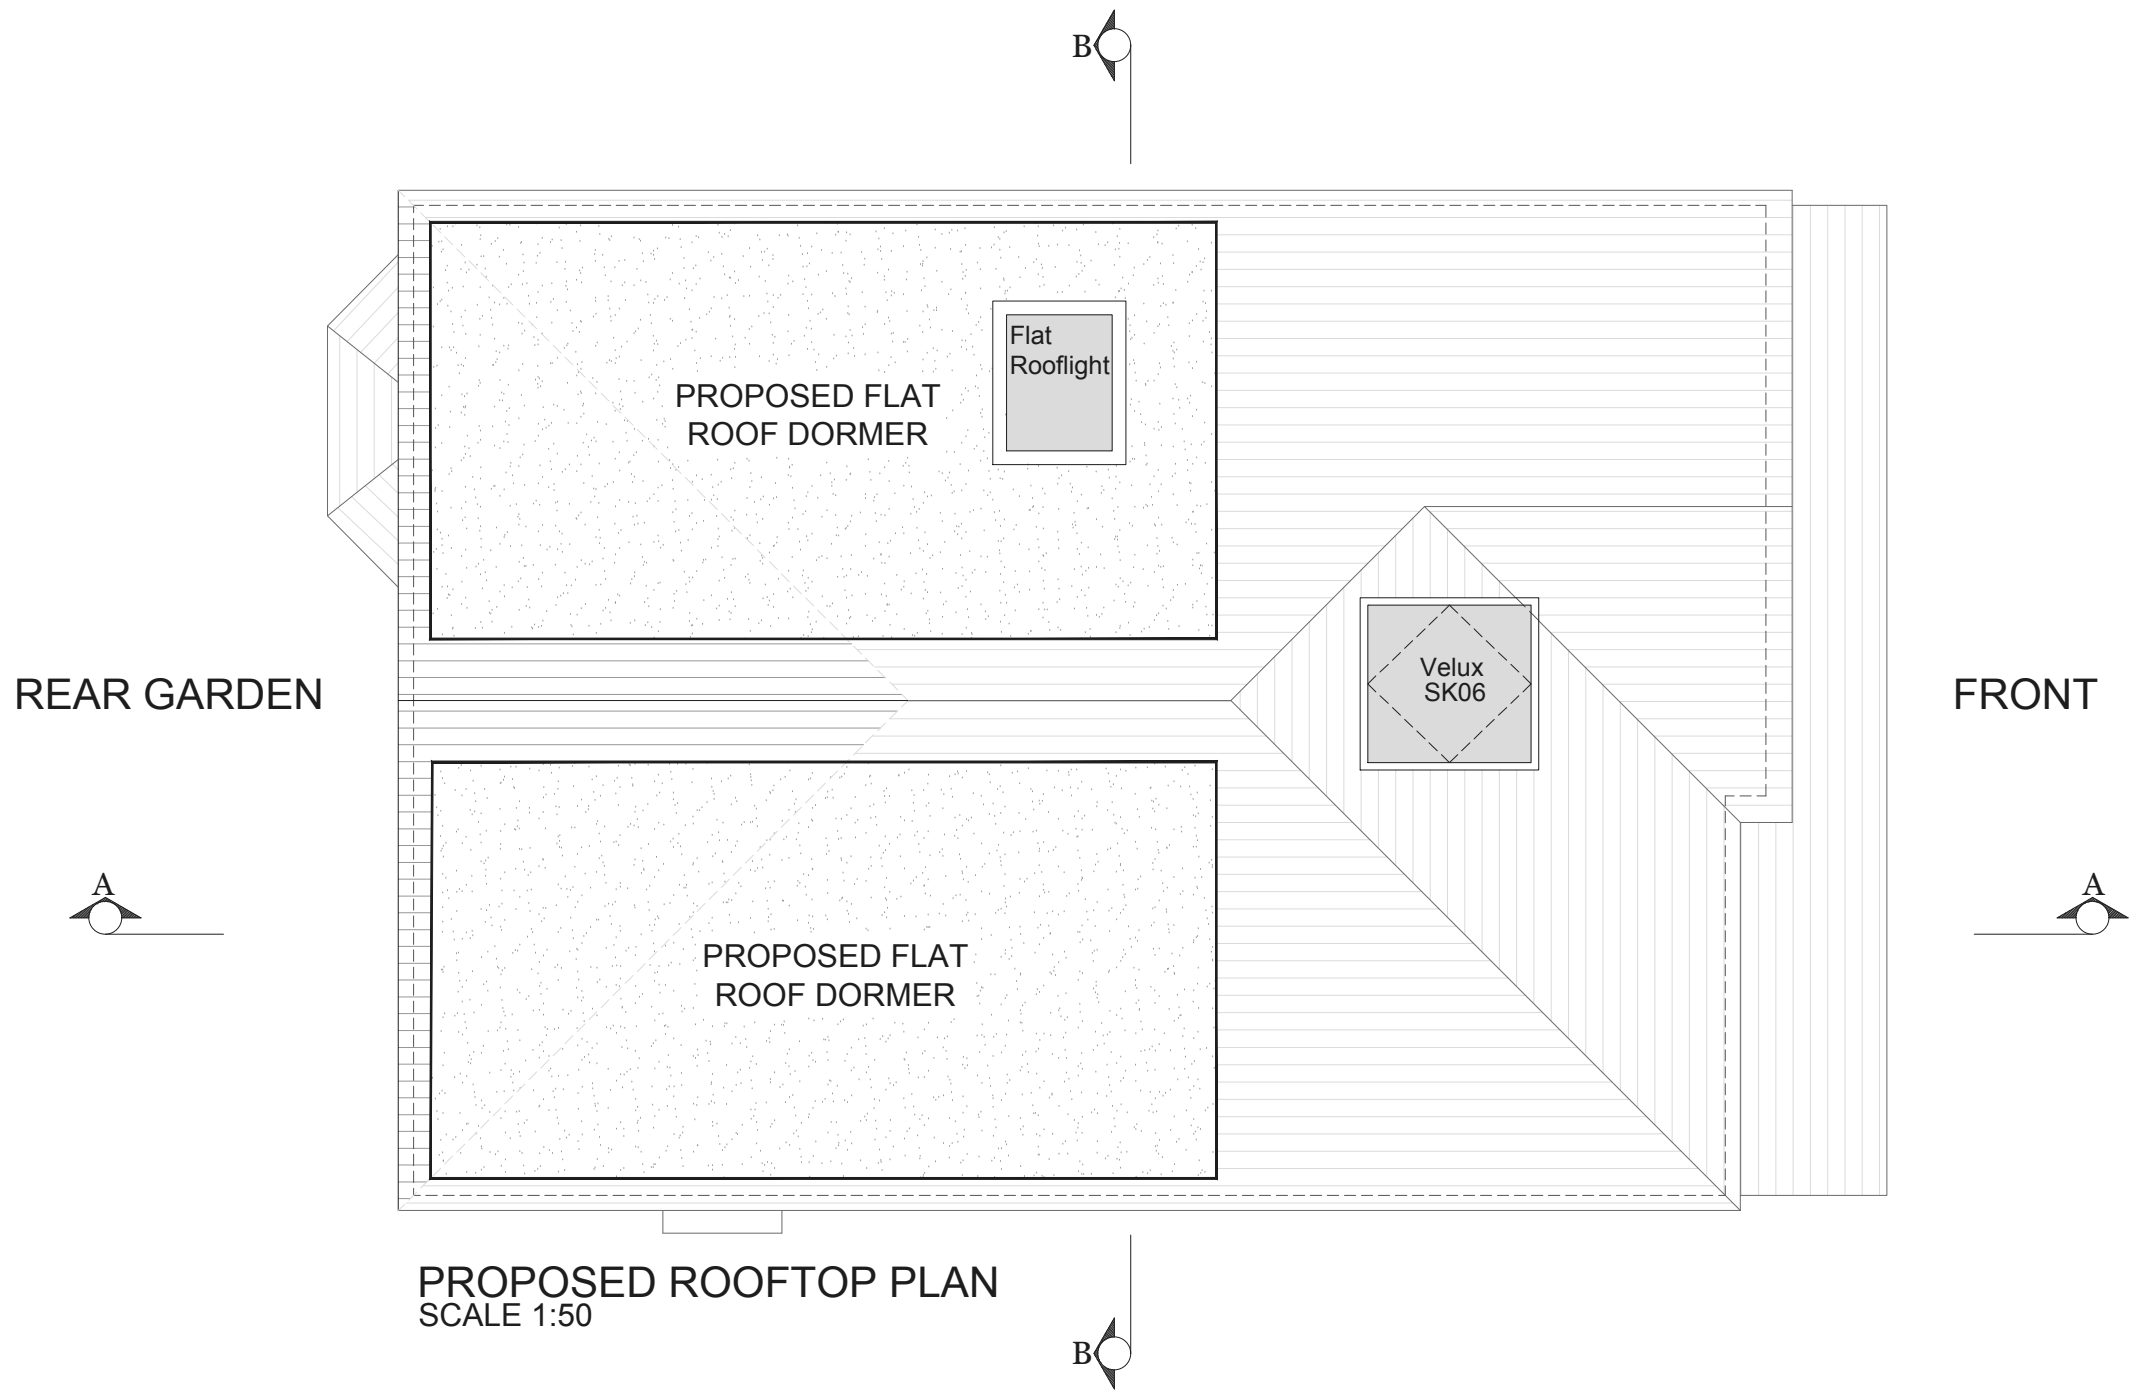

PROPOSED ROOFTOP PLAN
SCALE 1:50

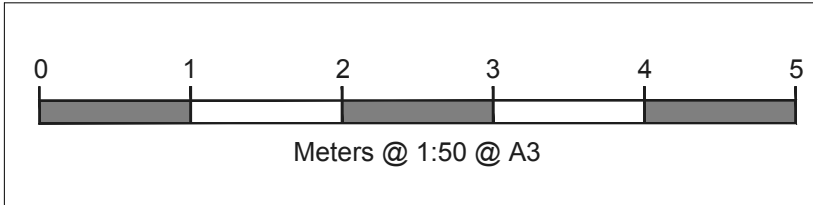

NOTES

REV	DATE	NOTES
-----	------	-------

CLIENT

MR & MRS WITTS

PROJECT

21 HUBBARD CLOSE,
TWYFORD, RG10 0XU

DRAWING TITLE


PROPOSED ROOF
PLAN

SCALE

1:50@A3

DATE	DRAWN
22-07-24	A-YK

DRAWING NO. PP-09	REV.
----------------------	------

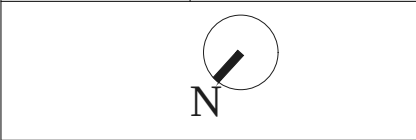

LOFTPLAN DESIGNS LIMITED
1 Saturn House, Calleva Park
Aldermaston, Reading RG7 8HA
Telephone: (01256) 881041
Email: customerservices@loftplan.co.uk
www.loftplan.co.uk